
5.9 1/2 5.9 3/4
5.8 1/2 5.8 1/2
5.9 5.9 1/4
level

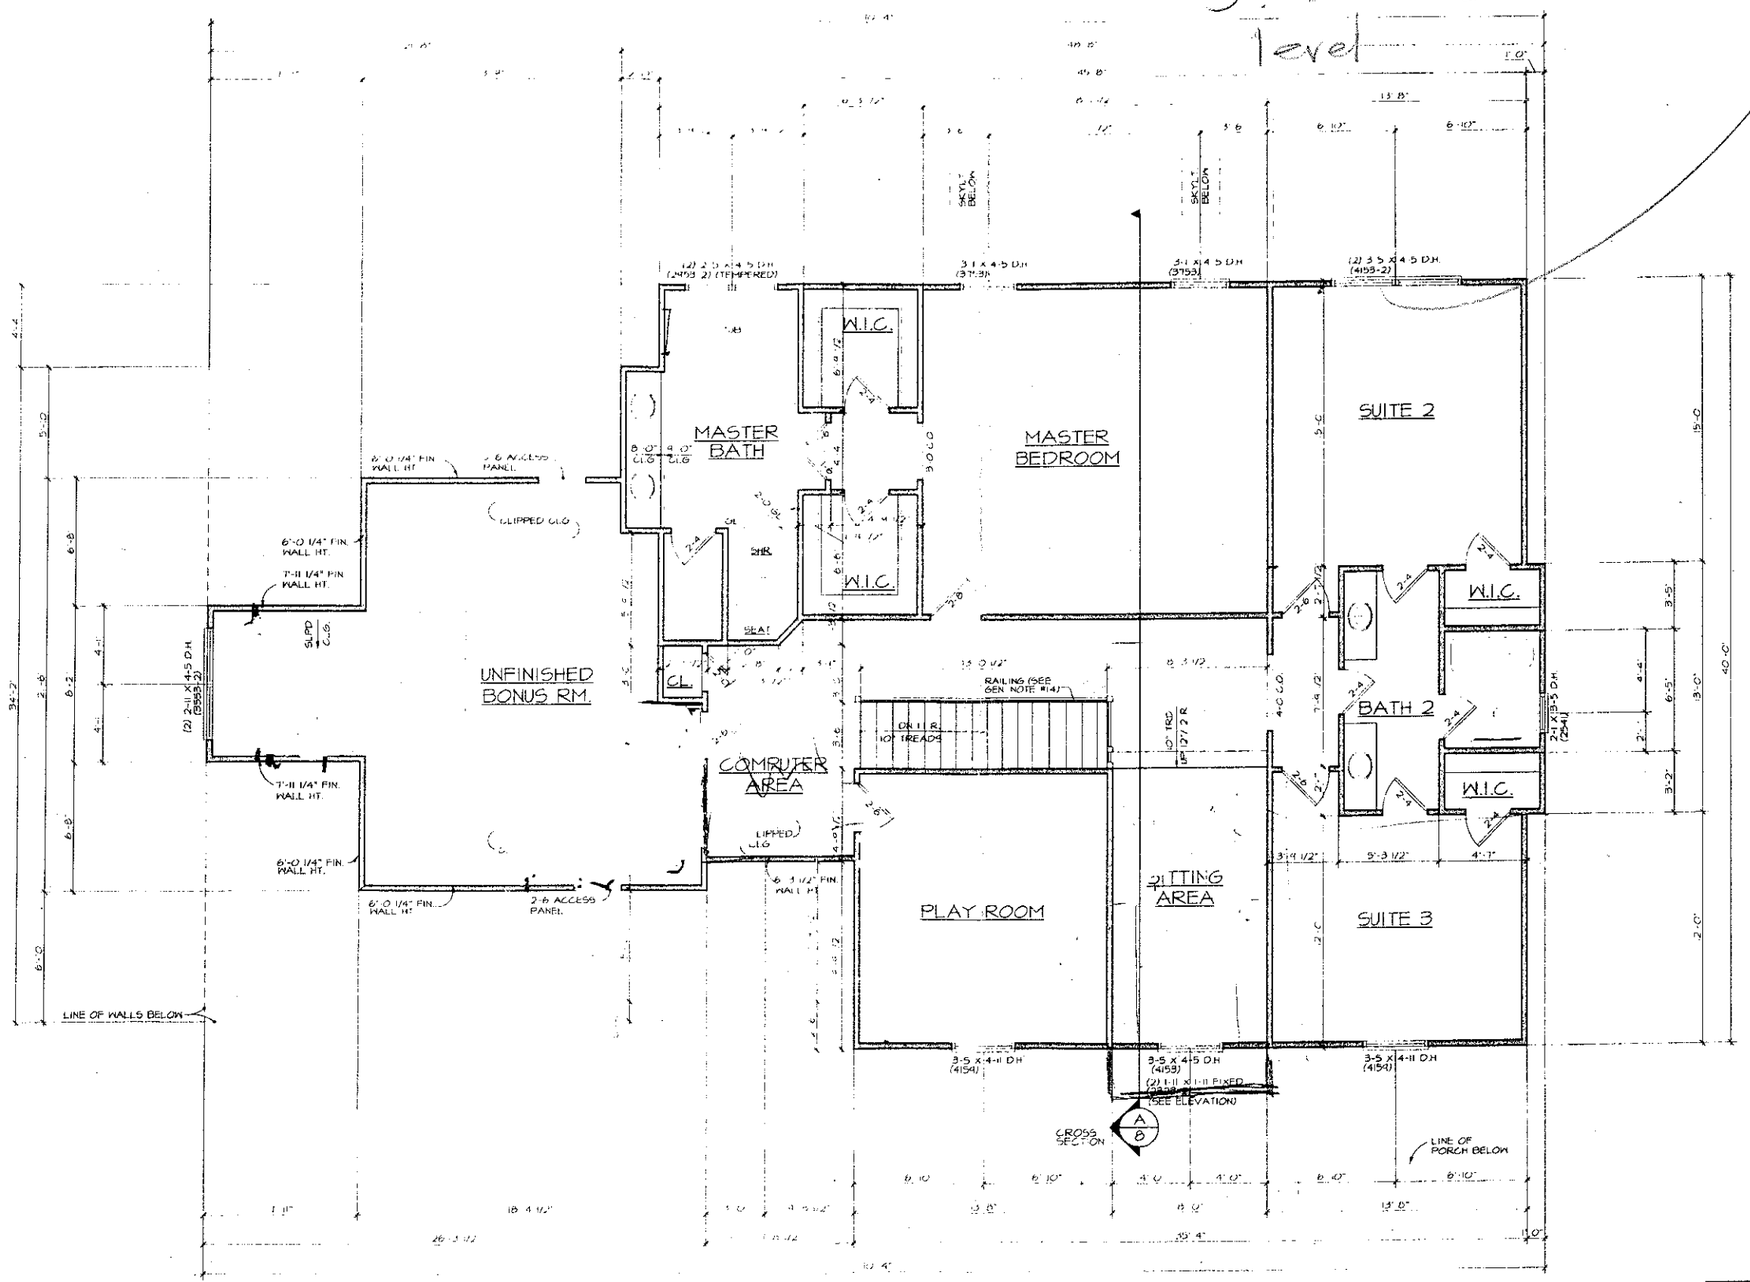

A/5 SECOND LEVEL FLOOR PLAN
SCALE: 1/4" = 1'-0"

NOTE: ALL ANGLED WALLS ARE AT 45° UNLESS NOTED OTHERWISE.

NOTE: ALL DOORS AND CASED OPENINGS ON SECOND FLR. ARE 6'-8" HIGH U.N.O.

Acknowledgement Of Plans Submittal ONLY!
Date 5/24/05
Date 5/10/05

BUILDINGRAPHICS
ARCHITECTURE
7400 CARMEL EXECUTIVE PARK SUITE 150 CHARLOTTE, N.C. 28226
704 / 542-1498 (FAX) 704 / 542-1499

LOT 601
THE POINT

Hughes~Hamelink & Zande BUILDERS
909-C EAST BLVD.
Charlotte, N.C. 28203
Phone: 704 375 5999
FAX: 704 375 7660
Pager: 704 365 9167

STRUCTURE F.S.
JOB NO. 03-0061
DRAWN BY: BW/SAM
CHECKED K.B.

REVISIONS: BY:

DATE: 07/02/03


SHEET NO.

GENERAL CONTRACTOR SHALL BE HELD SOLELY RESPONSIBLE FOR COMPLETION OF ALL WORK SHOWN OR REASONABLY IMPLIED BY THESE DRAWINGS AND/OR SPECIFICATIONS. HE SHALL CONFIRM ALL DIMENSIONS AND CONDITIONS AT THE SITE AND SHALL IMMEDIATELY NOTIFY THE ARCHITECT IN WRITING OF ANY DISCREPANCIES. ARCHITECT NOT RESPONSIBLE FOR EQUIPMENT OR MATERIALS NOT SPECIFIED ON THESE PLANS.

THESE PLANS ARE OF PERMIT CONTENT ONLY.

REGISTERED ARCHITECT STATE OF NORTH CAROLINA CHARLOTTE

REGISTERED BUILDING DESIGNER CERT. NO. 50600 NORTH CAROLINA CHARLOTTE N.C.

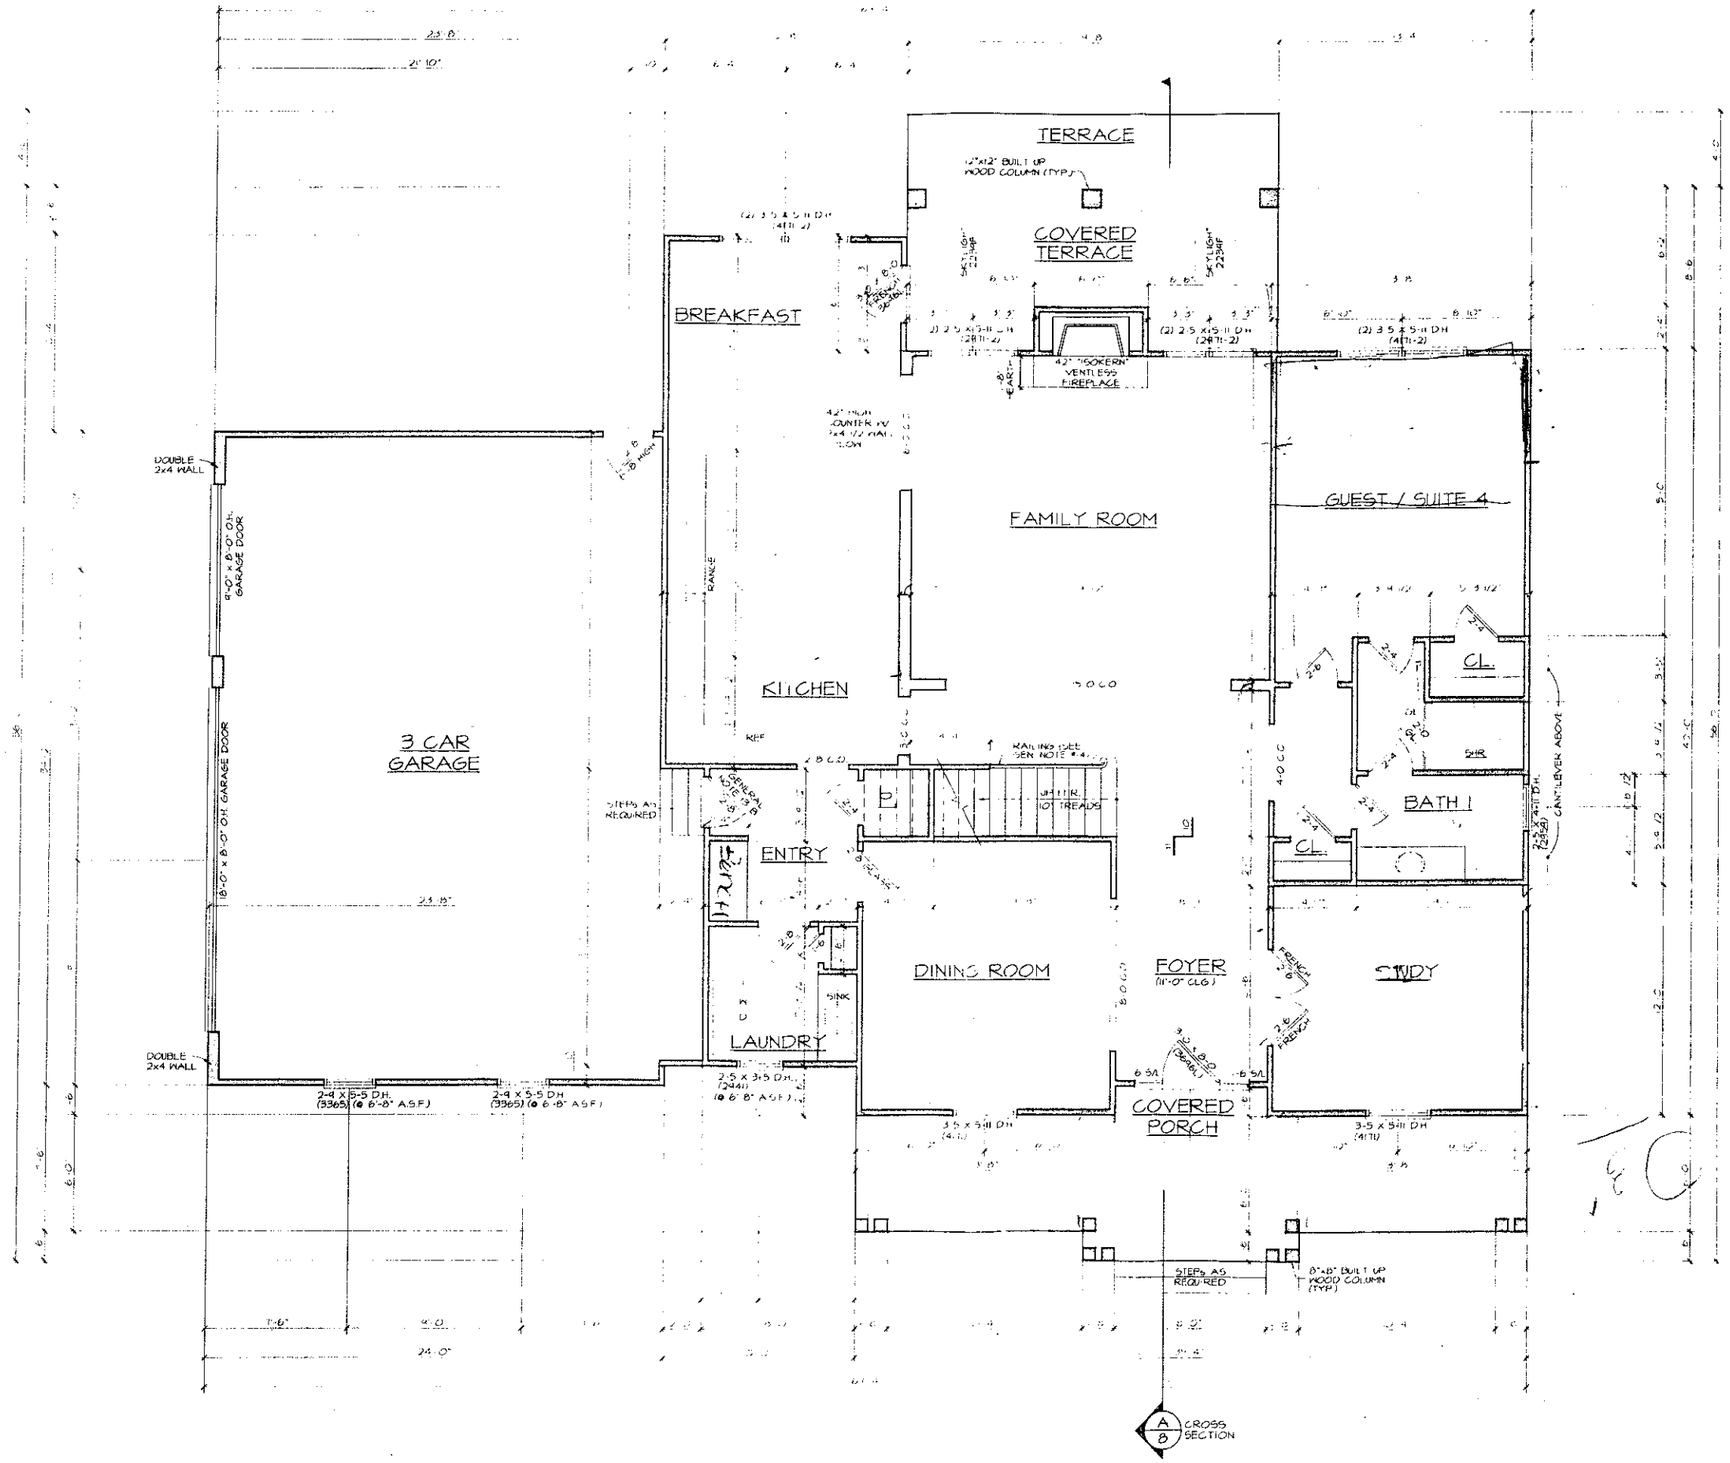

(A) FIRST LEVEL FLOOR PLAN

NOTE: ALL ANGLED WALLS ARE AT 45° UNLESS NOTED OTHERWISE.

NOTE: ALL DOORS AND CASED OPENINGS ON FIRST FLR. ARE 8'-0" HIGH U.N.O.

SQUARE FOOTAGE:

(FRAME ONLY)
PLAN 2, PHASE 9

FIRST LEVEL	= 1828	SQ. FT.
SECOND LEVEL	= 1737	SQ. FT.
TOTAL HEATED	= 3565	SQ. FT.
UNFINISHED BONUS RM.	= 421	SQ. FT.
GARAGE	= 846	SQ. FT.
COVERED TERRACE	= 179	SQ. FT.
COVERED PORCH	= 240	SQ. FT.
TOTAL UNDER ROOF	= 5251	SQ. FT.

Acknowledgement Of Plans Submittal ONLY!

Date____

Sheeley Deato Date 5/10/05

SHOOBERT ARCHITECT NORTH CAROLINA 6213

BUILDING GRAPHICS ARCHITECTURE CORPORATION CERT. NO. 50898 REGISTERED NORTH CAROLINA CHARLOTTE, N.C.

GENERAL CONTRACTOR SHALL BE HELD SOLELY RESPONSIBLE FOR COMPLETION OF ALL WORK SHOWN OR REASONABLY IMPLIED BY THESE DRAWINGS AND/OR SPECIFICATIONS. HE SHALL CONFIRM ALL DIMENSIONS AND CONDITIONS AT THE SITE AND SHALL IMMEDIATELY NOTIFY THE ARCHITECT IN WRITING OF ANY DISCREPANCIES. ARCHITECT NOT RESPONSIBLE FOR EQUIPMENT OR MATERIALS NOT SPECIFIED ON THESE PLANS.

THESE PLANS ARE OF PERMIT CONTENT ONLY.

BUILDINGRAPHICS ARCHITECTURE
7400 CARMEL EXECUTIVE PARK SUITE 150 CHARLOTTE, N.C. 28226
704 / 542-1498 (FAX) 704 / 542-1499

LOT 601
THE POINT

Hughes~Hamelink &Zande BUILDERS
Phone: 704 375 5999
FAX: 704 375 7666
Pager: 704 565 9167
909-C EAST BLVD.
Charlotte, N.C. 28203

STRUCTURE	JOB NO.	DRAWN BY:	CHECKED
F.S.	03-0061	BVA/SAH	K.B.

REVISIONS: BY:

DATE : 07/02/03

SHEET NO.