IREDELL COUNTY HEATLH DEPARTMENT

PAGE 2: *SITE PLAN WORKSHEET*

SEE THE SAMPLE SITE PLAN BELOW. INCOMPLETE SITE PLANS WILL BE RETURNED TO YOU FOR COMPLETION AND MAY RESULT IN A DELAY IN THE ISSUANCE OF YOUR SEPTIC SYSTEM PERMIT!!!

Place an (X) beside each item as you complete the site plan:

- X — **Property Line measurements are clearly identified…**
- X — **All proposed structures are indicated…**
  SHOW: proposed house or business footprint, wells, water lines, patios, pools and decks, and any other item that will occupy space on the site
- X — **Front and side setbacks from property line…**
- X — **Preferred driveway location and configuration, preferred well location…**
- X — **Area you prefer your septic system to be placed…**
- ___ — **North arrow, or other sufficient indicator of direction…**

Circle N/A on the following if appropriate:


- N/A — **Location of septic systems and wells within 100' of your property…** **N/A**
- N/A — **Location of easements and rights of ways on your property…** **N/A**
- N/A — **Location of any designated wetlands on the property…** **N/A**


Signature: Tom McGee
Property owner or owner's legal representative signature (SIGNATURE REQUIRED)

11/3/05
DATE

USE THIS SPACE TO DRAW YOUR SITE PLAN

SEE ATTACHED COPY.

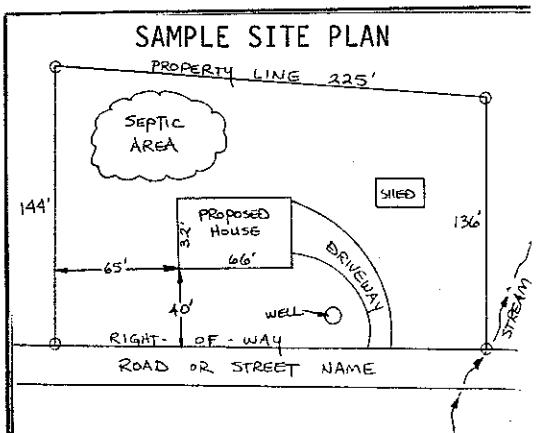

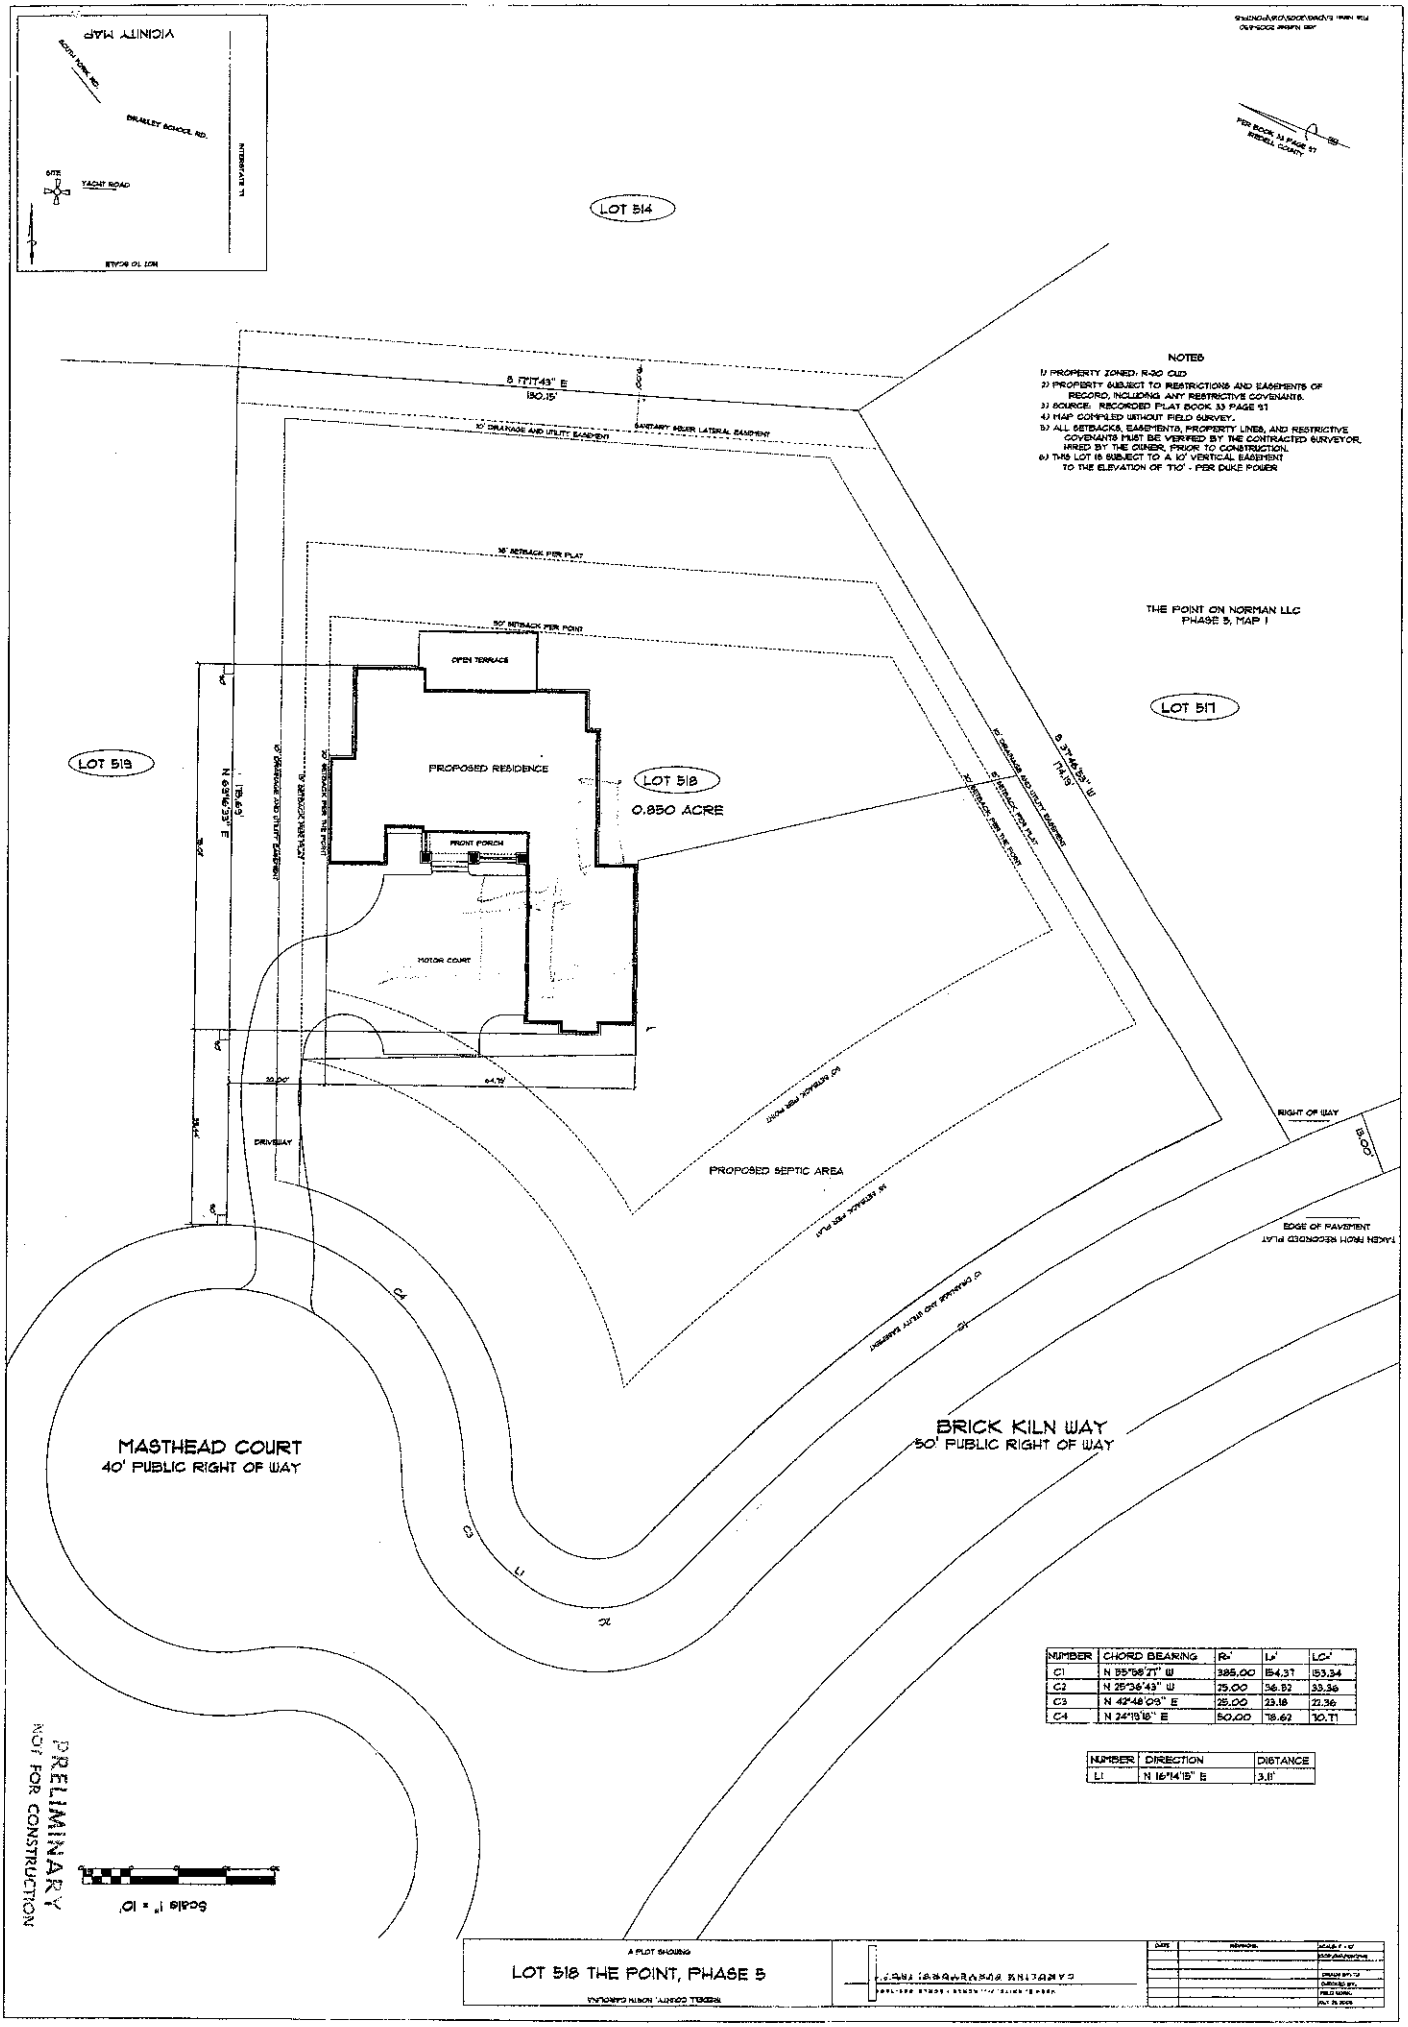

NUMBER	CHORD BEARING	R=	L=	LC=
C1	N 35°58'27" W	385.00	154.37	153.34
C2	N 25°36'43" W	25.00	36.82	33.36
C3	N 42°48'03" E	25.00	23.18	22.36
C4	N 24°19'18" E	50.00	18.62	10.71

NUMBER	DIRECTION	DISTANCE
L1	N 16°14'15" E	3.11'

A PLOT SHOWING

LOT 518 THE POINT, PHASE 5

DATE | REVISION | SCALE: 1" = 10'