CAROLINA PERSICH GROUP
a residential design firm
18682 Bailey Road Suite A, Cornelius NC 28031
voice: 704.895.7805 fax: 704.895.0599
www.carolinadesigngroup.com

Lot 456
THE POINT

LAKE NORMAN
Signature
HOMES INC.

SEAL


DRAWN BY: Jonathan Rogers
DATE: Aug. 14, 2009

DRAWING TITLE
LOWER LEVEL
FLOOR PLAN

SCALE: 1/4" = 1'-0"

SHEET NO.
3

© Copyright, Carolina Design Group, Inc. - 2009

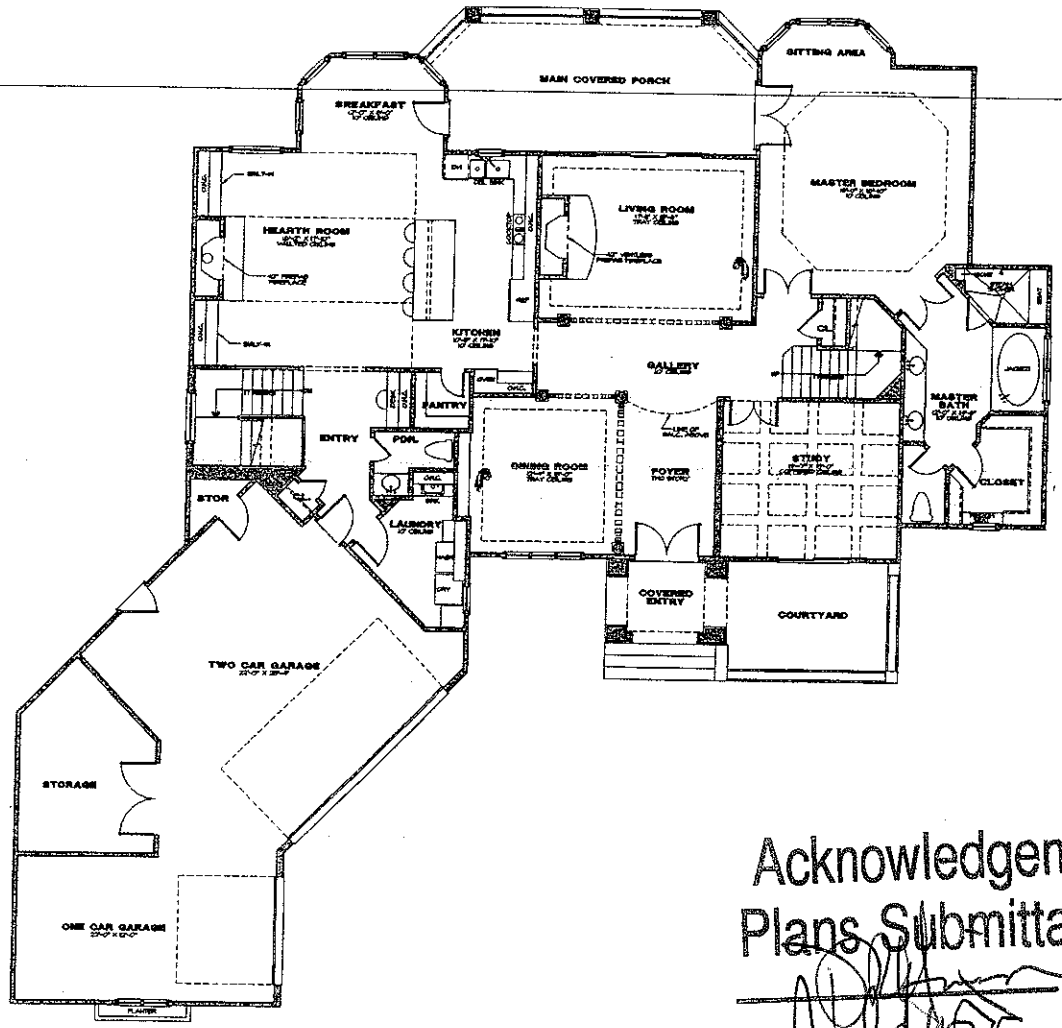

Acknowledgement Of
Plans Submittal ONLY!

Date 10-7-03

Date 10-7-03

CAROLINA DESIGN GROUP
a residential design firm
10642 Bailey Road Suite A, Cornelius NC 28031
phone: 704.895.7866 fax: 704.895.8596
www.carolinadesigngroup.com

Lot 456
THE POINT

LAKE NORMAN
Signature HOMES INC.

SEAL

DRAWN BY: Jonathon Rogers
DATE: Aug. 14, 2003


DRAWING TITLE:
MAIN LEVEL
FLOOR PLAN

SCALE: 1/4" = 1'-0"

SHEET NO.
5

OF SHEETS

© Copyright, Carolina Design Group, Inc. - 2003

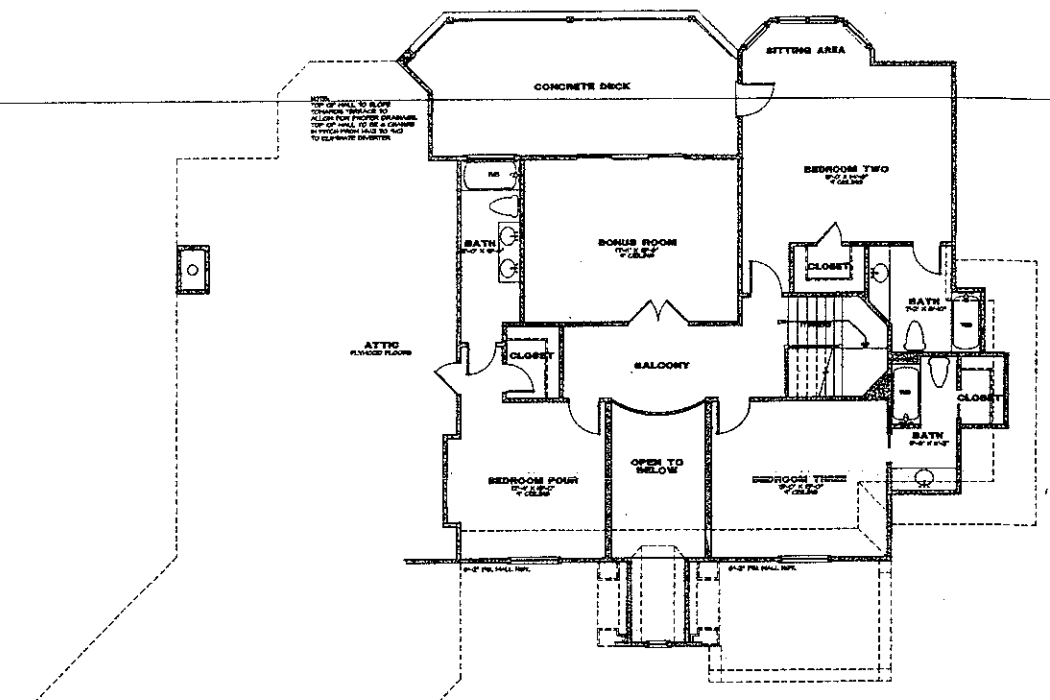

Acknowledgement Of Plans Submittal ONLY!

Date 10-7-03

Date 10-7-03

CAROLINA DESIGN GROUP
a residential design firm
18600 Bailey Road Suite A, Cornelius NC, 28031
voice: 704.895.7805 fax: 704.895.6599
www.carolinadesigngroup.com

Lot 456
THE POINT

LAKE NORMAN Signature HOMES INC.

SEAL

DRAWN BY: Jonathan Rogers
DATE: Aug 14, 2003

DRAWING TITLE: UPPER LEVEL FLOOR PLAN

SCALE: 1/4" = 1'-0"

SHEET NO.
7

© Copyright, Carolina Design Group, Inc. - 2003