
10

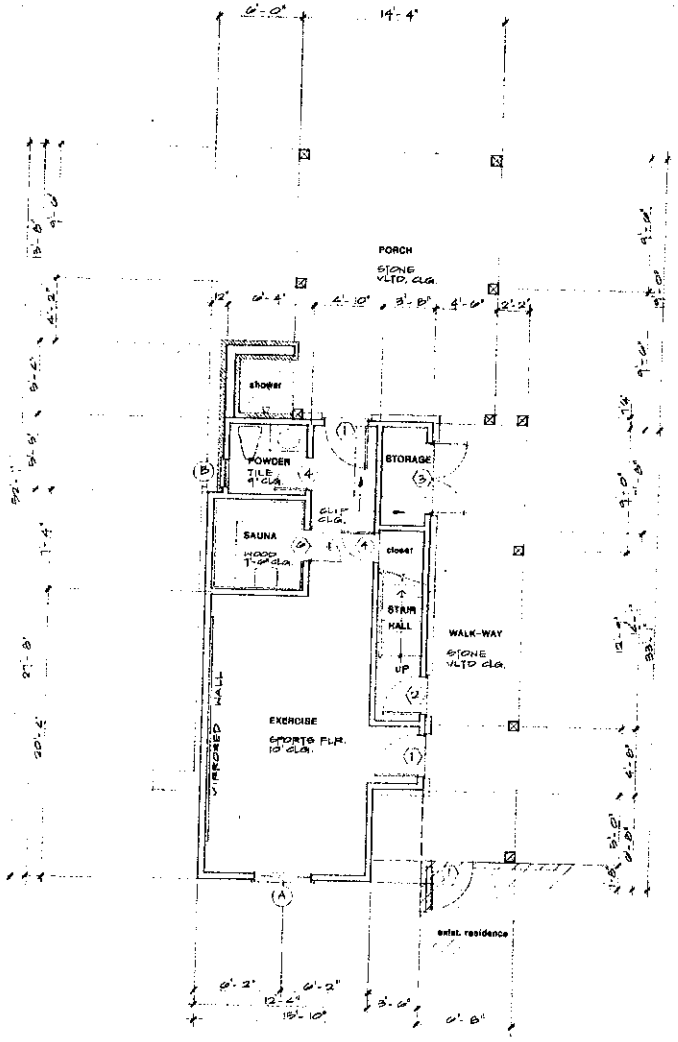


MAIN LEVEL FLOOR PLAN

497 S.F. —— LIVING AREA
515 S.F. —— WALK-WAY & PORCH

DOOR SCHEDULE		
	size	description
1	3'-0"	HALF GLASS EXT. PANEL DR.
2	3'-0"	HALF GLASS EXT. PANEL DR.
3	2'-3'-0"	EXT. PANEL PAIR
4	2'-6"	INT. PANEL DR.
5	2'-6"	INT. PANEL DR.
6	2'-8'-0"	CEDAR SAUNA DR. W/GL. INSERT
7	3'-0"	CASED OPENING

WINDOW SCHEDULE		
	size	description
A	4'-1'-8"	CASEMENT
B	2'-3"	CASEMENT
C	2'-2'-1"	FIXED
D	2'-2'-6"	CASEMENT
E	2'-3'-6"	FIXED
F	2'-6"	CASEMENT
G	2'-3'-6"	FIXED

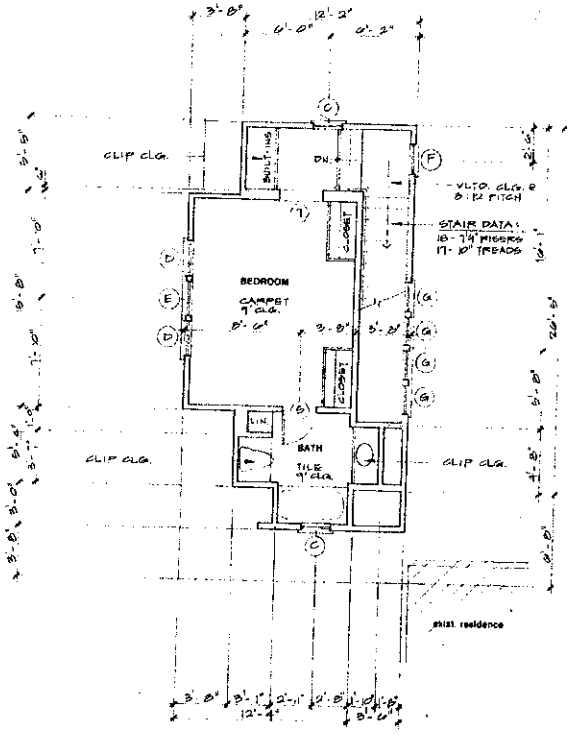

UPPER LEVEL FLOOR PLAN

331 S.F. —— BEDROOM

Acknowledgement Of
Plans Submittal ONLY!
Date 5-10-12
Date 5/15/12

Jim Phelps, AIBD
Luxury Home Designer
(706) 339-5372
JIM PHELPS COLLECTION

A New Proposed
Arts & Crafts Addition
For
The Davis Family
Nestled in the Romantic Neighborhood of the Point

Submittal and Revision Dates
DRAWN BY: DATE:

DRAWING TITLE:

SCALE: 1/4" = 1'-0"

SHEET: A-2

© Copyright, Jim Phelps Signature Collection