IREDELL COUNTY HEALTH DEPARTMENT
ENVIRONMENTAL HEALTH DIVISION
Application For Improvement Permit
Site Plan Form

INSTRUCTIONS TO APPLICANT: (Items in Parentheses are to be performed by DEVELOPERS ONLY)

All property corners must be staked and flagged with dimensions matching those shown on an approved final (preliminary) plat (**and** proposed house dimensions must be staked and flagged) before the Iredell County Health Department can begin review work on this proposed site. An application for an Improvement Permit is considered complete **only** when this site plan form is completed, signed, and attached to the application form.

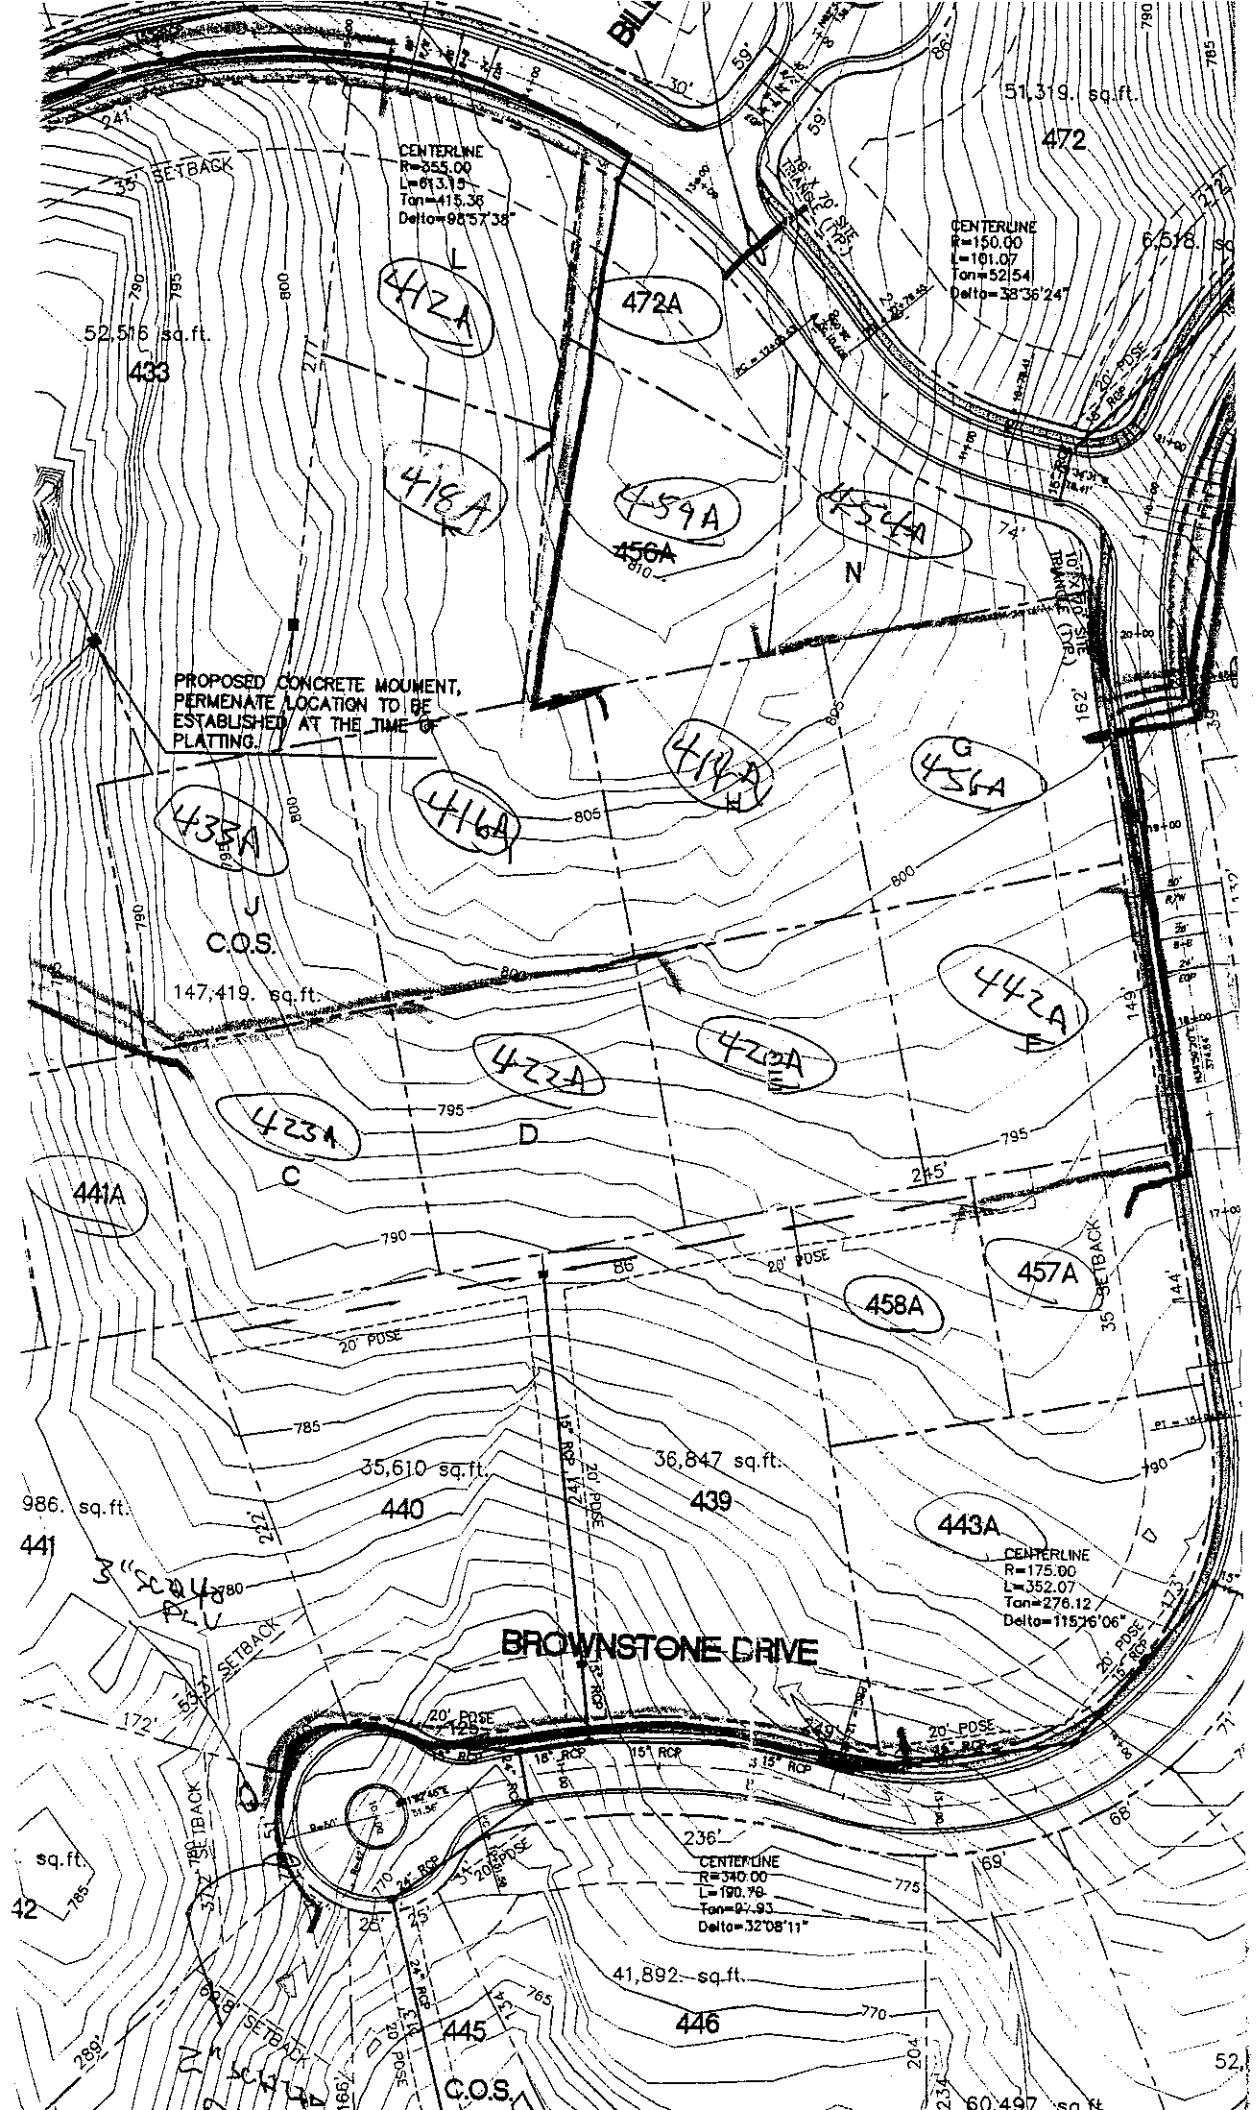
As Close To Scale As Is Possible: 1. Draw in the proposed lot showing **all** proposed lot dimensions and orientation to proposed streets or roads. 2. Draw in the proposed structure showing dimensions and distances to property lines (include decks, walkways, etc.). E. Draw in the proposed driveway location. 4. Draw in all wells, both existing and proposed, including those on adjacent property (if known). 5. Draw in any other structure ie. sheds, outbuildings, pools, etc. which will occupy space on the proposed lot.

See Attached 1" = 50'

Site Plan

I hereby convenant that the above representation is correct to the best of my knowledge and ability.

1-7-00 Date Paul G. Ramsey SIGNATURE OF OWNER/AUTHORIZED AGENT


PROPOSED CONCRETE MOUMENT, PERMENATE LOCATION TO BE ESTABLISHED AT THE TIME OF PLATTING.
BROWNSTONE DRIVE
CENTERLINE R=355.00 L=613.15 Tan=415.36 Delta=98°57'38"
CENTERLINE R=150.00 L=101.07 Tan=52.54 Delta=38°36'24"
CENTERLINE R=175.00 L=352.07 Tan=276.12 Delta=115°16'06"
CENTERLINE R=340.00 L=190.78 Tan=97.93 Delta=32°08'11"
35' SETBACK
20' PDSE
18" RCP
15" RCP
24" RCP
51,319. sq.ft.
472
6,518. sq.
52,516 sq.ft.
433
147,419. sq.ft.
C.O.S.
35,610 sq.ft.
440
36,847 sq.ft.
439
986. sq.ft.
441
41,892. sq.ft.
446
445
C.O.S.
60,497 sq.ft.
472A
416A
459A
456A
454A
435A
416A
456A
442A
422A
423A
423A
441A
457A
458A
443A