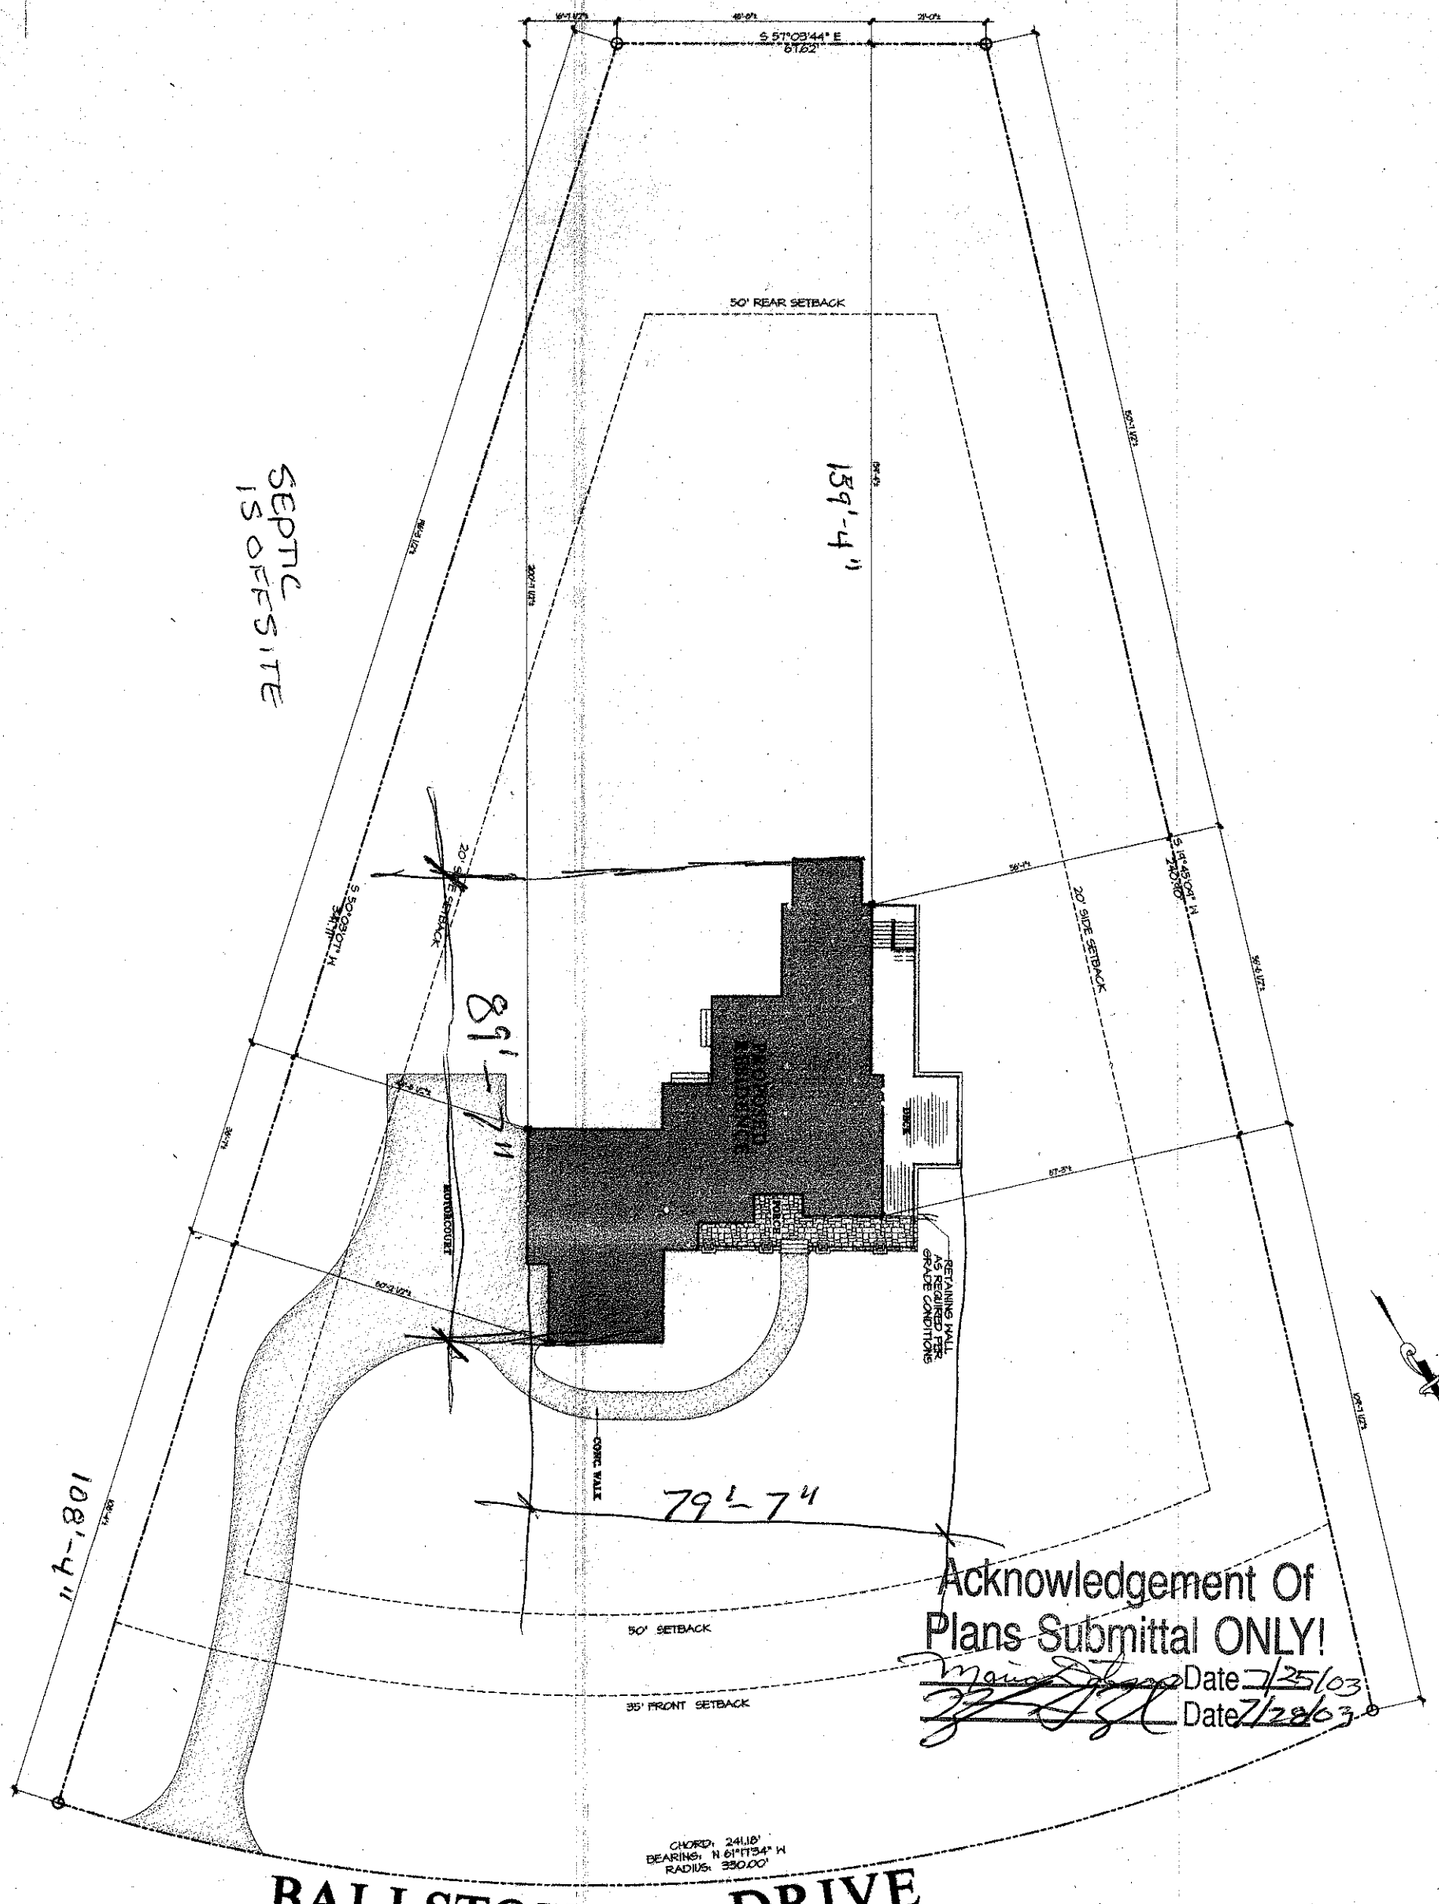


Acknowledgement Of
Plans Submittal ONLY!

Date 7/25/03

Date 7/28/03

© Copyright, Carolina Design Group, Inc. 2003

SHEET 2 OF 14 SHEETS	DRAWING TITLE: SITE PLAN	SCALE: 1" = 10'-0"	DRAWN BY: C. Taylor; DATE: 7/25/03

SEAL

A NEW RESIDENCE FOR
Tobias & Davis
LOT 433 THE POINT

A NEW RESIDENCE BY
HUGHES, HAMELINK, & ZANDE

CAROLINA DESIGN GROUP
a residential design firm
10602 Bailey Road Suite A, Cornelius NC 28031
voice: 704.895.7805 fax: 704.895.0599
www.carolinadesigngroup.com

NOT FOR CONSTRUCTION