WALL HEIGHT (h)	STUD SIZE/ SPACING
h < 10'	2x4 @ 16" oc
10' ≤ h ≤ 11'	2x4 @ 12" oc
11' ≤ h ≤ 18'	2x6 @ 16" oc
h >18'	CONSULT ENG.

BEAM SCHEDULE

	SIZE	MATERIAL
2	2 - 2 x 8	
8	2-2 x 10	
4	2-2 x 10	
5	2-2 x 12	
6	2-2 x 12	
7	3-1 3/4 x 9 1/4	MICRO LAM
8	2-1 3/4 x 9 1/4	
9	3-1 3/4 x 11 7/8	
10	2-1 3/4 x 11 7/8	
11	3-1 3/4 x 14	
12	2-1 3/4 x 16	
13	H 8 x 10	STEEL BEAM
14	H 8 x 18	
15	H 8 x 18	
16	H 8 x 21	
17	H 8 x 24	
18	H 8 x 28	
19	H 10 x 22	
20	H 10 x 22	
21	H 10 x 26	
22	H 10 x 33	
23	H 10 x 39	
24	H 10 x 45	
25	H 10 x 49	
26	H 12 x 26	
27	H 12 x 30	
28	H 12 x 35	
29	H 12 x 40	
30	H 12 x 45	
31	H 14 x 22	
32	H 14 x 26	
33	H 14 x 30	
34	H 14 x 34	
35	H 14 x 38	
36	H 14 x 43	
37	H 16 x 26	
38	2 - 2 x 6	NO. 2 SOUTHERN PINE
39	H 10 x 33	STEEL BEAM

DOOR SCHEDULE

	SIZE	DESCRIPTION
1	9'0" x 8'0"	FRENCH DOOR W/ 12" SIDELIGHTS EACH SIDE W/ 36" ARCHED TRANSOM ABOVE
2	3-2'4" x 6'8"	FRENCH DOOR, ONE OPERABLE, W/ 16" TRANSOM
3	2-2'0" x 2'0"	FRENCH DOOR, ONE OPERABLE
4	2-2'0" x 6'8"	FIXED FRENCH DOOR
5	2'8" x 6'8"	FRENCH DOOR, W/ 16" TRANSOM
6	3'0" x 8'0"	ONE HOUR FIRE DOOR
7	3'0" x 8'0"	SOLID CORE DOOR
8	2'4" x 8'0"	SOLID CORE DOOR
9	2'4" x 8'0"	SOLID CORE DOOR
10	2'-2'0" x 8'0"	SOLID CORE DOOR
11	2-2'0" x 8'0"	FRENCH DOORS
12	2-2'0" x 8'0"	FRENCH DOOR W/ 2- 2'4" x 8'0" FIXED FRENCH DOORS EACH SIDE
13	2'8" x 8'0"	CASED OPENING
14	2'8" x 6'8"	SOLID CORE DOOR
15	2-2'0" x 8'0"	SOLID CORE DOOR
16	2'8" x 6'8"	SOLID CORE DOOR
17	2'4" x 6'8"	SOLID CORE DOOR
18	1'8" x 6'8"	SOLID CORE DOOR
19	5'0" x 6'8"	CASED OPENING
20	2'0" x 6'8"	SOLID CORE DOOR

WINDOW SCHEDULE

	SIZE	DESCRIPTION
A	2'4" x 4'0"	DOUBLE HUNG
B	3-2'4" x 5'0"	DOUBLE HUNG W/ 16" TRANSOM
C	3-2'4" x 4'0"	DOUBLE HUNG
D	2'4" x 5'0"	DOUBLE HUNG
E	3-2'4" x 5'0"	DOUBLE HUNG
F	2'0" ø	ROUND
G	2-2'4" x 6'0"	DOUBLE HUNG
H	2-2'4" x 4'0"	CASEMENT
I	3-2'4" x 5'0"	DOUBLE HUNG W/ 16" TRANSOM
J	2'4" x 5'0"	DOUBLE HUNG W/ 16" TRANSOM
K	3-2'4" x 5'0"	DOUBLE HUNG W/ 16" TRANSOM
L	3-2'4" x 4'0"	DOUBLE HUNG
M	2'0" x 2'0"	FIXED (TEMPERED)
N	9-2'0" x 5'0"	DOUBLE HUNG
O	2'0" x 2'0"	FIXED
P	2-2'4" x 5'0"	DOUBLE HUNG

Sq. Footage

1/24/03

Main Level Heated	2262 Sq.Ft.
Upper Level Heated	1690 Sq.Ft.
Total Heated	3952 Sq.Ft.
Covered Entry	45 Sq.Ft.
Screened Porch	222 Sq.Ft.
Deck	262 Sq.Ft.
Two Car Garage	591 Sq.Ft.
One Car Garage	241 Sq.Ft.
Total Under Roof	5354 Sq.Ft.

NOTE: ALL ANGLED WALLS ARE AT 45°

■ INDICATES BLOCKING FOR ABOVE CONCENTRATED LOADS UNLESS NOTED OTHERWISE.

© Copyright, Carolina Design Group, Inc. - 2003

CAROLINA DESIGN GROUP
a residential design firm
10602 Bailey Road Suite A, Cornelius NC 28031
voice: 704.895.7805 fax: 704.895.0599
www.carolinadesigngroup.com

A NEW RESIDENCE BY

DIBBLE CUSTOM HOMES

Lot 477 Kelley Residence — The Point

SEAL


NOT FOR CONSTRUCTION

DRAWN BY	DATE
Angela Ferrigan	9/24/03

DRAWING TITLE:
MAIN LEVEL FLOOR PLAN

SCALE: 1/4" = 1'-0"

SHEET NO.
6
OF 17 SHEETS

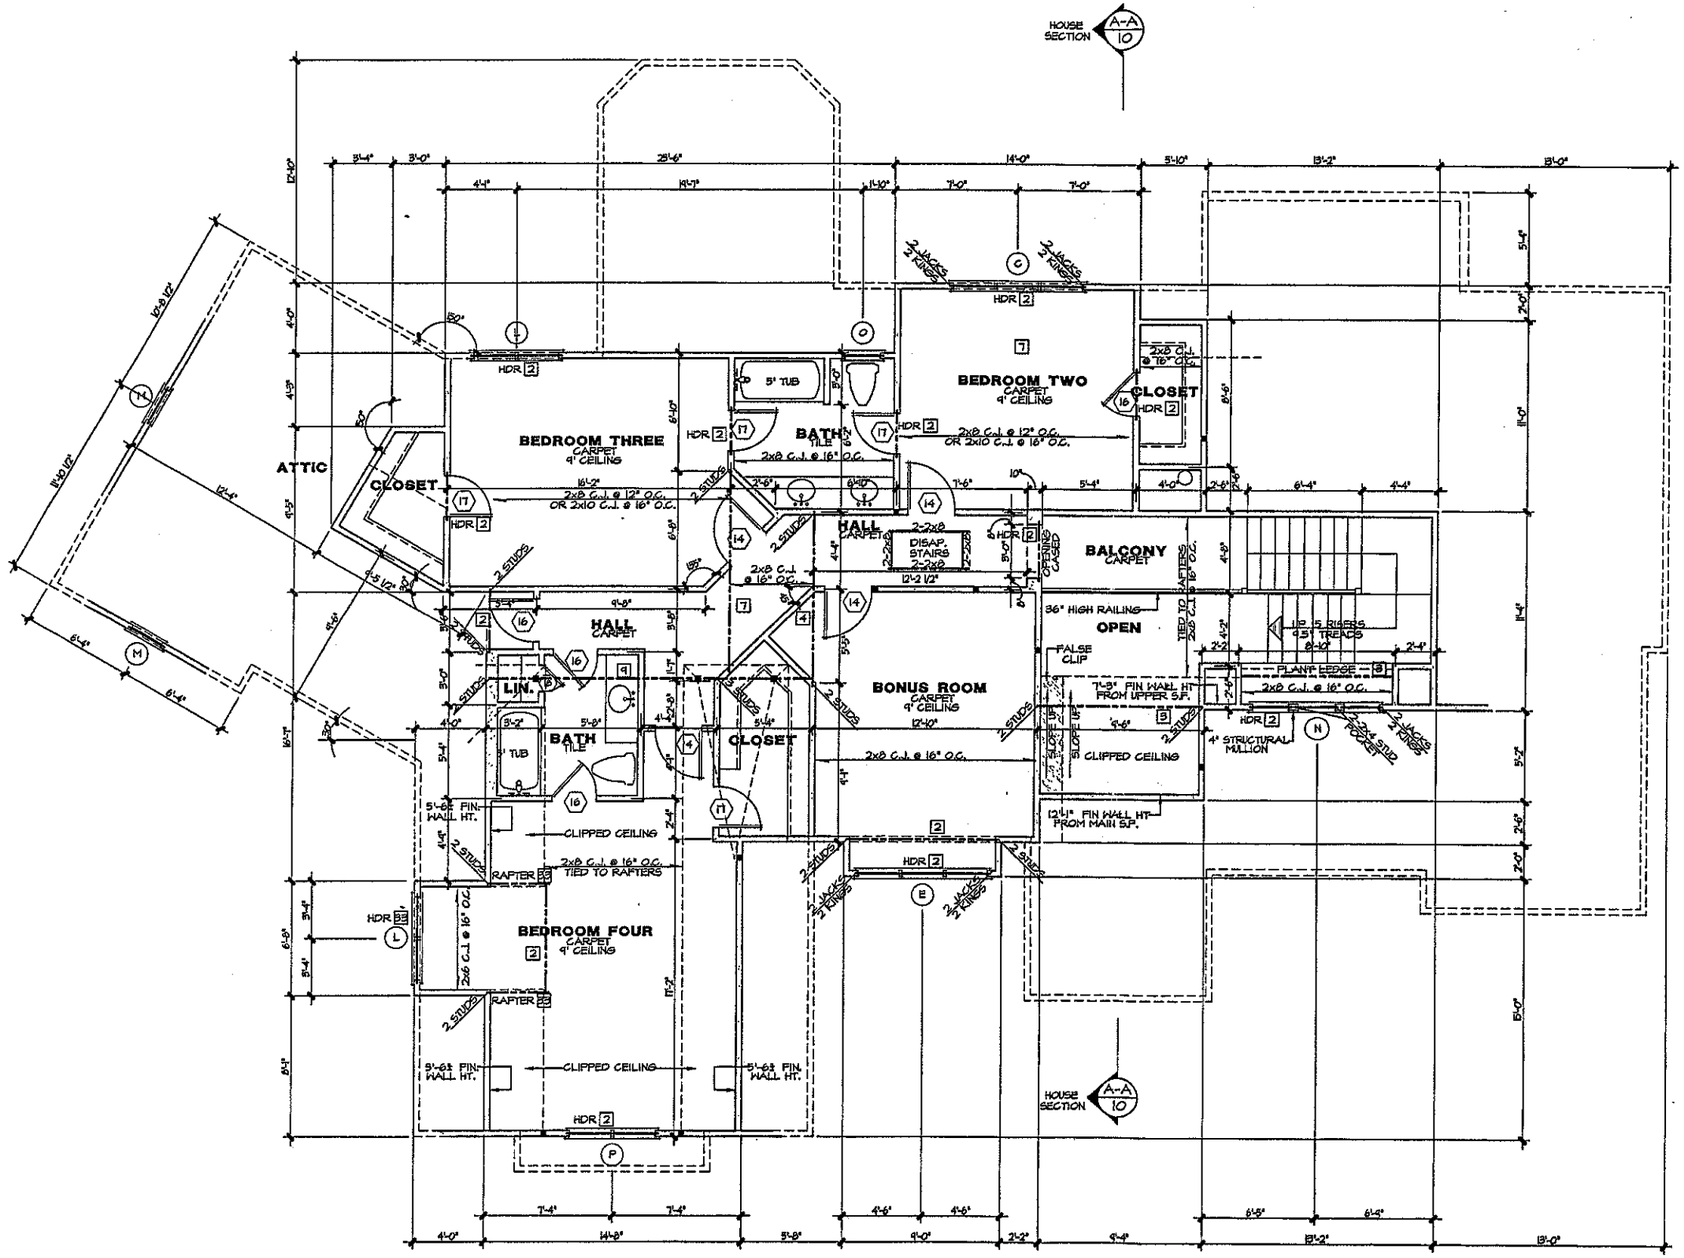

■ INDICATES BLOCKING FOR ABOVE CONCENTRATED LOADS UNLESS NOTED OTHERWISE.

BEAM SCHEDULE

	SIZE	MATERIAL
2	3 - 2 x 8	NO. 2 SOUTHERN PINE
3	3-2 x 10	
4	3-2 x 12	
5	3-2 x 12	
6	3-2 x 12	
7	3-1 3/4 x 9 1/4	MICRO LAM
8	3-1 3/4 x 9 1/4	
9	3-1 3/4 x 11 7/8	
10	3-1 3/4 x 11 7/8	
11	3-1 3/4 x 14	
12	3-1 3/4 x 16	
13	W 8 x 10	STEEL BEAM
14	W 8 x 18	
15	W 8 x 18	
16	W 8 x 21	
17	W 8 x 24	
18	W 8 x 35	
19	W 10 x 12	
20	W 10 x 22	
21	W 10 x 26	
22	W 10 x 30	
23	W 10 x 33	
24	W 10 x 45	
25	W 12 x 14	
26	W 12 x 19	
27	W 14 x 22	
28	W 14 x 26	
29	W 14 x 26	
30	W 14 x 34	
31	W 16 x 26	
32	W 18 x 50	
33	3 - 2 x 8	NO. 2 SOUTHERN PINE
34	W 10 x 12	STEEL BEAM

DOOR SCHEDULE

	SIZE	DESCRIPTION
1	3'0 x 8'0	FRENCH DOOR W/ 12" SIDELIGHTS EACH SIDE W/ 16" ARCHED TRANSOM ABOVE
2	3-2'6 x 6'8	FRENCH DOOR, ONE OPERABLE, W/ 16" TRANSOM
3	2-3'0 x 8'0	FRENCH DOOR, ONE OPERABLE
4	2-3'0 x 8'0	FIXED FRENCH DOOR
5	2'8 x 6'8	FRENCH DOOR, W/ 16" TRANSOM
6	3'0 x 8'0	ONE HOUR FIRE DOOR
7	3'0 x 8'0	SOLID CORE DOOR
8	2'8 x 8'0	SOLID CORE DOOR
9	2'8 x 8'0	SOLID CORE DOOR
10	2-2'0 x 8'0	SOLID CORE DOOR
11	2-2'8 x 8'0	FRENCH DOORS
12	2-2'8 x 8'0	FRENCH DOOR W/ 2- 2'8 x 28" FIXED FRENCH DOORS EACH SIDE
13	2'0 x 8'0	CASED OPENING
14	2'8 x 6'8	SOLID CORE DOOR
15	2-2'0 x 8'0	SOLID CORE DOOR
16	2'8 x 6'8	SOLID CORE DOOR
17	2'4 x 6'8	SOLID CORE DOOR
18	1'8 x 6'8	SOLID CORE DOOR
19	3'0 x 6'8	CASED OPENING
20	2'0 x 6'8	SOLID CORE DOOR

WINDOW SCHEDULE

	SIZE	DESCRIPTION
A	2'4 x 4'8	DOUBLE HUNG
B	3-2'4 x 5'8	DOUBLE HUNG W/ 16" TRANSOM
C	3-2'4 x 4'8	DOUBLE HUNG
D	2'4 x 5'8	DOUBLE HUNG
E	3-2'4 x 5'8	DOUBLE HUNG
F	2'0 ø	ROUND
G	2-2'4 x 6'0	DOUBLE HUNG
H	2-2'4 x 4'8	CASEMENT
I	3-2'4 x 5'4	DOUBLE HUNG W/ 16" TRANSOM
J	2'4 x 3'8	DOUBLE HUNG W/ 16" TRANSOM
K	2-2'4 x 5'4	DOUBLE HUNG W/ 16" TRANSOM
L	2-2'4 x 4'8	DOUBLE HUNG
M	2'0 x 2'0	FIXED (TEMPERED)
N	3-2'8 x 3'8	DOUBLE HUNG
O	2'0 x 2'0	FIXED
P	2-2'4 x 5'0	DOUBLE HUNG

Sq. Footage

4/28/08

Main Level Heated	2262 Sq.Ft.
Upper Level Heated	1640 Sq.Ft.
Total Heated	3902 Sq.Ft.
Covered Entry	68 Sq.Ft.
Screened Porch	223 Sq.Ft.
Deck	282 Sq.Ft.
Two Car Garage	397 Sq.Ft.
One Car Garage	241 Sq.Ft.

CAROLINA DESIGN GROUP
a residential design firm
10602 Bailey Road Suite A, Cornelius NC 28031
voice: 704.895.7805 fax: 704.895.0599
www.carolinadesigngroup.com

A NEW RESIDENCE BY
DIBBLE CUSTOM HOMES
Lot 477 Kelley Residence The Point

SEAL

NOT FOR CONSTRUCTION

DRAWN BY: Angela Ferrigan
DATE: 9/24/08

DRAWING TITLE:
UPPER LEVEL FLOOR PLAN

SCALE: 1/4" = 1'-0"

SHEET NO.
2