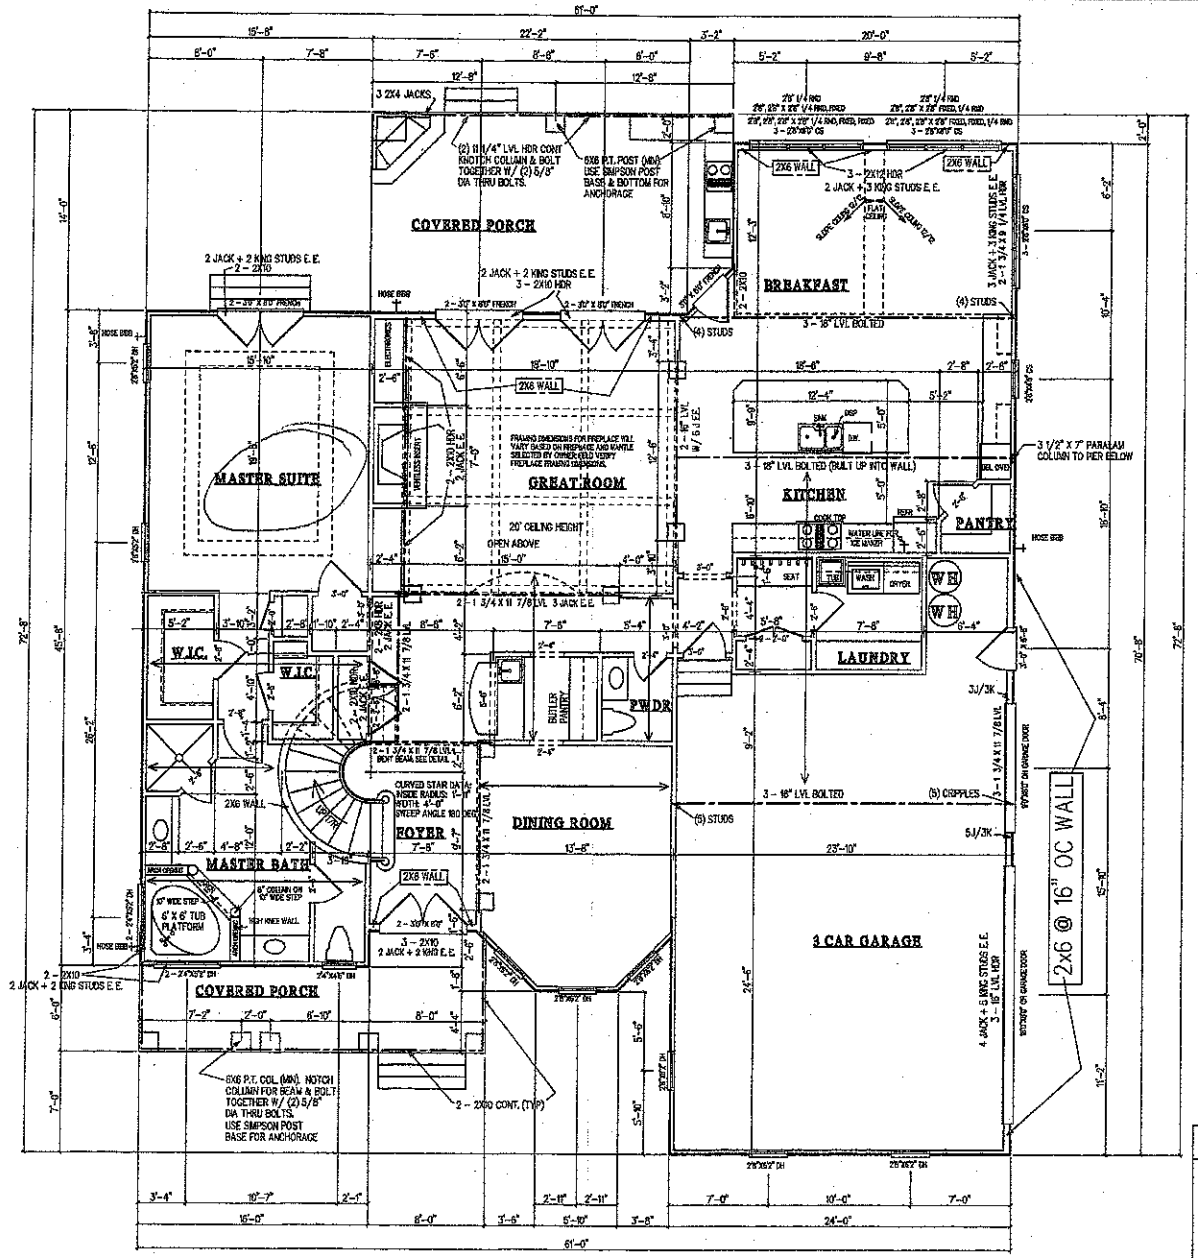


BENT BEAM DETAIL

ALL MAIN FLOOR DOORS TO BE 8'-0" U.N.O.

MAIN FLOOR NOTES:

- ALL SECOND FLOOR FRAMING TO BE 11 7/8" PRI-40 @ 16" OC U.N.O.
- ALL MAIN FLOOR LOAD BEARING HEADERS TO BE 2-2X8'S U.N.O.
- INSTALL A MINIMUM OF (2) 2X4 STUDS UNDER ALL BEAMS, LVL OR BUILT-UP, AT THE MAIN FLOOR LEVEL U.N.O.
- INSTALL DOUBLE JOISTS UNDER ALL PARALLEL PARTITION WALLS U.N.O.
- ALL POINT LOADS FROM THE SECOND FLOOR MUST BE TRANSFERRED DOWN THROUGH TO THE MAIN FLOOR WITH THE SAME AMOUNT OF STUDS

Acknowledgement Of Plans Submittal ONLY!

Date 8-7-2014

Date 8/8/14

73

MAIN FLOOR PLAN

SCALE: 1/4" = 1'0"

COPYRIGHT 2014

108 MADDAKETL LOOP, MOORESVILLE, NC 28117


FOR JOE & JO ANN DI MOLA

AFFORDABLE HOME DESIGNS CO
249 - 1 HIGHWAY 16 NORTH
DENVER, N. C. 28037
704-399-5254

GB Engineering, PLLC.
113 Middleton Place
Mooresville, NC 28117
704-677-5339
N.C. Bus. Lic. #P-1298

DATE	DRAWN BY	SHEET
03-19-14	MIKE BULLOCK	4

Acknowledgement Of
Plans Submittal ONLY!
Joe DiMola Date 03-20-14
Maine Poteet Date 8/8/14

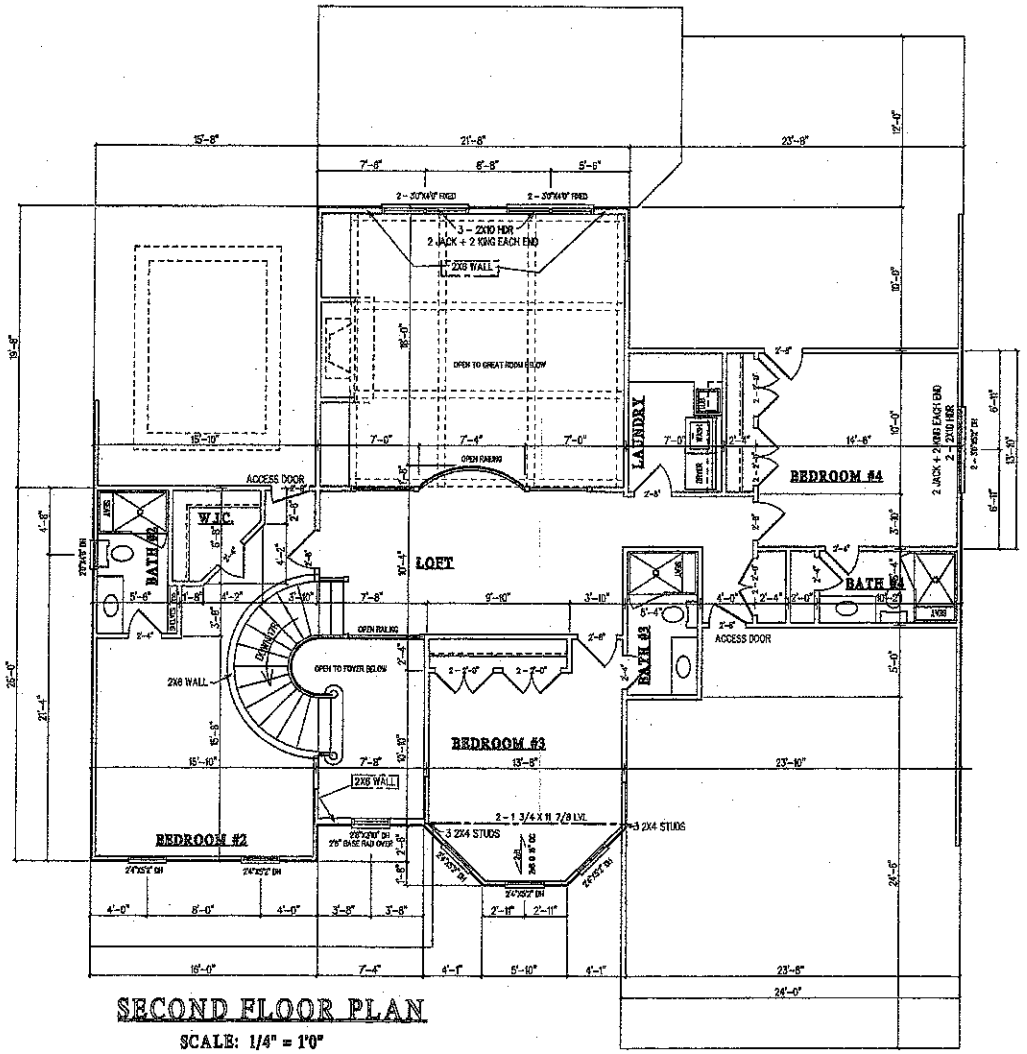

SECOND FLOOR PLAN
SCALE: 1/4" = 1'0"

* ALL SECOND FLOOR LOAD BEARING HEADERS TO BE 2-2X8'S U.N.O.

COPYRIGHT 2014

108 MADDAKETL LOOP, MOORESVILLE, NC 28117

GB Engineering, PLLC.
133 Middleton Place
Mooresville, NC 28117
704-677-5339
N.C. Bus. Lic. #P-1298

FOR
JOE & JO ANN DI MOLA

AFFORDABLE HOME DESIGNS CO
249 - 1 HIGHWAY 16 NORTH
DENVER, N. C. 28037
704-399-5254

DATE	DRAWN BY	SHEET
03-19-14	MIKE BULLOCK	5