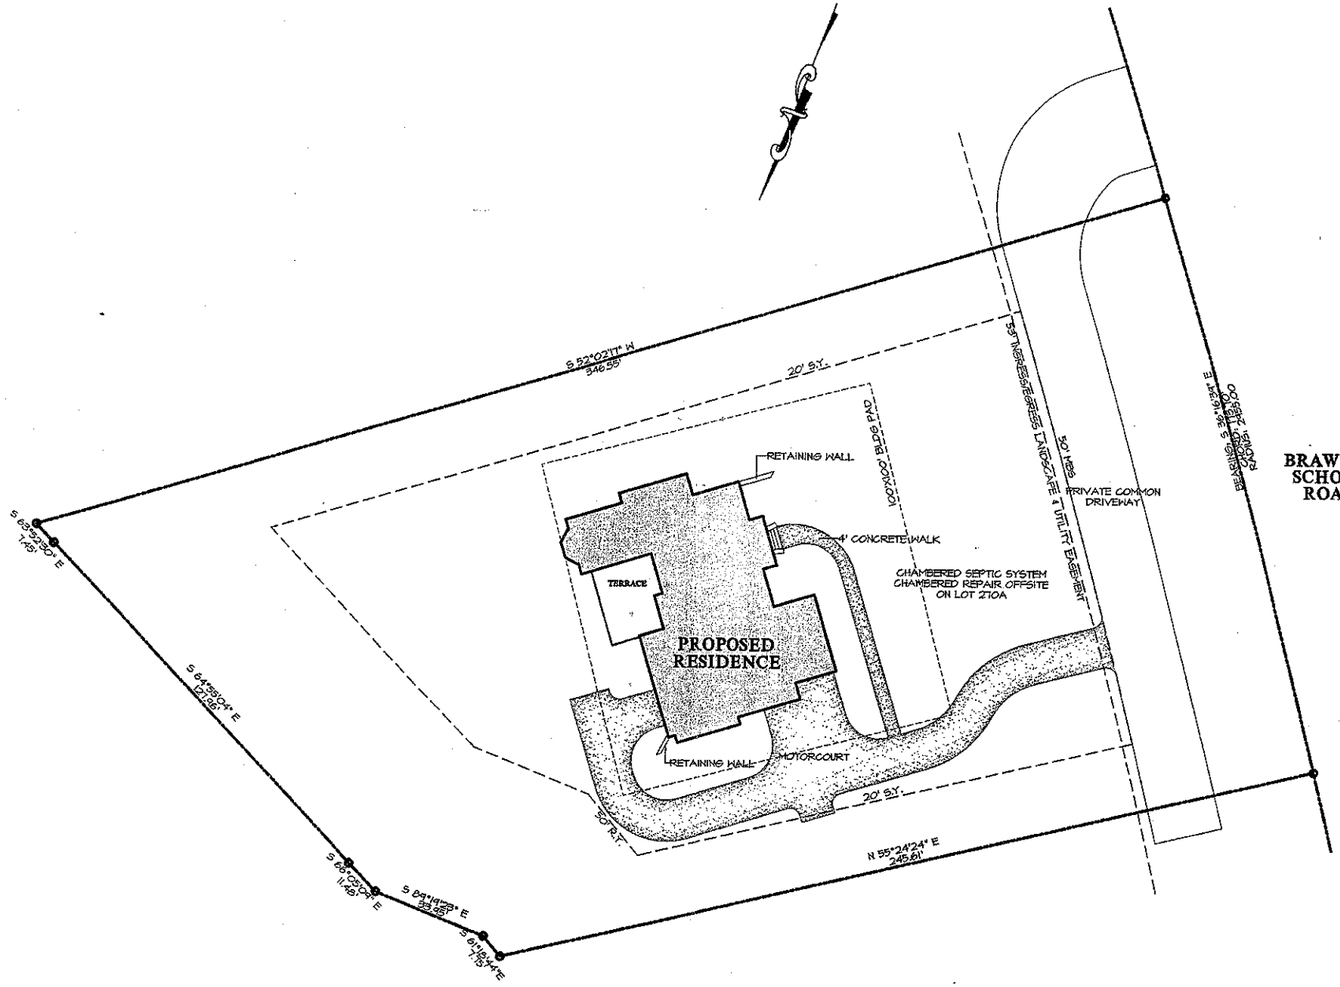


CAROLINA DESIGN GROUP
a residential design firm
10602 Bailey Road Suite A, Cornelius NC 28031
voice: 704.895.7805 fax: 704.895.0599
www.carolinadesigngroup.com

A New Residence By
DIENST
Custom Homes

The Point
Lot 270

SEAL


DRAWN BY	DATE
CJT	4/28/04

DRAWING TITLE:
SITE PLAN

SCALE: 1" = 20'-0"

SHEET NO:
2
OF 18 SHEETS

© Copyright, Carolina Design Group, Inc. - 2002

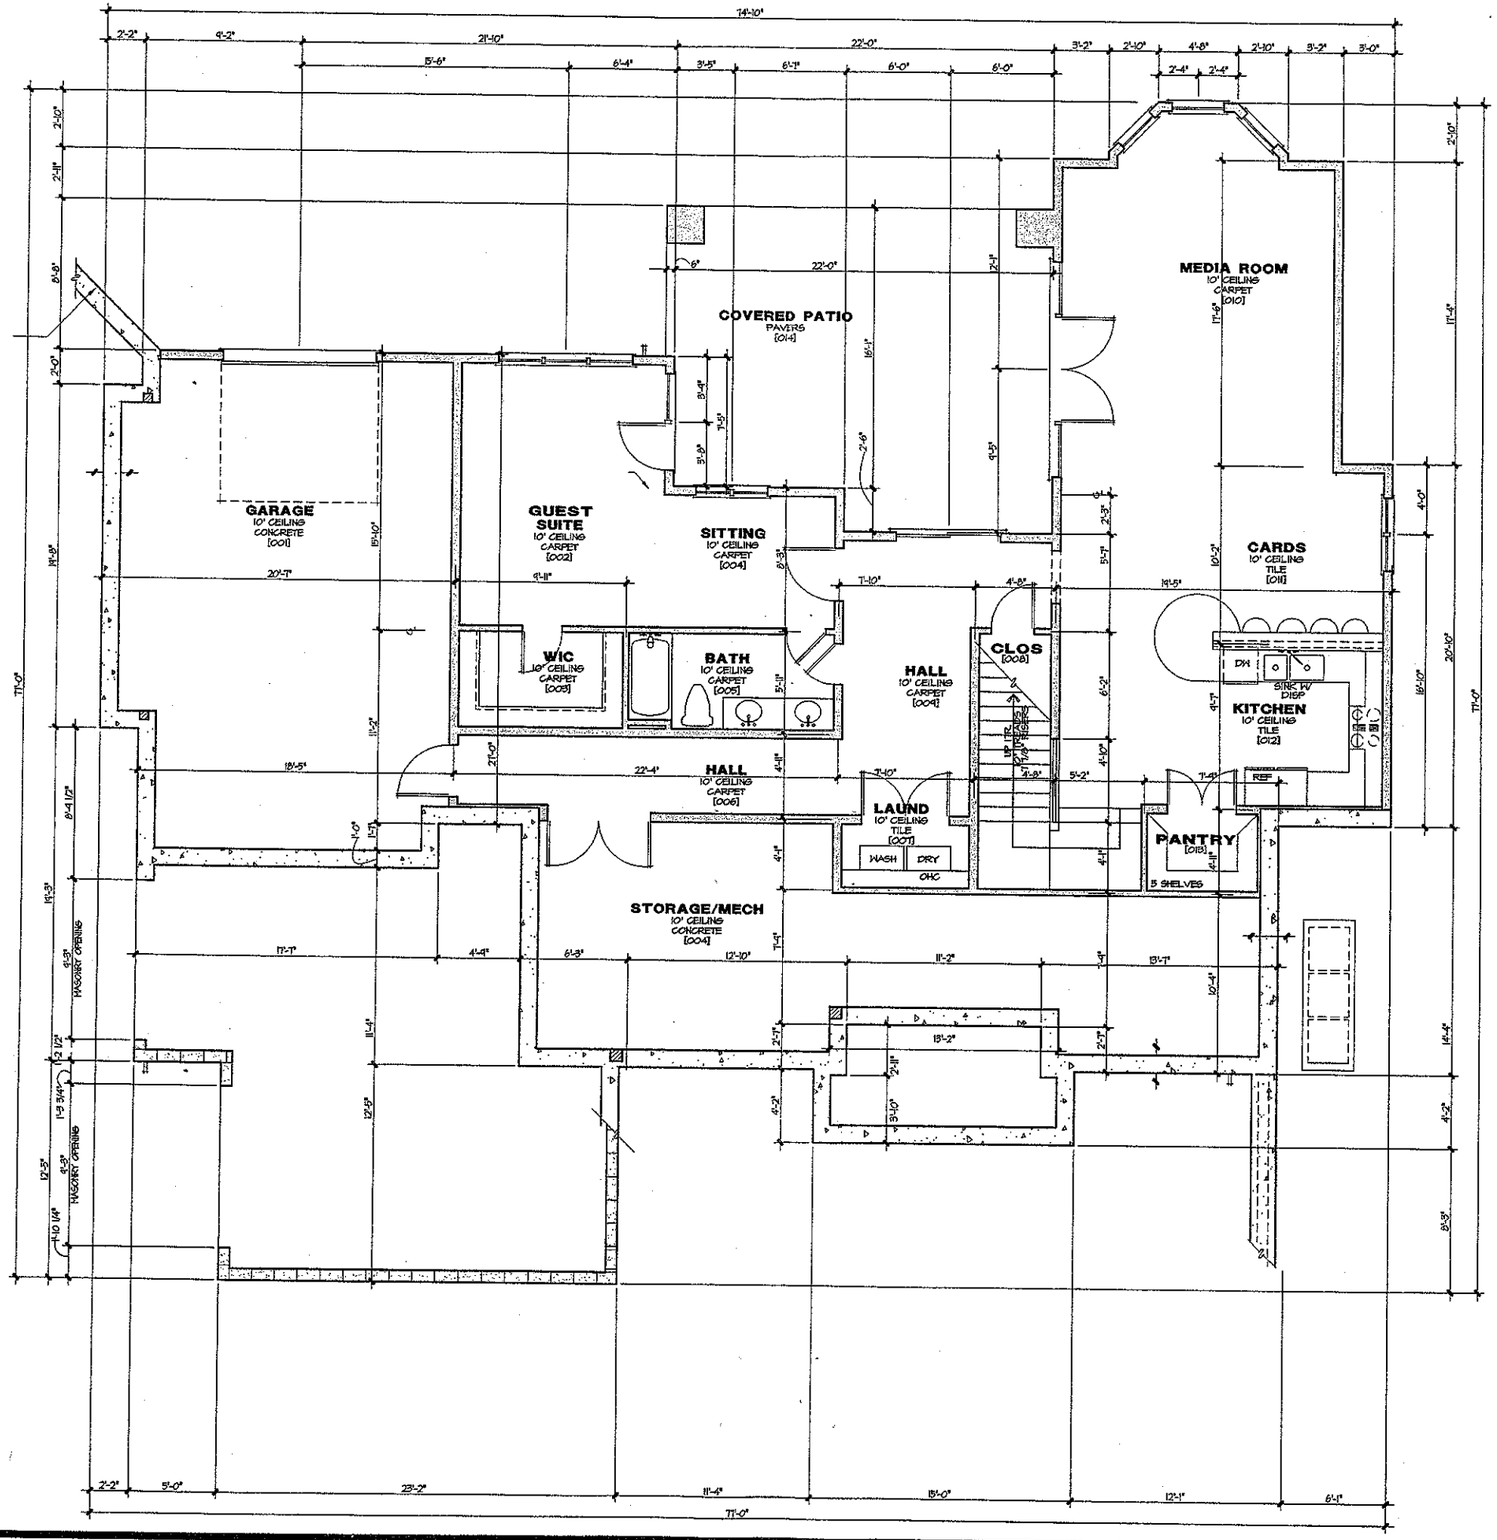

CAROLINA DESIGN GROUP
a residential design firm
10602 Bailey Road Suite A, Cornelius NC 28031
voice: 704.895.7805 fax: 704.895.0599
www.carolinadesigngroup.com

A New Residence By
DIENST Custom Homes

The Point
Lot 270

SEAL


DRAWN BY	DATE
CJT	4/28/04

DRAWING TITLE:
BASEMENT FLOOR PLAN

SCALE: 1/4" = 1'-0"

SHEET NO:
3
OF 18 SHEETS

© Copyright, Carolina Design Group, Inc. - 2002

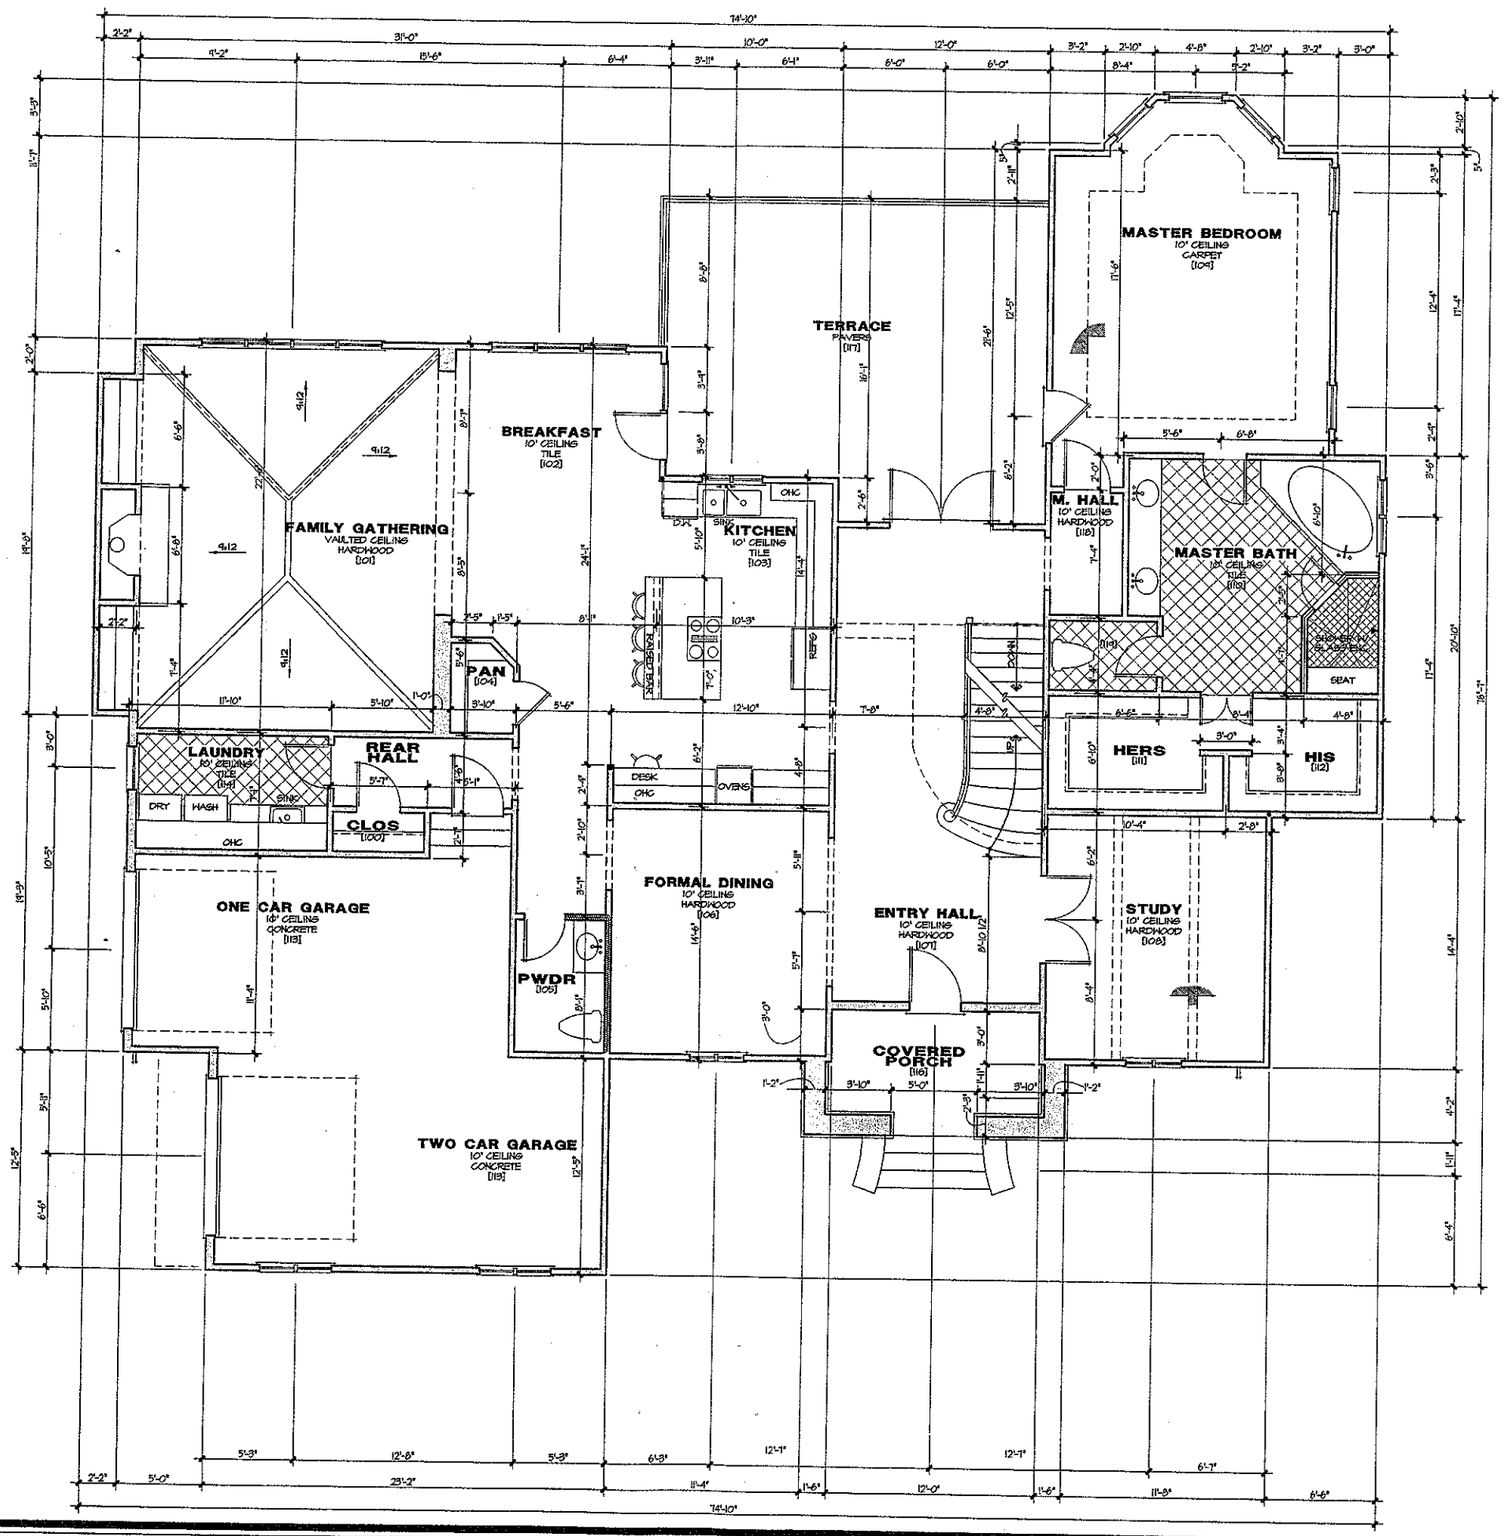

Sq. Footage
4/28/04 CJT

Basement Heated	1560 Sq.Ft.
First Floor Heated	2080 Sq.Ft.
Second Floor Heated	826 Sq.Ft.
Total Heated	5018 Sq.Ft.
Basement Unfinished	476 Sq.Ft.
Garage	539 Sq.Ft.
Lower Level Garage	574 Sq.Ft.
Front Porch	98 Sq.Ft.
Covered Terrace	388 Sq.Ft.
Upper Level Unfinished	409 Sq.Ft.
Total Under Roof	7522 Sq.Ft.

CAROLINA DESIGN GROUP
a residential design firm
10602 Bailey Road Suite A, Cornelius NC 28031
voice: 704.895.7805 fax: 704.895.0599
www.carolinadesigngroup.com

A New Residence By
DIENST
Custom Homes

The Point
Lot 270

SEAL


DRAWN BY	DATE
CJT	4/28/04

DRAWING TITLE:
MAIN LEVEL FLOOR PLAN

SCALE: 1/4" = 1'-0"

SHEET NO:
5
OF 18 SHEETS

© Copyright, Carolina Design Group, Inc. - 2002

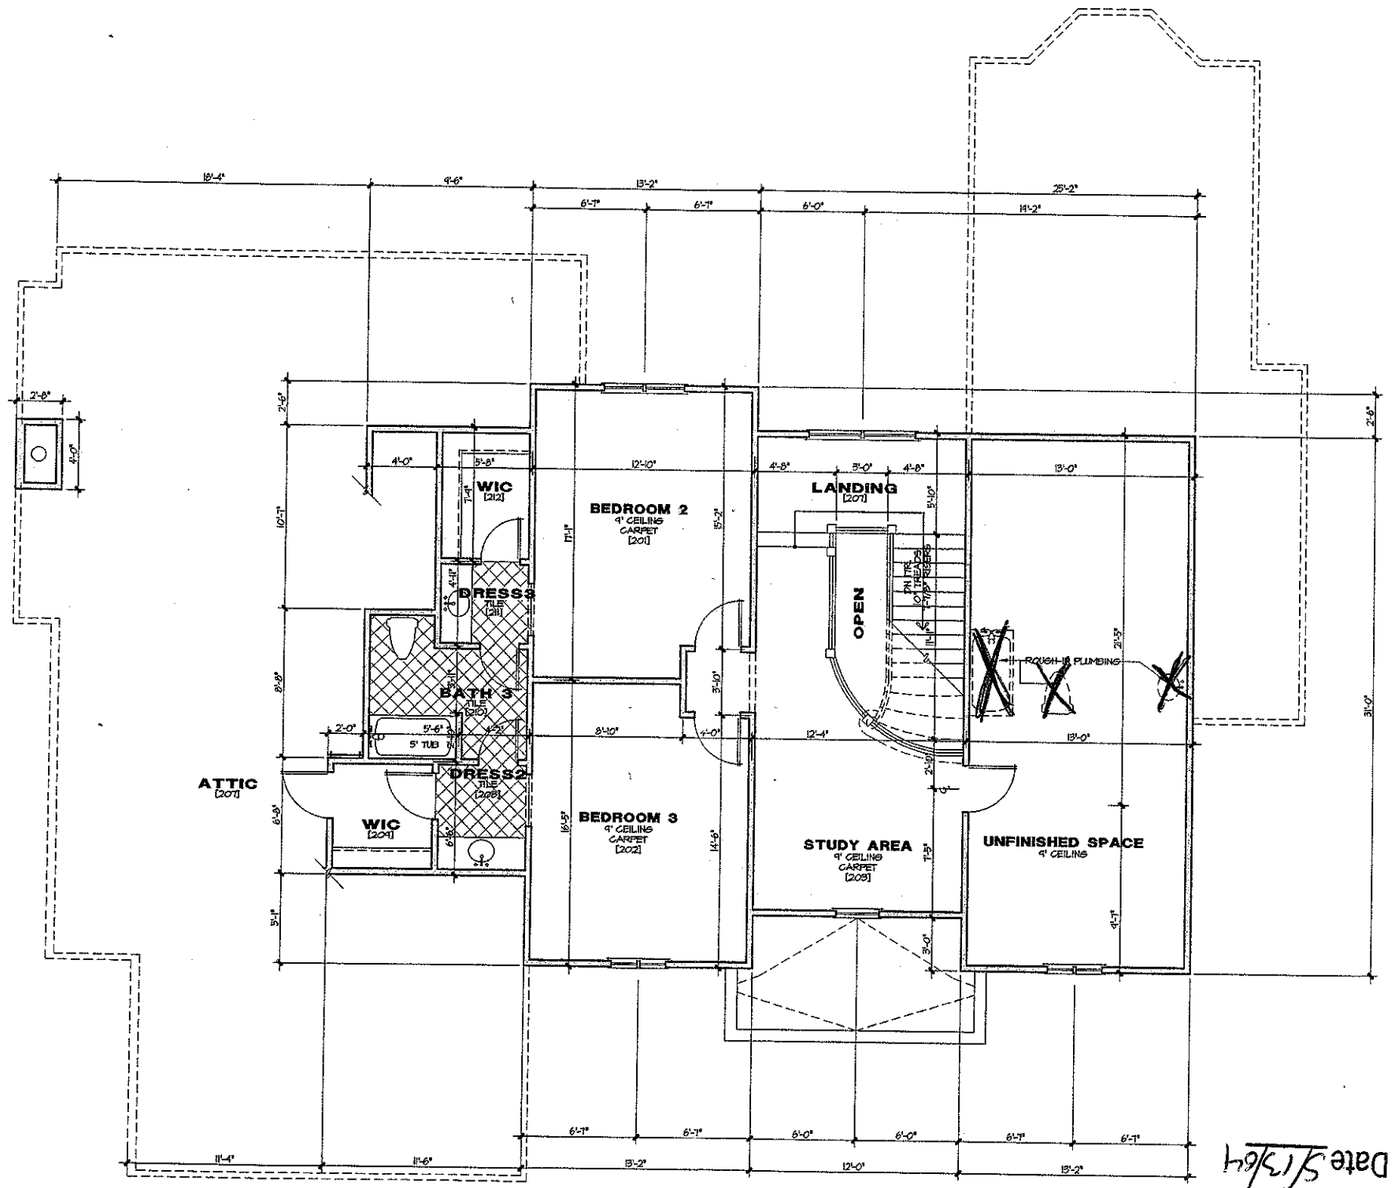

Acknowledgement of
Plans Submittal ONLY!

Date 5/13/04

Date 5/13/04

CAROLINA DESIGN GROUP
a residential design firm

10602 Bailey Road Suite A, Cornelius NC 28031
voice: 704.895.7805 fax: 704.895.0599
www.carolinadesigngroup.com

Lot 270 The Point

A New Residence By
DIENST
Custom Homes

SEAL

DRAWN BY	DATE
CJT	4/28/04

DRAWING TITLE:
UPPER LEVEL FLOOR PLAN

SCALE: 1/4" = 1'-0"

SHEET NO:
7
OF 18 SHEETS

© Copyright, Carolina Design Group, Inc. - 2002