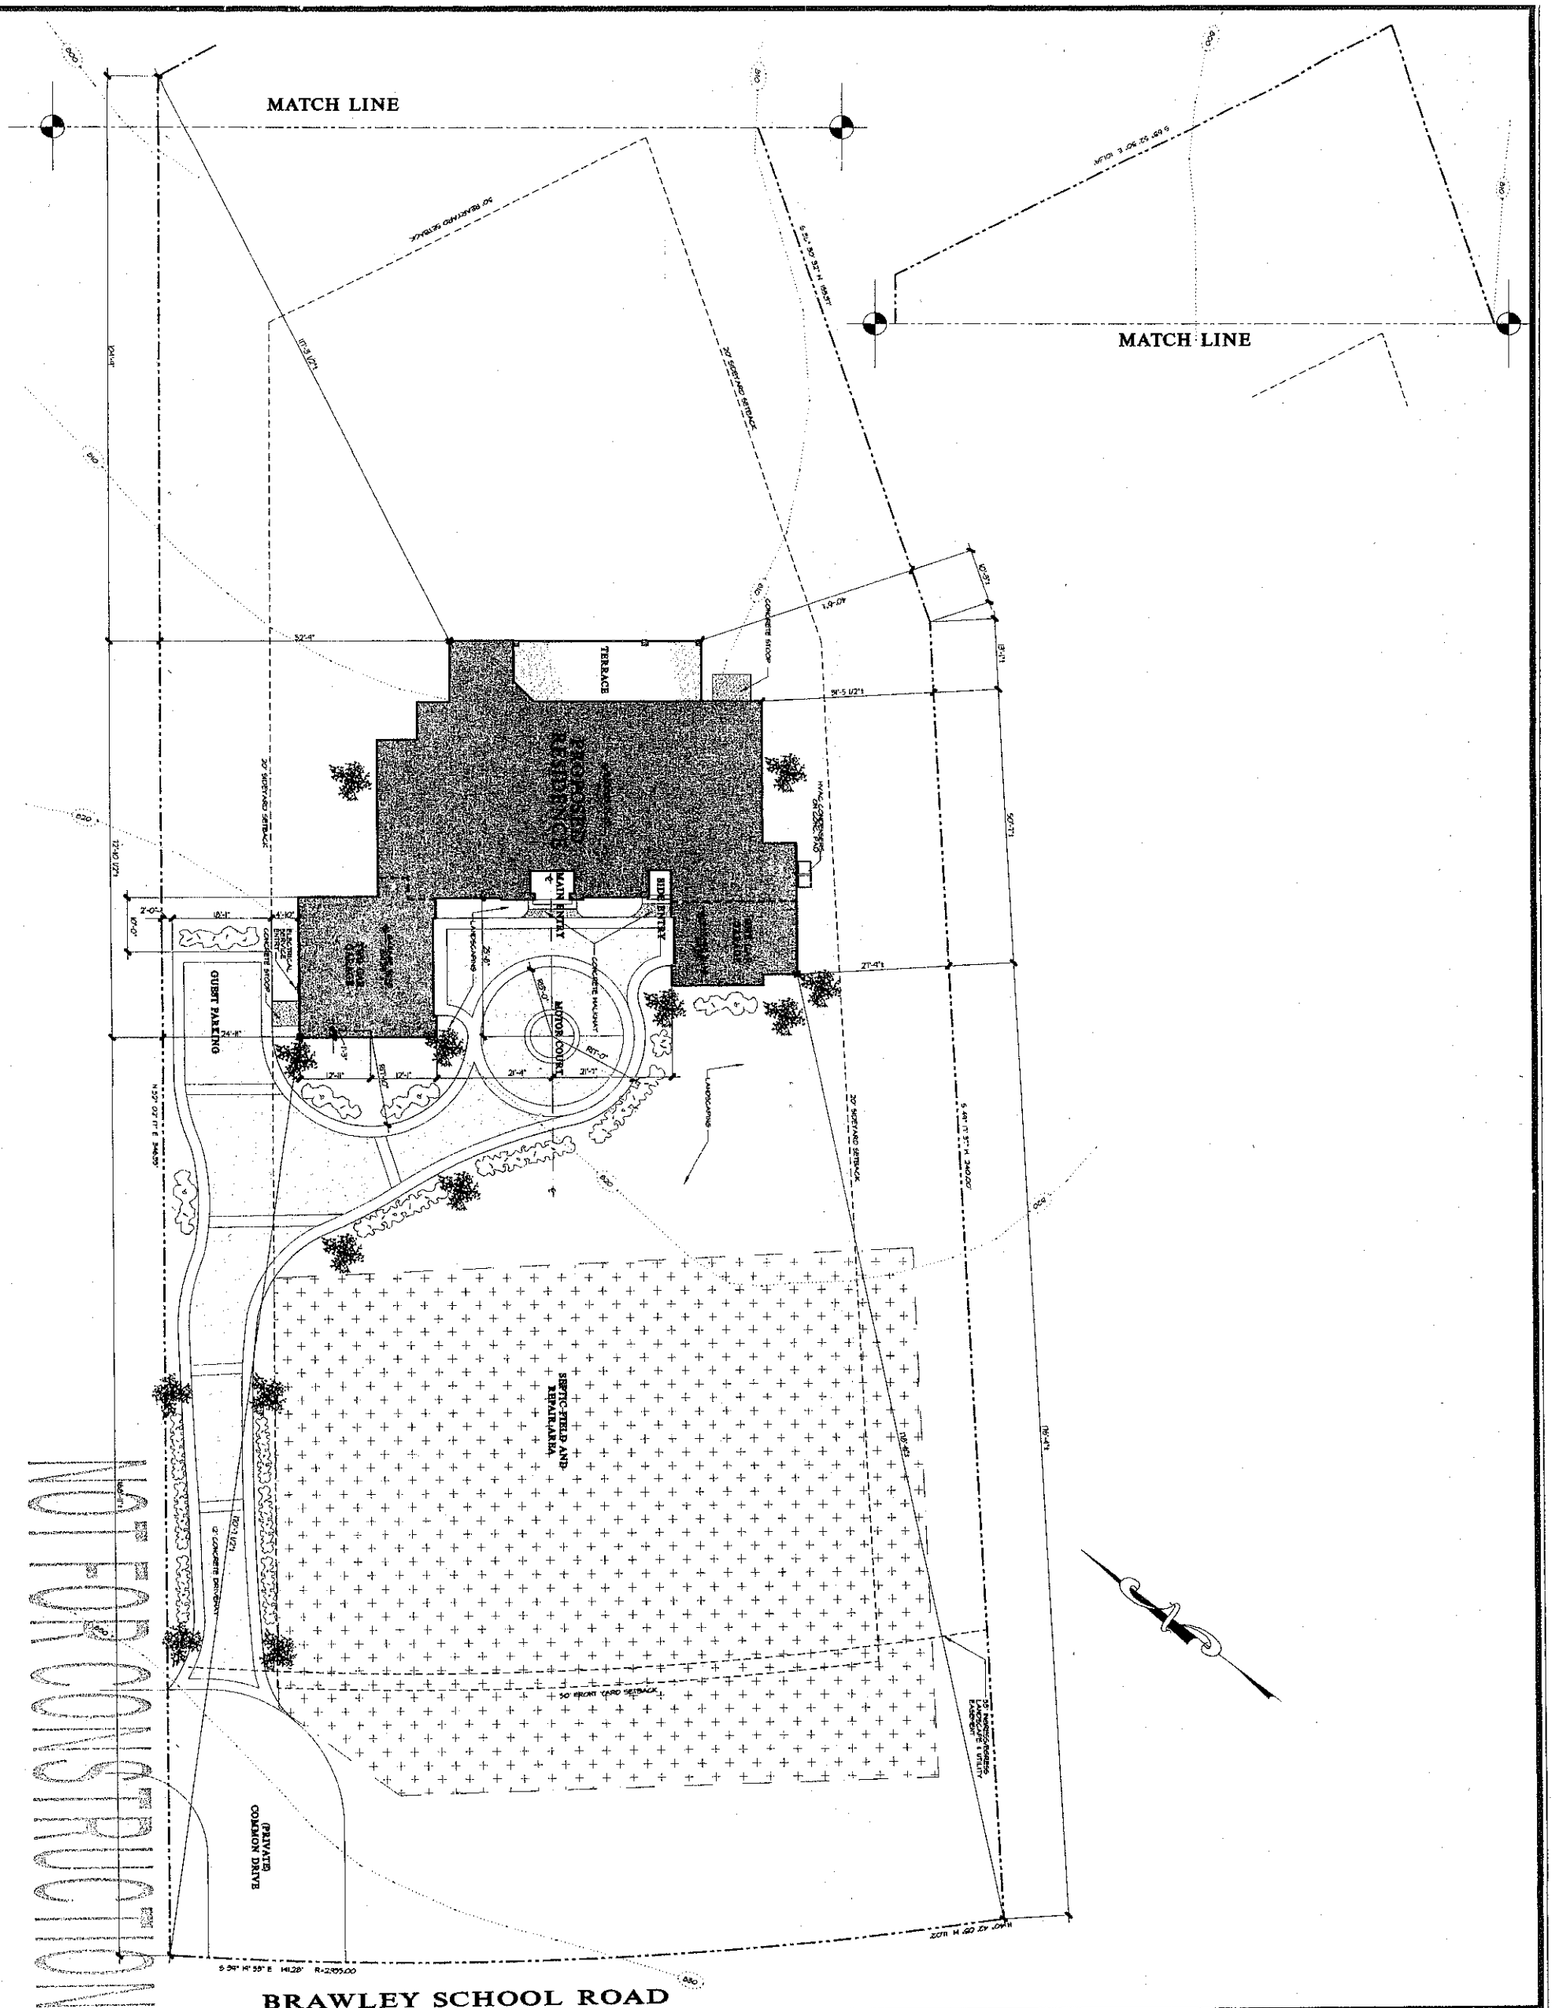


© Copyright, Carolina Design Group, Inc. - 2005

SHEET NO. 2 OF 19 SHEETS

SCALE: 1" = 10'-0"

DRAWING TITLE: SITE PLAN

DRAWN BY: K. Prager

DATE: 11/1/05

SEAL

A New Residence By

DIENST Custom Homes

Lot 269 The Point

CAROLINA DESIGN GROUP
a residential design firm
10602 Bailey Road Suite A, Cornelius NC 28031
voice: 704.895.7805 fax: 704.895.0599
www.carolinadesigngroup.com