
1ST FLOOR WALL HEIGHTS 10'1.5 U.O.N	
1ST FLOOR WINDOW HEIGHTS SET AT 8'	
2ND FLOOR WALL HTS 9'1.5	
2ND FLOOR WINDOW HEIGHTS SET AT 6'8 U.O.N.	
FRONT WINDOWS ON SECOND FLOOR SET AT 6'2	
2ND FLR FRONT WALL 6'2, W/ WINDOW WALL 9'1.5	
1ST FLOOR HEATED SQ FTG	2441
GARAGE SQ FTG	856
2ND FLOOR FINISHED SQ FTG	1630
2ND FLOOR UNFINISHED SQ FTG	448.3
TOTAL HEATED SQ FTG	4071
TOTAL UNFINISHED SQ FTG	448
GARAGE	856

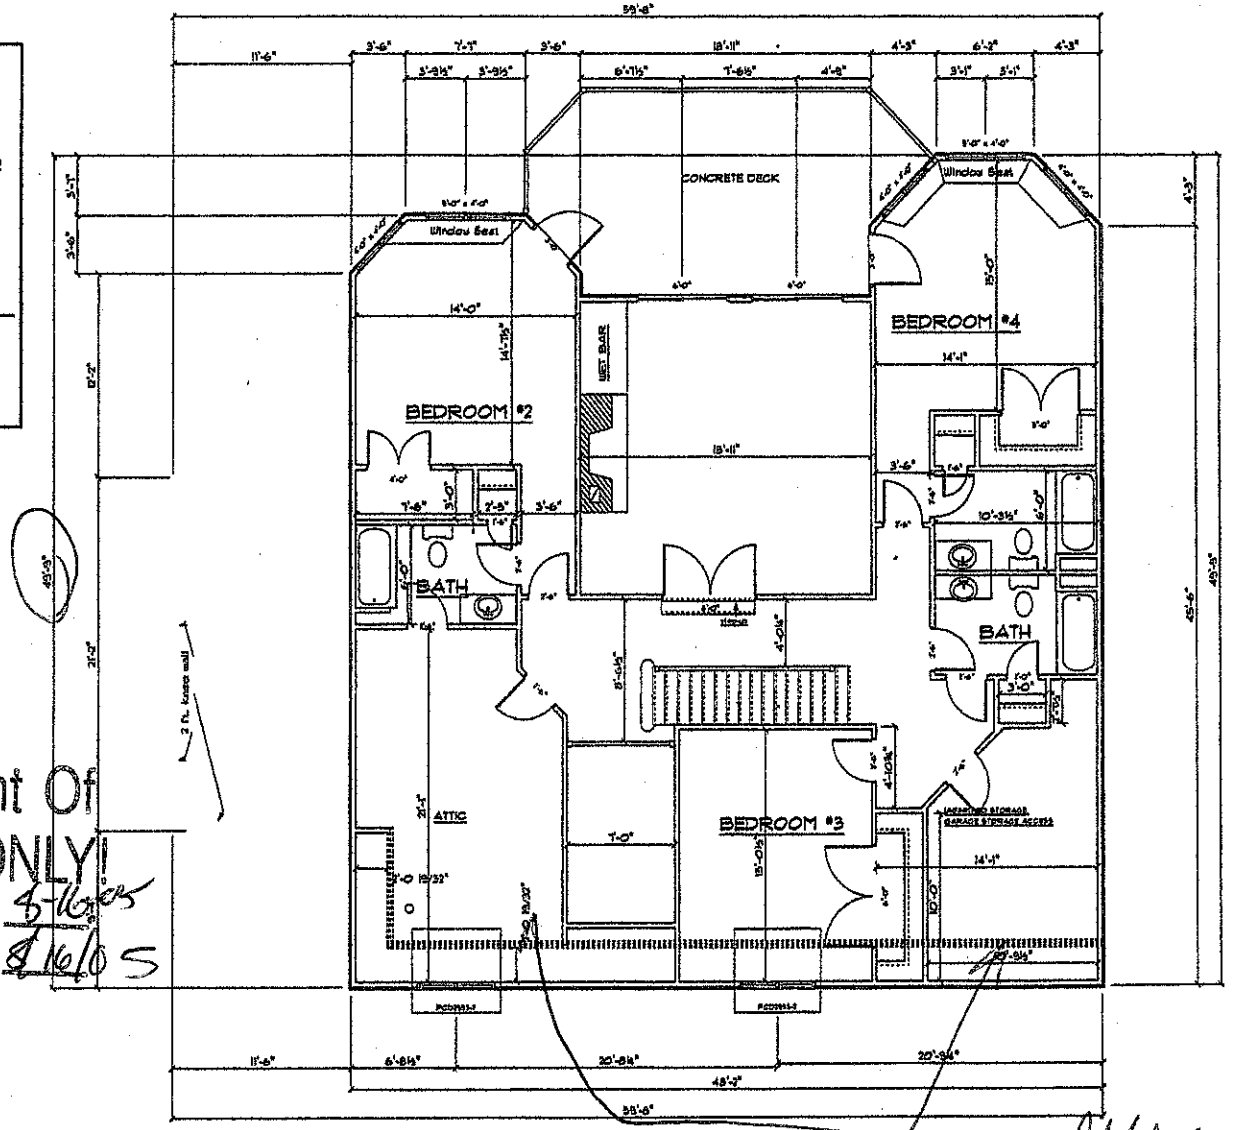

Acknowledgement Of
Plans Submittal ONLY!
Date 8-16-05
Date 8/16/05

ATTIC
unfinished
8-16-05

ATTENTION
1 - ALL WORK SHALL MEET ALL LOCAL, STATE, AND NATIONAL BUILDING CODES THAT APPLY.
2 - THE CONTRACTOR SHALL VERIFY ALL DIMENSIONS BEFORE STARTING CONSTRUCTION.
3 - ALL DIMENSIONS SHOULD BE READ OR CALCULATED, NOT SCALED.
4 - NOT RESPONSIBLE FOR ERRORS DISCOVERED AFTER CONSTRUCTION HAS STARTED.

SCALE: 1/4" = 1'-0"

ROBERT P. QUEEN, PE
2632 PARKLOO DRIVE
SHELBY, NC 28152

Copyright Notice: These plans are the property of Dreams by Design and may not be used in any way without the written permission of Dreams by Design. Dreams by Design retains all common law, statutory and other reserved rights, including the copyright thereto. Unauthorized use of these plans without the express written permission of Dreams by Design is prohibited. Violators will be prosecuted to the fullest extent of the law.

LAKE NORMAN SIGNATURE HOMES

BRETT AND BROOK THOMAS RESIDENCE
THE POINT

DRAWN BY: SHAUN WAGNER
REVISIONS: 3-30-2005
DATE DRAWN:

DREAMS BY DESIGN
CUSTOM BLUEPRINTS
7617 Long Bay Pkwy

SHT-8

1ST FLOOR WALL HEIGHTS 10'1.5 U.O.N	
1ST FLOOR WINDOW HEIGHTS SET AT 8'	
2ND FLOOR WALL HTS 9'1.5	
2ND FLOOR WINDOW HEIGHTS SET AT 6'8 U.O.N.	
FRONT WINDOWS ON SECOND FLOOR SET AT 6'2	
2ND FLR FRONT WALL 6'2, W/ WINDOW WALL 9'1.5	
1ST FLOOR HEATED SQ FTG	2441
GARAGE SQ FTG	856
2ND FLOOR FINISHED SQ FTG	1630
2ND FLOOR UNFINISHED SQ FTG	448.3
TOTAL HEATED SQ FTG	4071
TOTAL UNFINISHED SQ FTG	448
GARAGE	856

TYPICAL CEILING ASSEMBLY:
1/2" DRYWALL
TAPED & SANDED
6 mil POLY V.B.
2x6 CEILING JOISTS @ (SEE PLAN)
R30 BATT INSULATION


TYPICAL 2x4 INTERIOR WALL:
1/2" DRYWALL
TAPED & SANDED
2x4 STUDS @ 16" o.c.
R-13 BATT INSULATION
1/2" DRYWALL
TAPED & SANDED

Acknowledgement Of
Plans Submittal ONLY!
Date 8-16-05
Date 8/16/05

ATTENTION
1. ALL WORK SHALL MEET ALL LOCAL, STATE, AND NATIONAL BUILDING CODES THAT APPLY.
2. THE CONTRACTOR SHALL VERIFY ALL DIMENSIONS BEFORE STARTING CONSTRUCTION.
3. ALL DIMENSIONS SHOULD BE READ OR CALCULATED, NOT SCALED.
4. NOT RESPONSIBLE FOR ERRORS DISCOVERED AFTER CONSTRUCTION HAS STARTED.

SCALE: 1/4" = 1'-0"

1ST FLOOR PLAN

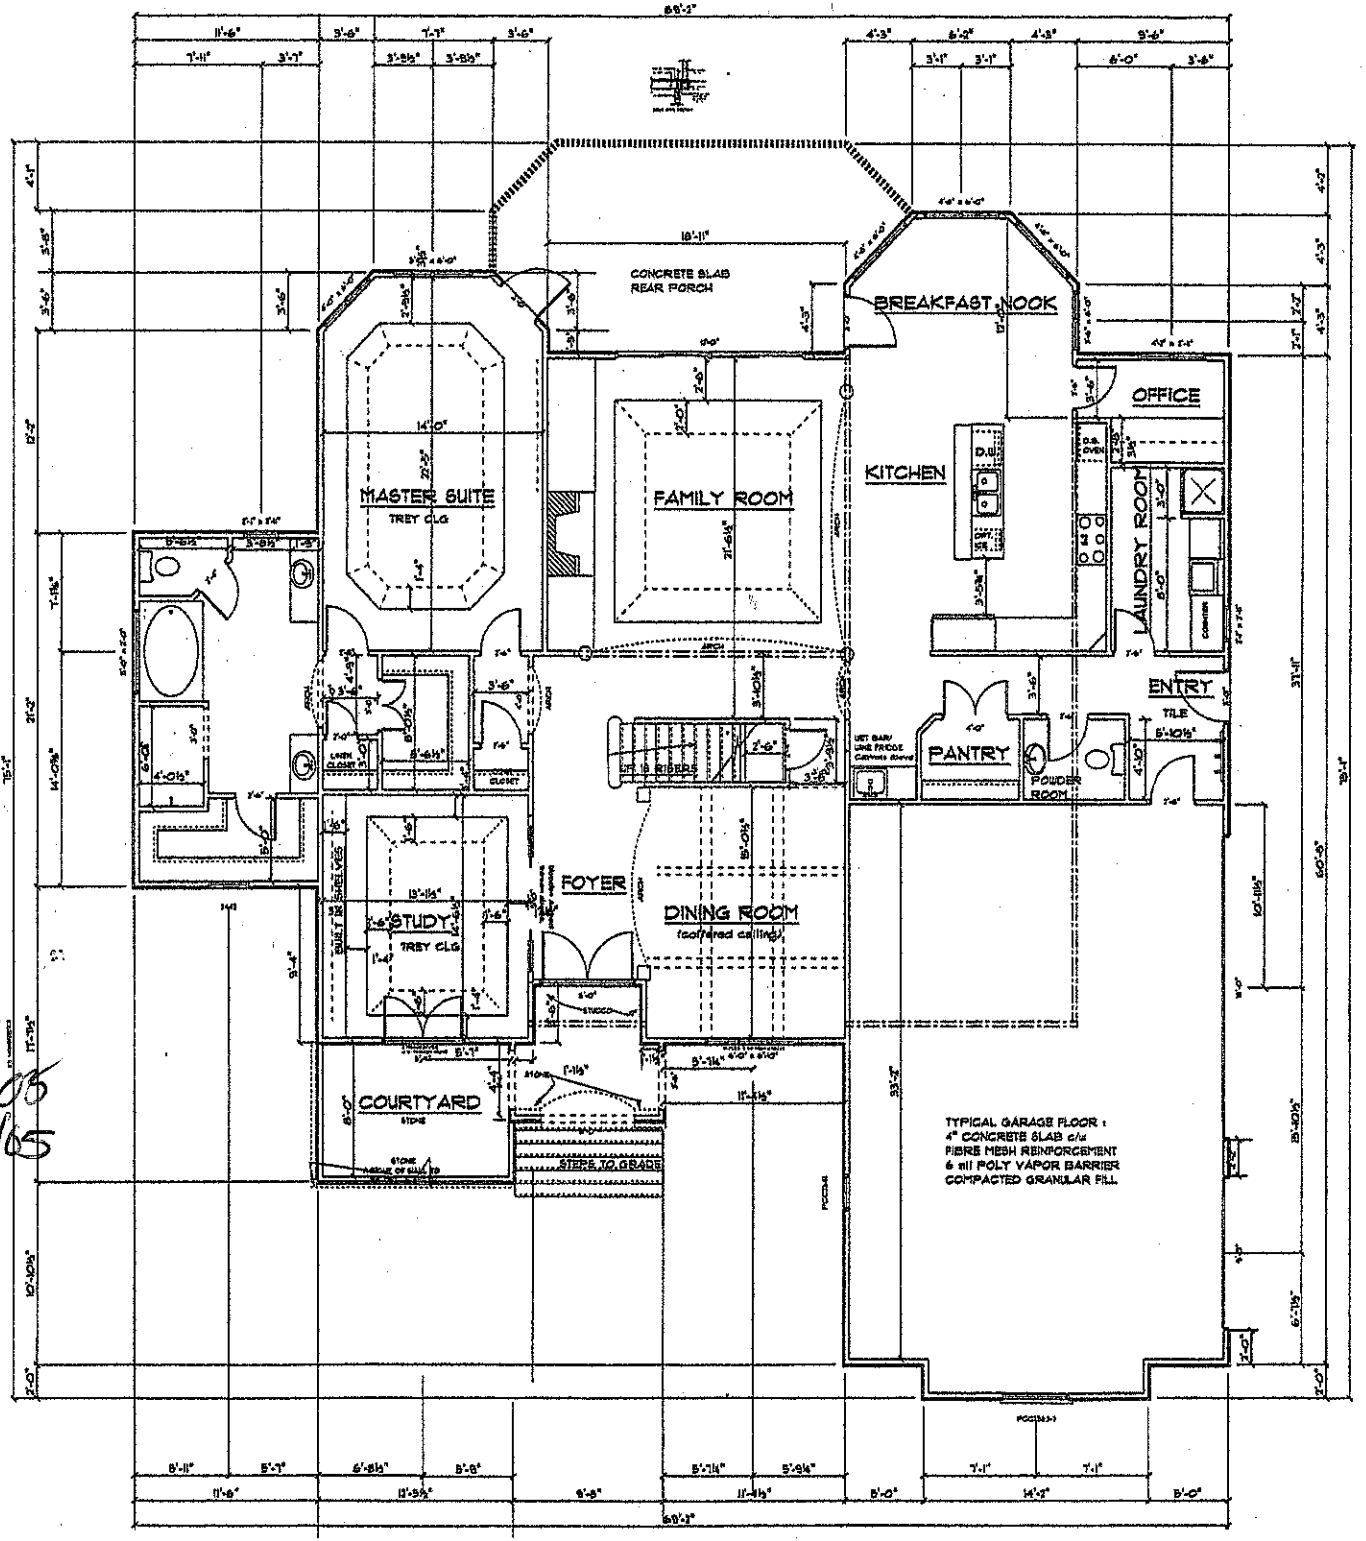

ROBERT P. QUEEN PE
2533 PAWLEYS DRIVE
SHELBY, NC 28150

LAKE NORMAN SIGNATURE HOMES

BRETT AND BROOK THOMAS RESIDENCE
THE POINT

DRAWN BY: SHAUN WAGNER
REVISIONS: 3-29-2005
DATE DRAWN: 3-17-2005

DREAMS BY DESIGN
CUSTOM BLUEPRINTS
7517 Long Bay Pkwy
Calabash, NC 28459
(828) 241-4238

A1T-1