


TWO CAR GARAGE
ONE CAR GARAGE
Laundry
Coats
Patio
Rear Porch
Breakfast
Kitchen
Family Room
Gallery
Formal Dining
Foyer
Study
Front Porch
SLOPE DN @ STAIRS
SEP. GARAGE FROM HOUSE W/ 1/2" GYP BD
WASHER
DISHWASHER
COOKTOP
SINK
BUILT-IN
FIXED GLASS
VAULT
24" SQ WOOD COL (TYP)

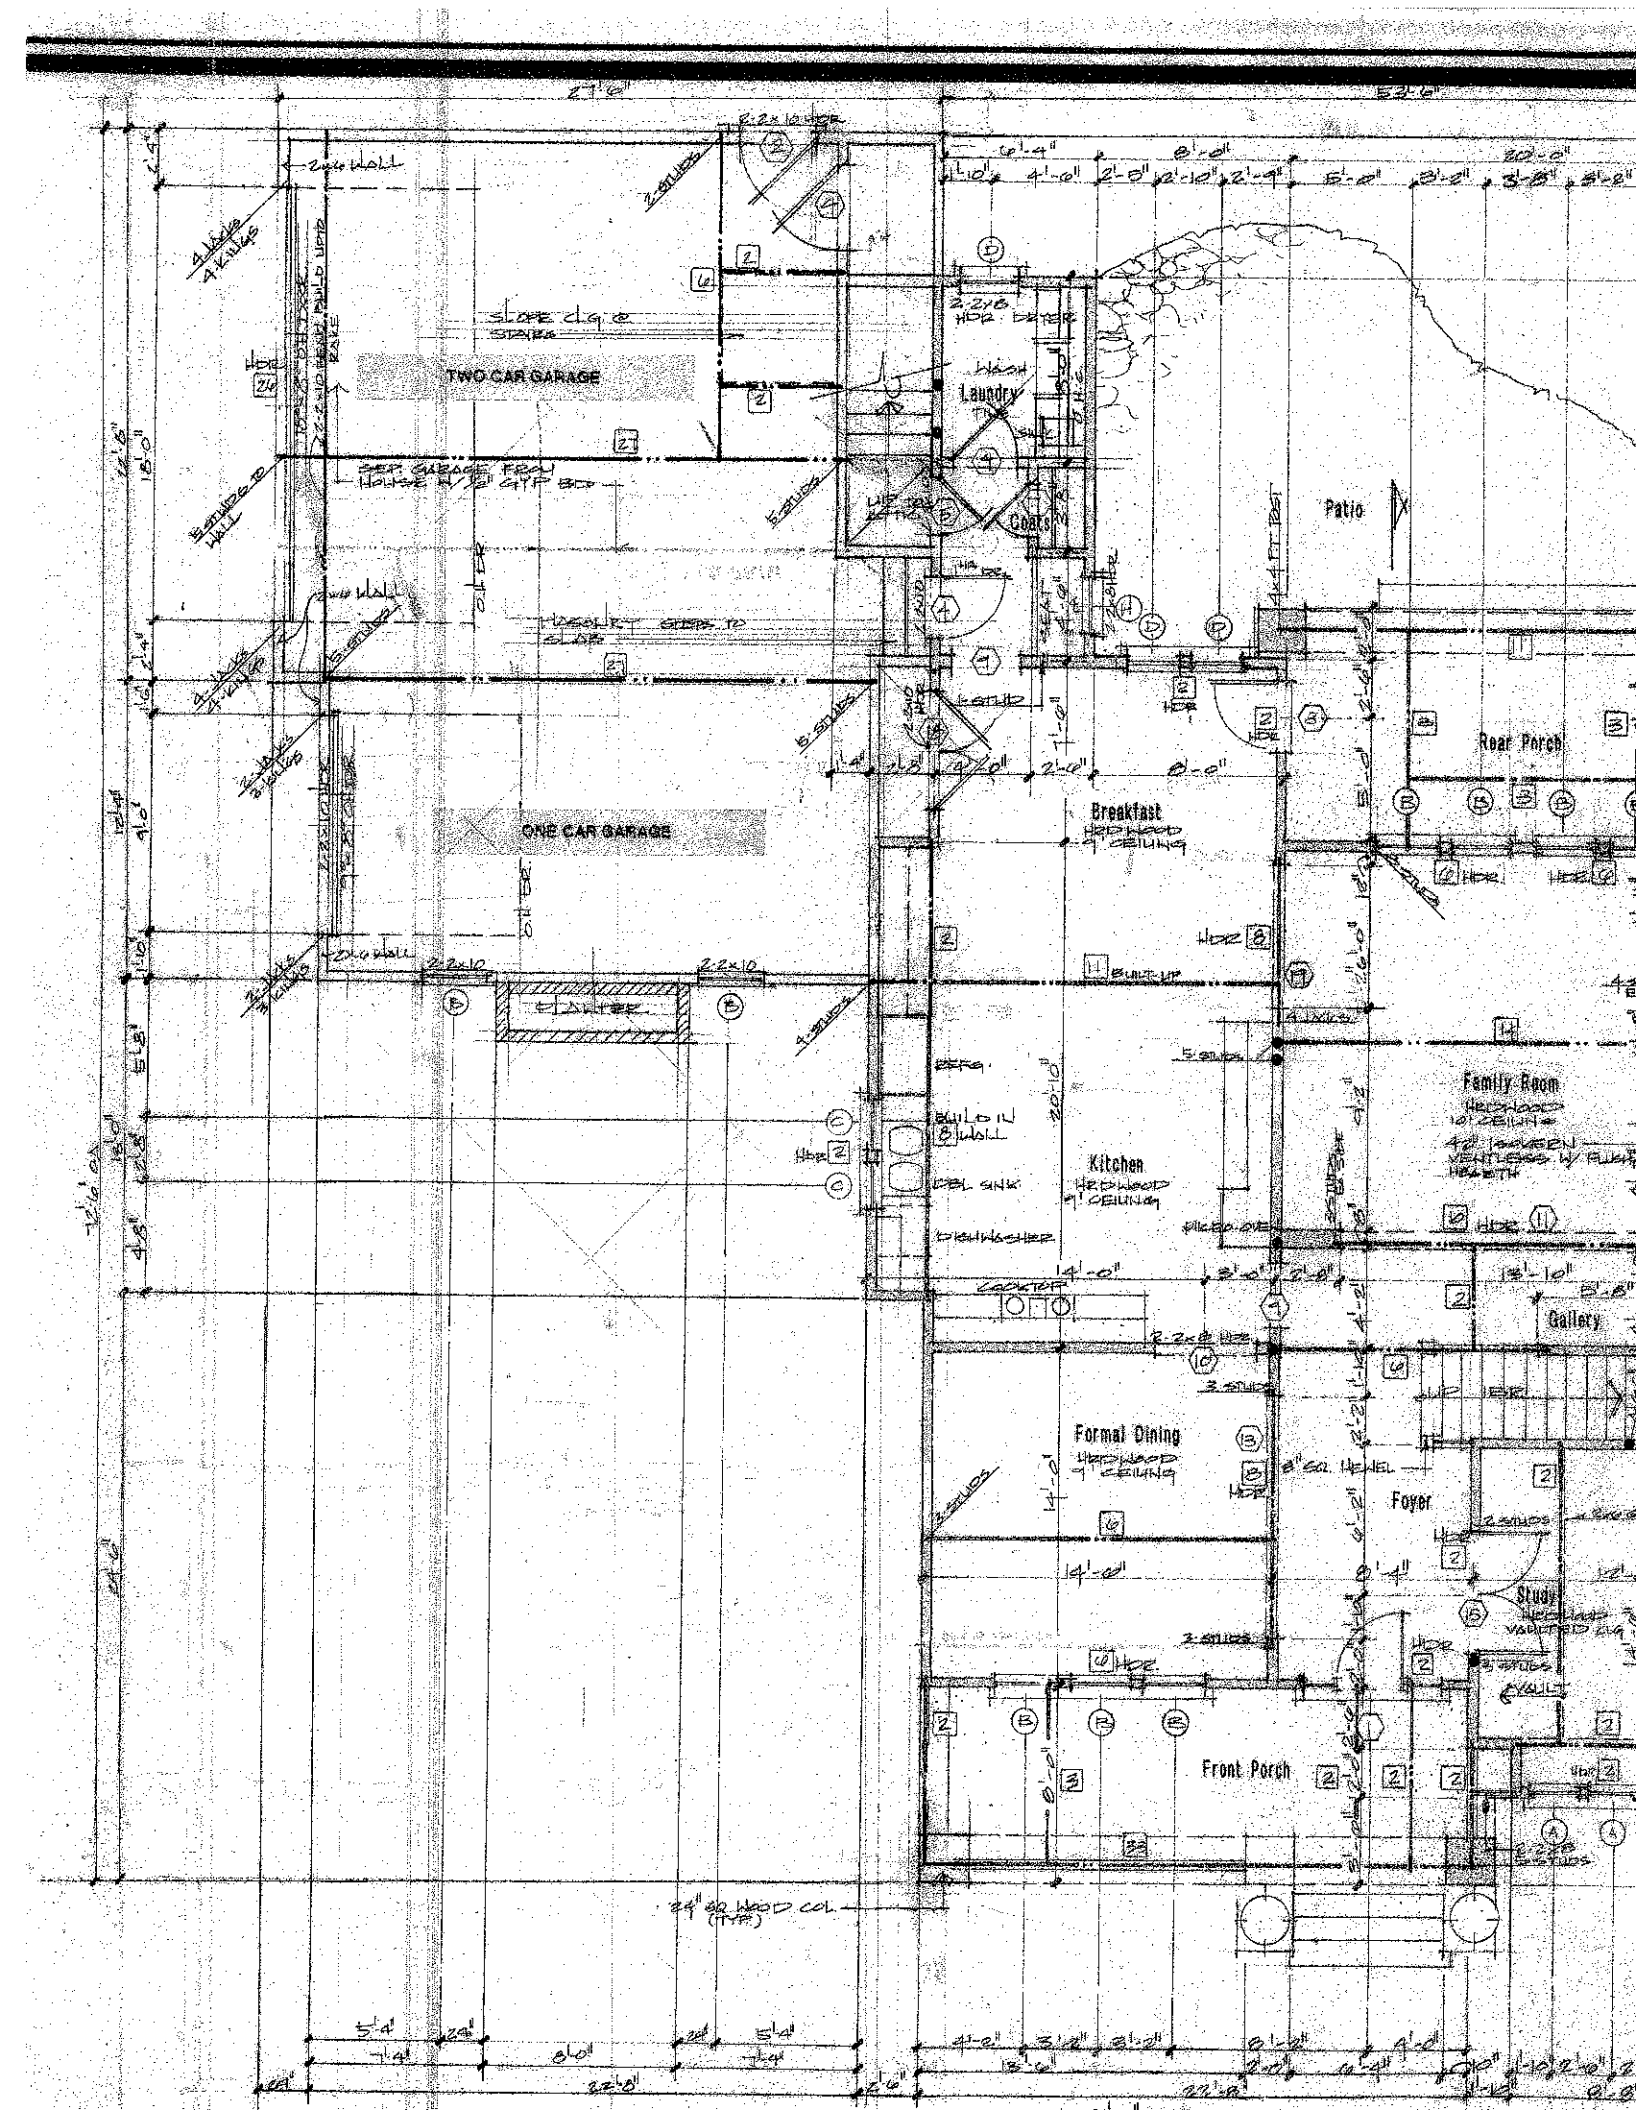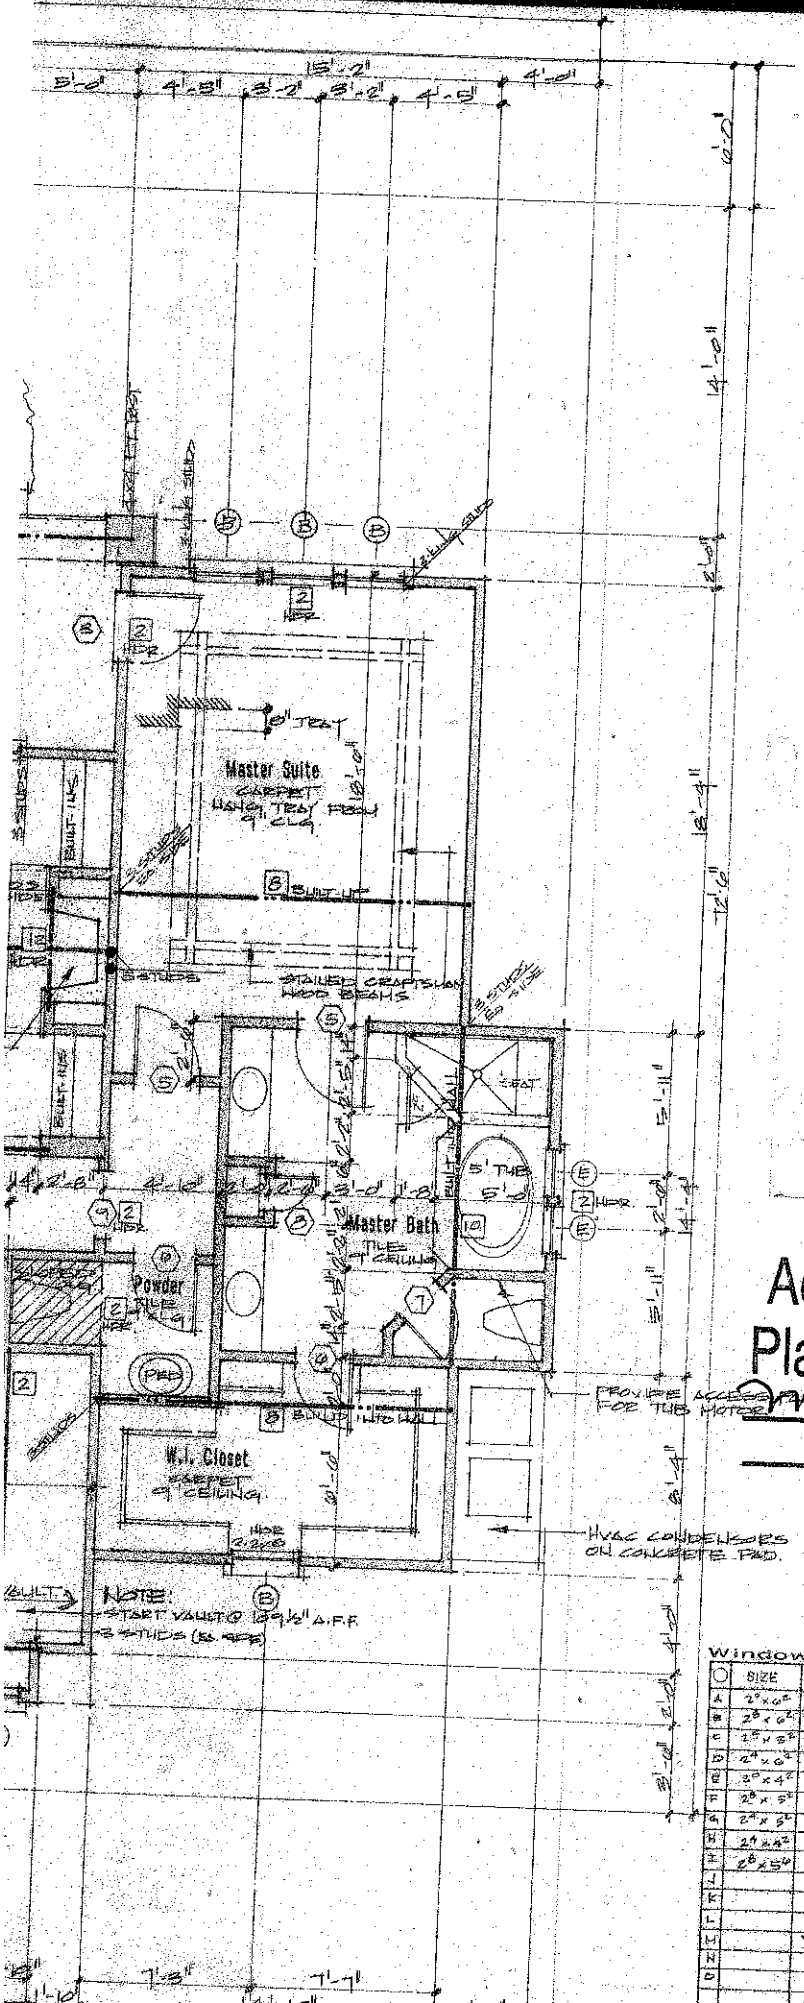

BEAM SCHEDULE

	Size	Material	Remarks
2	2 - 2 x 10	No. 2 Southern Pine	
3	3 - 2 x 10		
4	2 - 2 x 12		
5	3 - 2 x 12		
6	2 - 1 3/4 x 9 1/4	Micro Lam	
7	3 - 1 3/4 x 9 1/4		
8	2 - 1 3/4 x 11 7/8		
9	3 - 1 3/4 x 11 7/8		
10	2 - 1 3/4 x 14		
11	2 - 1 3/4 x 16		
12	w 8 x 10	Steel Beam	
13	w 8 x 15		
14	w 8 x 18		
15	w 8 x 21		
16	w 8 x 24		
17	w 8 x 28		
18	w 10 x 15		
19	w 10 x 22		
20	w 10 x 26		
21	w 10 x 30		
22	w 10 x 33		
23	w 10 x 49		
24	w 12 x 19		
25	w 12 x 16		
26	w 14 x 22		
27	w 14 x 26		
28	w 14 x 61		
29	w 16 x 36		
30	w 16 x 31		
31	w 18 x 35		
32	PL 1/4" x 12"	STEEL PLATE	
33	2 - 1 3/4 x 16"	MICRO LAM	

Sq. Footage

07.13.04

Main Level Heated	2,250 Sq.Ft.
Upper Level Heated	1,397 Sq.Ft.
Total Heated	3647 Sq.Ft.
Garages	919 Sq.Ft.
Rear Porch	190 Sq.Ft.
Front porch	184 Sq.Ft.
Total Under Roof	4,940 Sq.Ft.

Acknowledgement Of Plans Submittal ONLY!

Signature Dotson Date 8/25/04

Date

Window Schedule

	SIZE	DESCRIPTION
A	2'0" x 6'0"	DOUBLE HUNG
B	2'8" x 6'0"	
C	2'8" x 5'0"	
D	2'4" x 6'0"	
E	3'0" x 4'0"	
F	2'8" x 5'0"	
G	2'4" x 5'0"	
H	2'4" x 4'0"	
I	2'8" x 5'0"	

Door Schedule

	SIZE	DESCRIPTION
1	3'0" x 6'8"	SOLID PANEL W/ 12" SIDELITE
2	3'0" x 6'8"	HALF GLASS ENT. DR.
3	3'0" x 6'8"	FRENCH DOOR
4	3'0" x 6'8"	SOLID PANEL DR.
5	2'8" x 6'8"	
6	2'6" x 6'8"	
7	2'0" x 6'8"	
8	1'4" x 6'8"	
9	3'0" x 6'8"	CASED OPEN
10	4'0" x 6'8"	
11	15'0" x 6'8"	
12	9'0" x 6'8"	
13	10'0" x 8'0"	
14	2.8'0" x 6'8"	SOLID PANELED DR.'S
15	2.2'0" x 6'8"	FRENCH DR.'S

Designed By
CAROLINA DESIGN GROUP
a residential design firm
10602 Bailey Road Suite 4, Cornelius NC 28031
Voice: 704.895.7005 fax: 704.895.5559
www.carolinadesigngroup.com

A New Residence for
Hughes, Hamelink, & Zande
Lot 1357
The Point

SEAL


NORTH CAROLINA PROFESSIONAL SEAL 24578 ENGINEER LAWRENCE W. PHILBRICK, JR.
8/4/04

STRUCTURAL INTEGRITY ENGINEERING, P.A.
318 N. Main St., Suite A
Mooresville, NC 28115
Seal for Structural Only

JOB #	DATE
	AUGUST 5, 2004
DRAWN BY	CHECKED BY
JIM PHELPS	


DRAWING TITLE
FIRST FLOOR

SHEET NO.
6

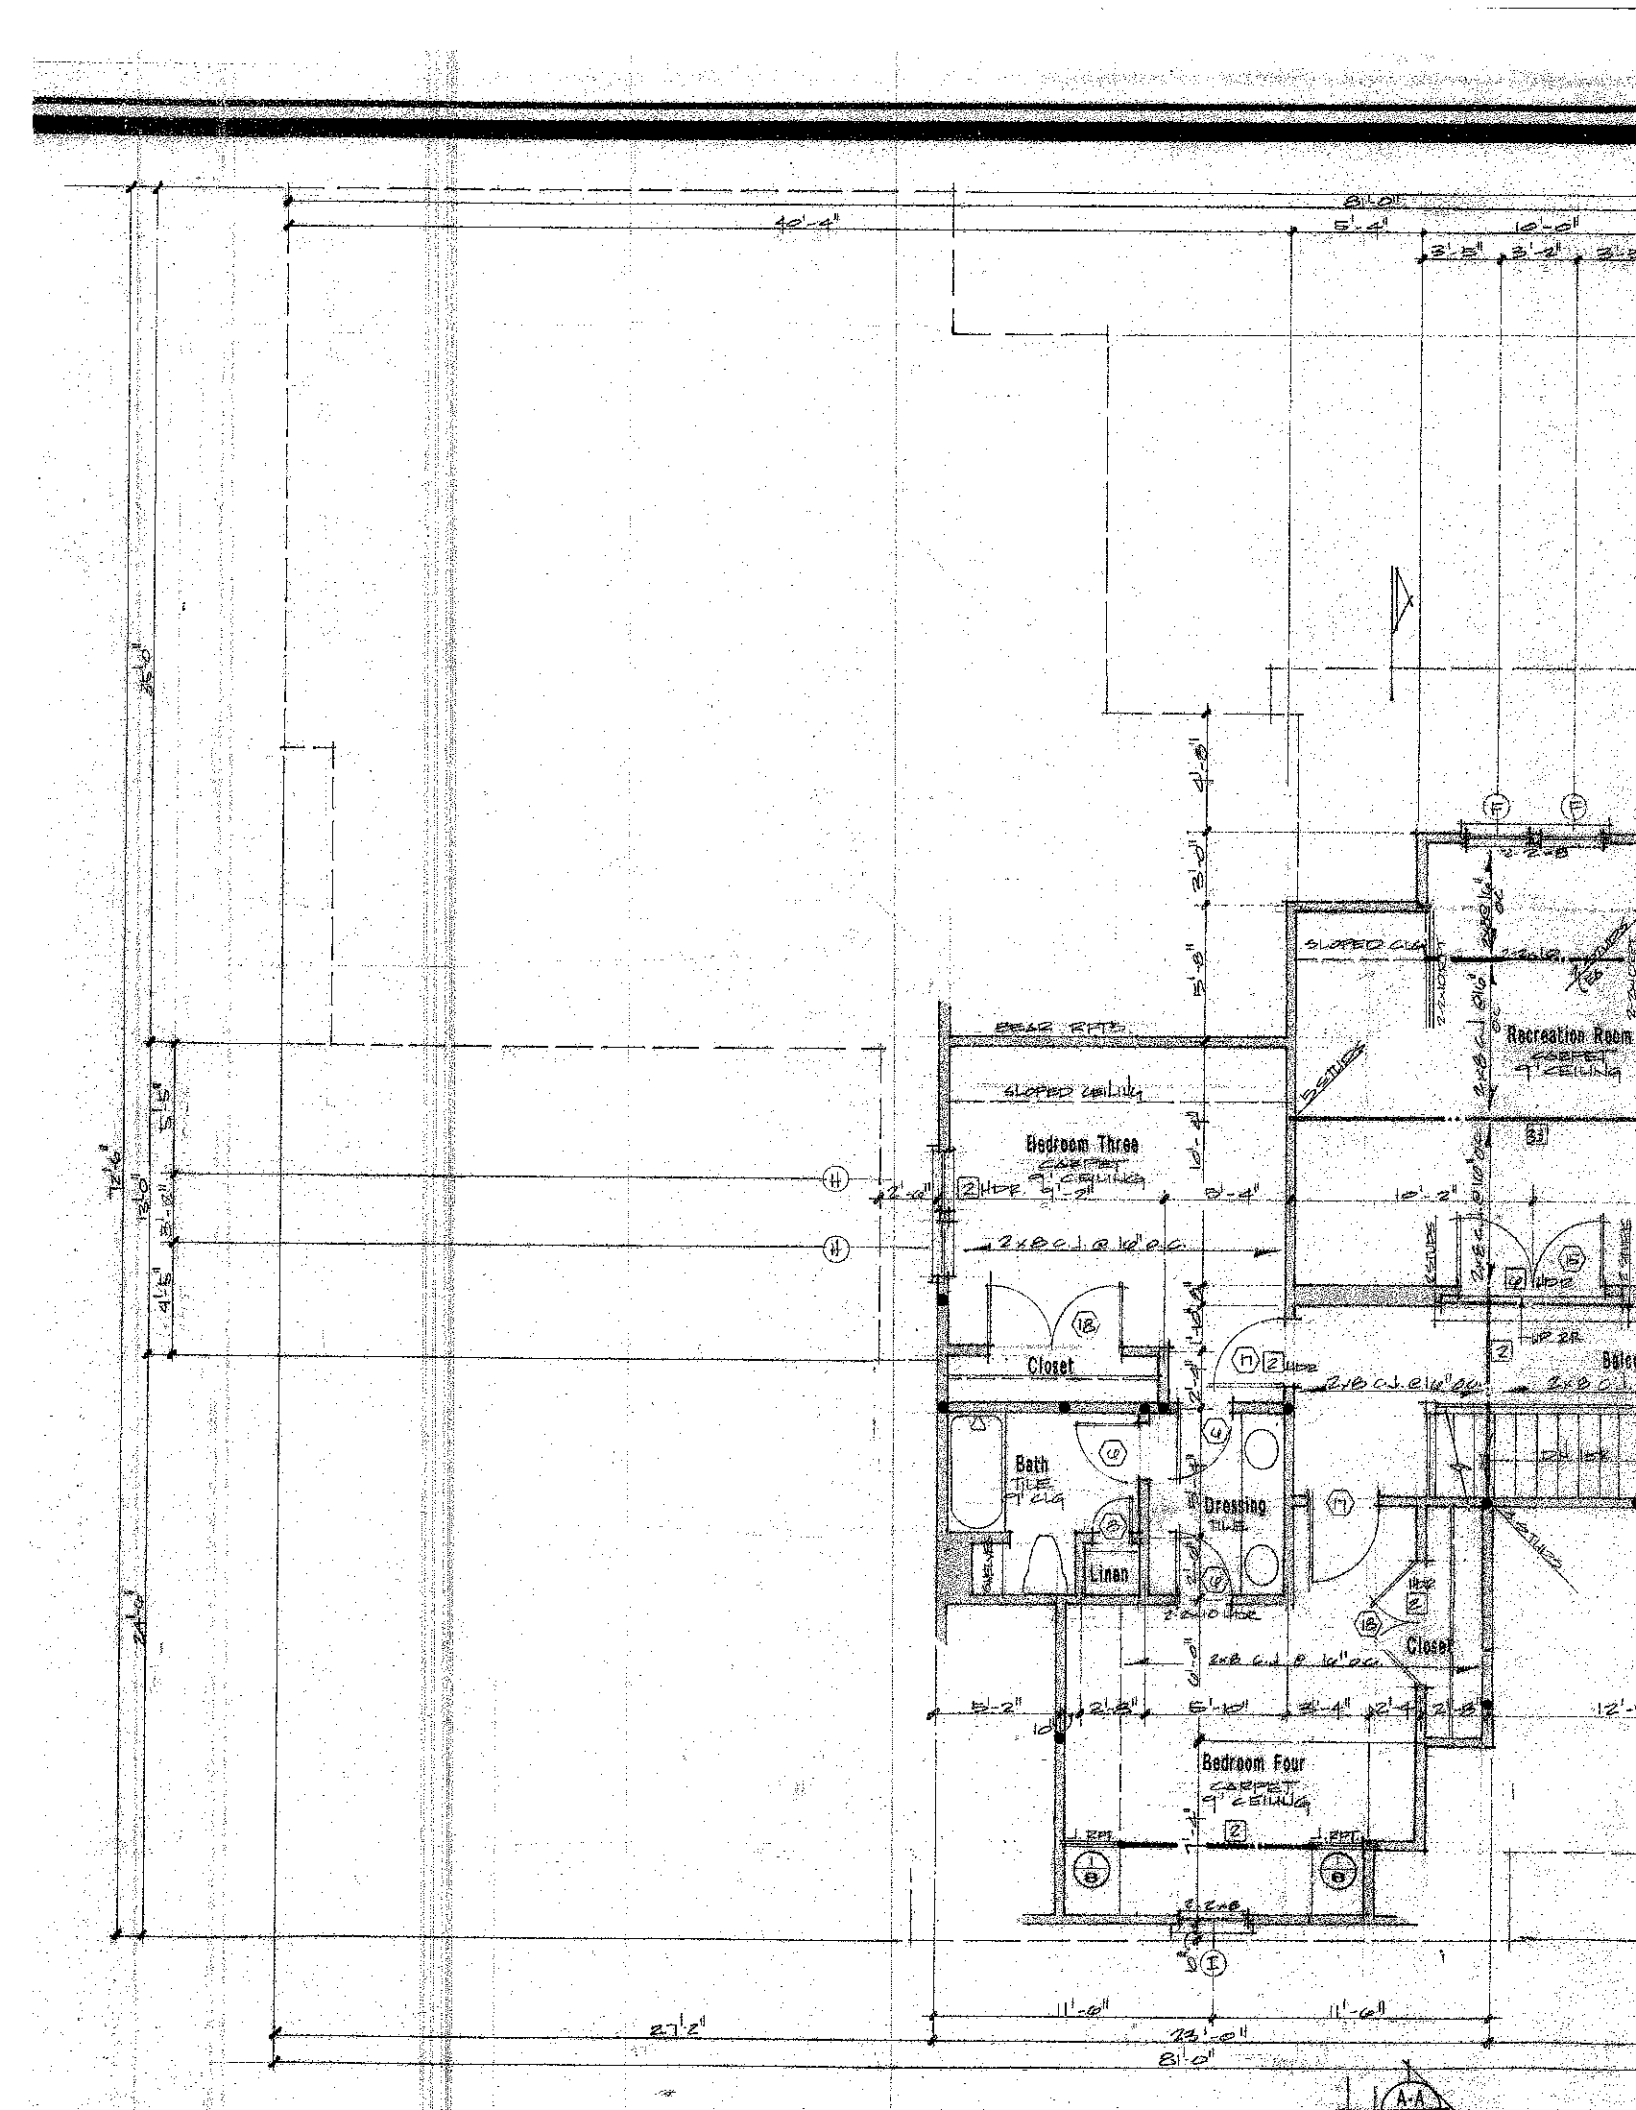
Bedroom Three
CARPET
9' CEILING
Closet
Bath
TILE
9' CLG
Linen
Dressing
TILE
Recreation Room
CARPET
9' CEILING
Closet
Bedroom Four
CARPET
9' CEILING
SLOPED CEILING
2x8 C.J. @ 16" O.C.
HDR
A-A

BEAM SCHEDULE

	Size	Material	Remarks
2	2 - 2 x 10	No. 2 Southern Pine	
3	3 - 2 x 10		
4	2 - 2 x 12		
5	3 - 2 x 12		
6	2 - 1 3/4 x 9 1/8	Micro Lam	
7	3 - 1 3/4 x 9 1/4		
8	2 - 1 3/4 x 11 7/8		
9	3 - 1 3/4 x 11 7/8		
10	2 - 1 3/4 x 14		
11	2 - 1 3/4 x 16		
12	w 6 x 10	Steel Beam	
13	w 8 x 15		
14	w 8 x 18		
15	w 8 x 21		
16	w 8 x 24		
17	w 8 x 28		
18	w 10 x 15		
19	w 10 x 22		
20	w 10 x 26		
21	w 10 x 30		
22	w 10 x 33		
23	w 10 x 40		
24	w 12 x 16		
25	w 12 x 19		
26	w 14 x 22		
27	w 14 x 26		
28	w 14 x 61		
29	w 16 x 26		
30	w 16 x 31		
31	w 18 x 50		
32	4 1/2 x 11 7/8	Steel Bm	
33	2 - 1 3/4 x 16	Micro Lam	

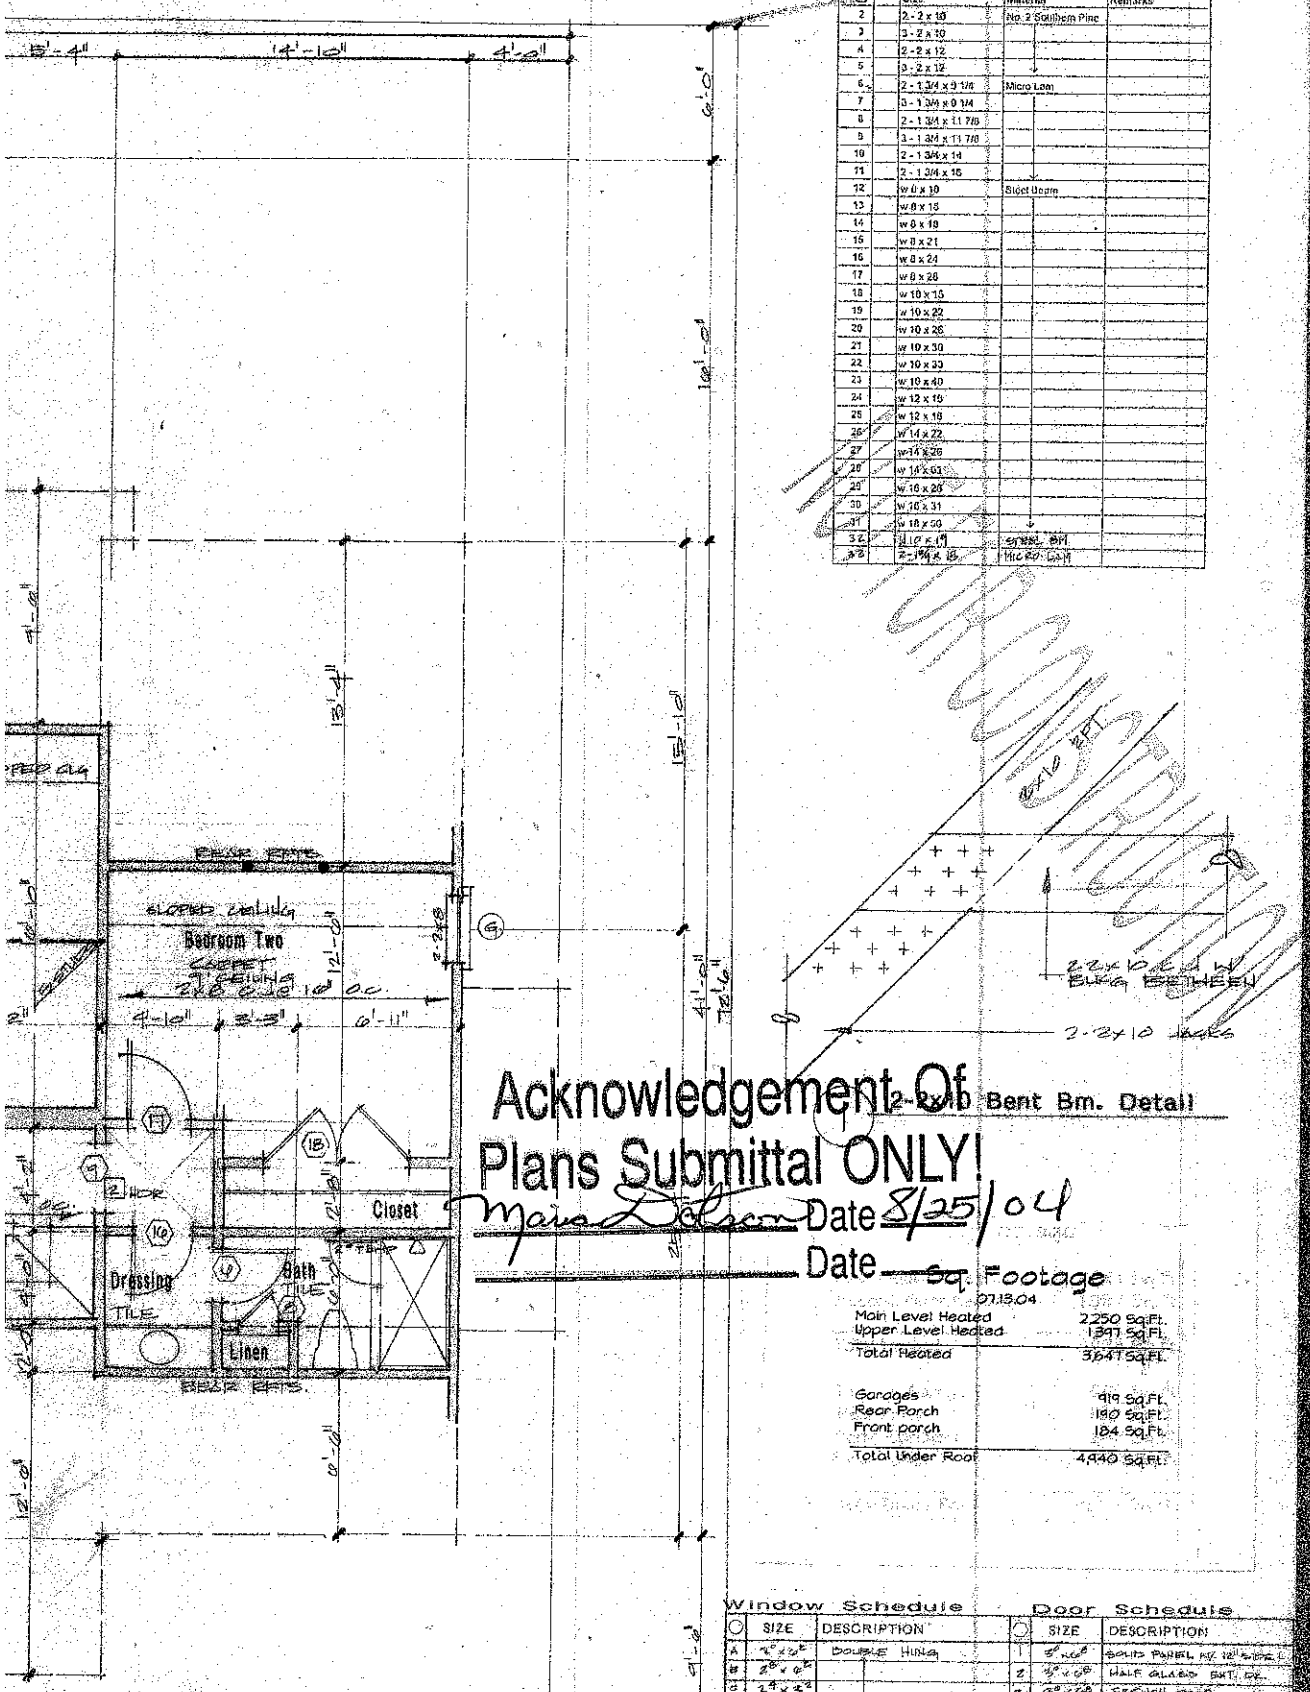

Acknowledgement Of
Plans Submittal ONLY!
Maria Dobson Date 8/25/04
Date

Sq. Footage
07.13.04

Main Level Heated	2,250 Sq.Ft.
Upper Level Heated	1,397 Sq.Ft.
Total Heated	3,647 Sq.Ft.
Garages	919 Sq.Ft.
Rear Porch	190 Sq.Ft.
Front porch	184 Sq.Ft.
Total Under Roof	4,940 Sq.Ft.

Window Schedule

	SIZE	DESCRIPTION
A	2'-0" x 2'-6"	DOUBLE HUNG
B	2'-6" x 6'-6"	
C	2'-4" x 3'-2"	
D	2'-4" x 6'-6"	
E	2'-6" x 4'-2"	
F	2'-6" x 5'-6"	
G	2'-4" x 5'-2"	
H	2'-4" x 4'-2"	
I	2'-6" x 5'-6"	
J		
K		
L		
M		
N		

Door Schedule

	SIZE	DESCRIPTION
1	3'-0" x 6'-8"	SOLID PANEL W/ 12" SIDE LT.
2	3'-0" x 6'-8"	HALF GLASS SWT. DR.
3	3'-0" x 6'-8"	FRENCH DOOR
4	3'-0" x 6'-8"	SOLID PANEL DR.
5	2'-8" x 6'-8"	
6	2'-4" x 6'-8"	
7	2'-6" x 6'-8"	
8	1'-4" x 6'-8"	
9	2'-6" x 6'-8"	CASED OPEN
10	2'-4" x 6'-8"	
11	5'-0" x 6'-8"	
12	5'-10" x 6'-8"	
15	10'-0" x 6'-8"	
14	2'-6" x 6'-8"	SOLID PANELED DR.

Designed By
CAROLINA DESIGN GROUP
a residential design firm
10602 Bailey Road Suite A, Cornelius, NC 28031
voice: 704.895.7805 fax: 704.895.0099
www.carolinadesigngroup.com

Hughes, Hamelink, & Zande
Lot 1357
A New Residence By
The Point

SEAL

SEAL 24678
ENGINEER
LAWRENCE W. PHILBRICK, JR.
8/4/04

STRUCTURAL INTEGRITY ENGINEERING, P.A.
515 E. Main St., Suite A
Pineville, NC 28134
Seal for Structural Only

JOB #	DATE
	AUGUST 5, 2004
DRAWN BY	CHECKED BY
JIM PHELPS	

DRAWING TITLE
SECOND FLOOR

SHEET NO.
8