Acknowledgement Of Plans Submittal ONLY!

Date

Date

Square Footage
01-06-06
STUD

Lower Level Heated	1,739 Sq.Ft.
Main Level Heated	2,244 Sq.Ft.
Upper Level Heated	1,694 Sq.Ft.
Total Heated	5,677 Sq.Ft.
Three Car Garage	892 Sq.Ft.
Front Porch	186 Sq.Ft.
Screen Porch	180 Sq.Ft.
Lower Covered Terrace	557 Sq.Ft.
Future Expansion	481 Sq.Ft.
Storage	518 Sq.Ft.
Covered Terrace	92 Sq.Ft.
Total Under Roof	8,583 Sq.Ft.

Square Footage
01-06-06
BRICK

Lower Level Heated	1,783 Sq.Ft.
Main Level Heated	2,286 Sq.Ft.
Upper Level Heated	1,726 Sq.Ft.
Total Heated	5,795 Sq.Ft.
Three Car Garage	892 Sq.Ft.
Front Porch	192 Sq.Ft.
Screen Porch	191 Sq.Ft.
Lower Covered Terrace	569 Sq.Ft.
Future Expansion	493 Sq.Ft.
Storage	525 Sq.Ft.
Covered Terrace	81 Sq.Ft.
Total Under Roof	8,744 Sq.Ft.

CAROLINA DESIGN GROUP
a residential design firm
10602 Bailey Road Suite A, Cornelius NC 28031
voice: 704.895.7885 fax: 704.895.0599
www.carolinadesigngroup.com

For Mr. & Mrs. Ireland
Lot 1321 The Point

A New Residence By
David Dibble
Custom Homes, Inc.

SEAL

DRAWN BY: | DATE: 01-06-06
CHECKED BY: | JOB NUMBER: DIBB-13-06


CAROLINA DESIGN GROUP HAS EXERCISED REASONABLE CARE AND PROFESSIONAL SKILL IN PREPARATION AND EXECUTION OF THESE DOCUMENTS, BUT DOES NOT GUARANTEE "PERFECT" DOCUMENTS OR "FAILSAFE" SYSTEMS

DRAWING TITLE:
LOWER LEVEL FLOOR PLAN

SCALE: 1/4" = 1'-0"

SHEET NO: 4 OF SHEETS

© Copyright, Carolina Design Group, Inc. - 2006

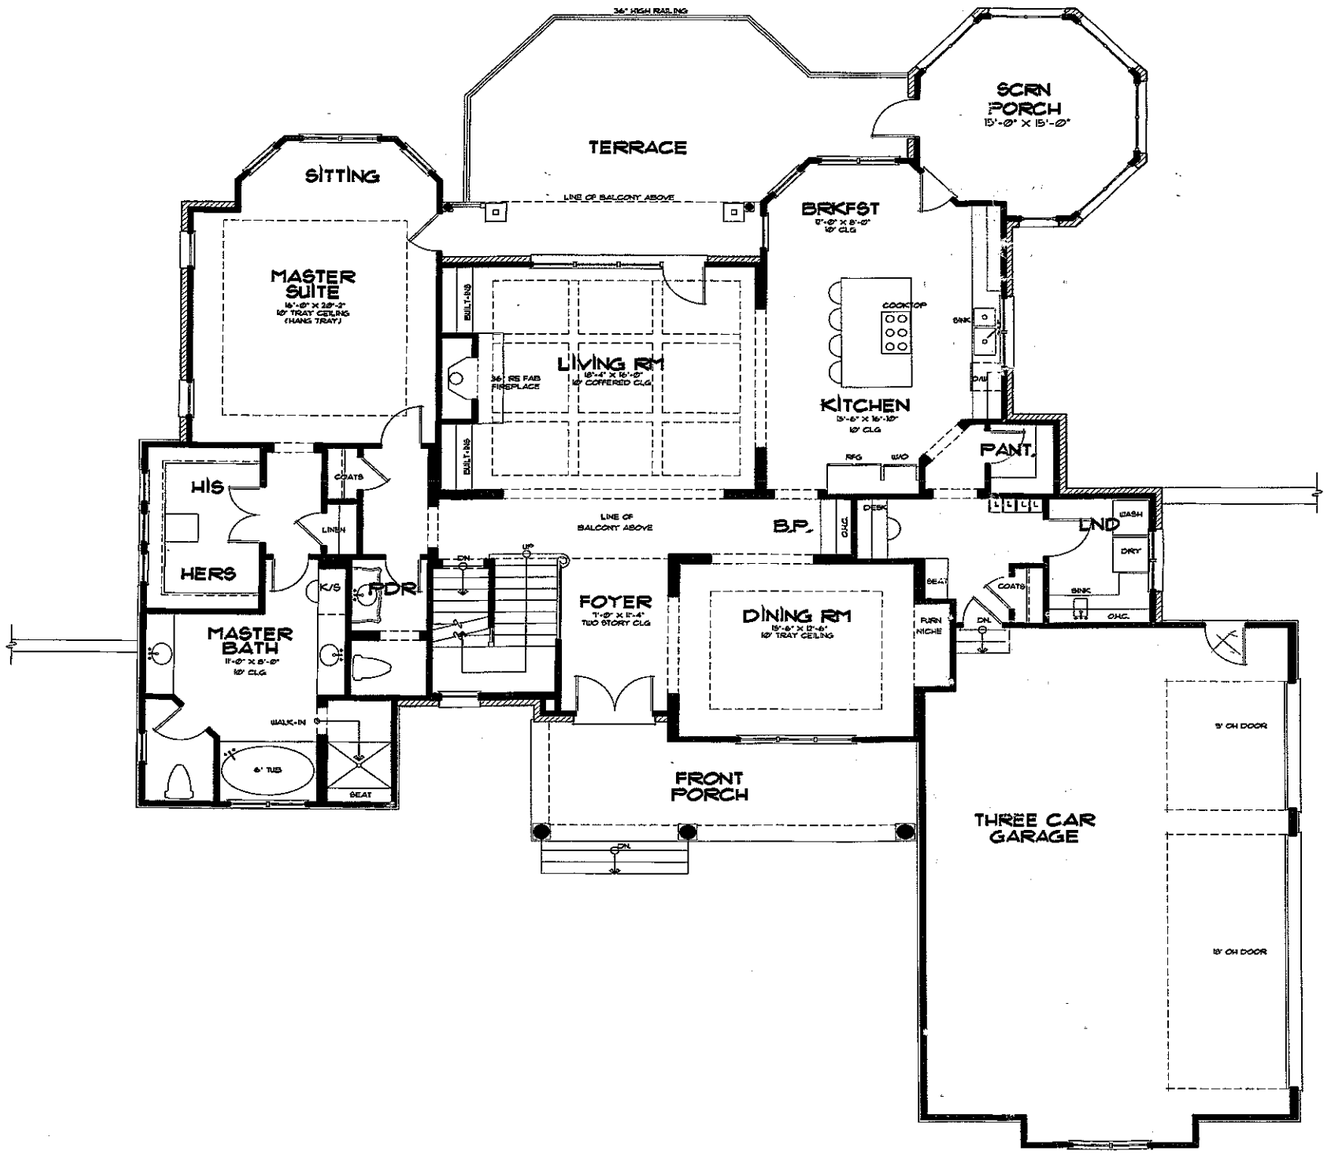

Acknowledgement Of Plans Submittal ONLY!

Date

Date 1/8/07

Square Footage 07-06-06 STUD	
Lower Level Heated	1,739 Sq.Ft.
Main Level Heated	2,244 Sq.Ft.
Upper Level Heated	1,694 Sq.Ft.
Total Heated	5,677 Sq.Ft.
Three Car Garage	892 Sq.Ft.
Front Porch	196 Sq.Ft.
Screen Porch	180 Sq.Ft.
Lower Covered Terrace	551 Sq.Ft.
Future Expansion	487 Sq.Ft.
Storage	519 Sq.Ft.
Covered Terrace	90 Sq.Ft.
Total Under Roof	8,598 Sq.Ft.

Square Footage 07-06-06 BRICK	
Lower Level Heated	1,783 Sq.Ft.
Main Level Heated	2,286 Sq.Ft.
Upper Level Heated	1,126 Sq.Ft.
Total Heated	5,195 Sq.Ft.
Three Car Garage	892 Sq.Ft.
Front Porch	192 Sq.Ft.
Screen Porch	197 Sq.Ft.
Lower Covered Terrace	563 Sq.Ft.
Future Expansion	493 Sq.Ft.
Storage	529 Sq.Ft.
Covered Terrace	81 Sq.Ft.
Total Under Roof	8,144 Sq.Ft.

CAROLINA DESIGN GROUP
a residential design firm
10662 Bailey Road Suite A, Cornelius NC 28031
voice: 704.895.7805 fax: 704.895.0599
www.carolinadesigngroup.com

For Mr. & Mrs. Ireland

Lot 1321 The Point

A New Residence By David Dibble Custom Homes, Inc.

SEAL

DRAWN BY: | DATE: 07-06-06

CHECKED BY: | JOB NUMBER: DIBB-15-06

CAROLINA DESIGN GROUP HAS EXECUTED REASONABLE CARE AND PROFESSIONAL SKILL IN PREPARATION AND EXECUTION OF THESE DOCUMENTS, BUT DOES NOT GUARANTEE "PERFECT DOCUMENTS OR FLAWLESS WORKMENT"

DRAWING TITLE: MAIN LEVEL FLOOR PLAN

SCALE: 1/4" = 1'-0"

SHEET NO: 6 OF SHEETS

© Copyright, Carolina Design Group, Inc. - 2006

Acknowledgement Of Plans Submittal ONLY!

Date

Date

Square Footage
07-06-06
STUD

Lower Level Heated	1,739 SqFt.
Main Level Heated	2,244 SqFt.
Upper Level Heated	1,694 SqFt.
Total Heated	5,677 SqFt.
Three Car Garage	892 SqFt.
Front Porch	196 SqFt.
Screen Porch	180 SqFt.
Lower Covered Terrace	557 SqFt.
Future Expansion	491 SqFt.
Storage	519 SqFt.
Covered Terrace	90 SqFt.
Total Under Roof	8,598 SqFt.

Square Footage
07-06-06
BRICK

Lower Level Heated	1,783 SqFt.
Main Level Heated	2,286 SqFt.
Upper Level Heated	1,126 SqFt.
Total Heated	5,195 SqFt.
Three Car Garage	892 SqFt.
Front Porch	192 SqFt.
Screen Porch	197 SqFt.
Lower Covered Terrace	569 SqFt.
Future Expansion	493 SqFt.
Storage	525 SqFt.
Covered Terrace	81 SqFt.
Total Under Roof	8,144 SqFt.

CAROLINA DESIGN GROUP
a residential design firm
10602 Bailey Road Suite A, Cornelius NC 28031
voice: 704.895.7805 fax: 704.895.0599
www.carolinadesigngroup.com

For Mr. & Mrs. Ireland
Lot 1321 The Point

A New Residence By
David Dibble
Custom Homes, Inc.

SEAL

DRAWN BY: | DATE: 07-06-06
CHECKED BY: | JOB NUMBER: DIBB-115-06

CAROLINA DESIGN GROUP HAS EXECUTED REASONABLE CARE AND PROFESSIONAL SKILL IN PREPARATION AND EXECUTION OF THESE DOCUMENTS, BUT DOES NOT GUARANTEE "PERFECT DOCUMENTS OR PLANS FREE" JUDGMENT

DRAWING TITLE:
UPPER LEVEL FLOOR PLAN

SCALE: 1/4" = 1'-0"

SHEET NO.
8
OF SHEETS

© Copyright, Carolina Design Group, Inc. - 2006