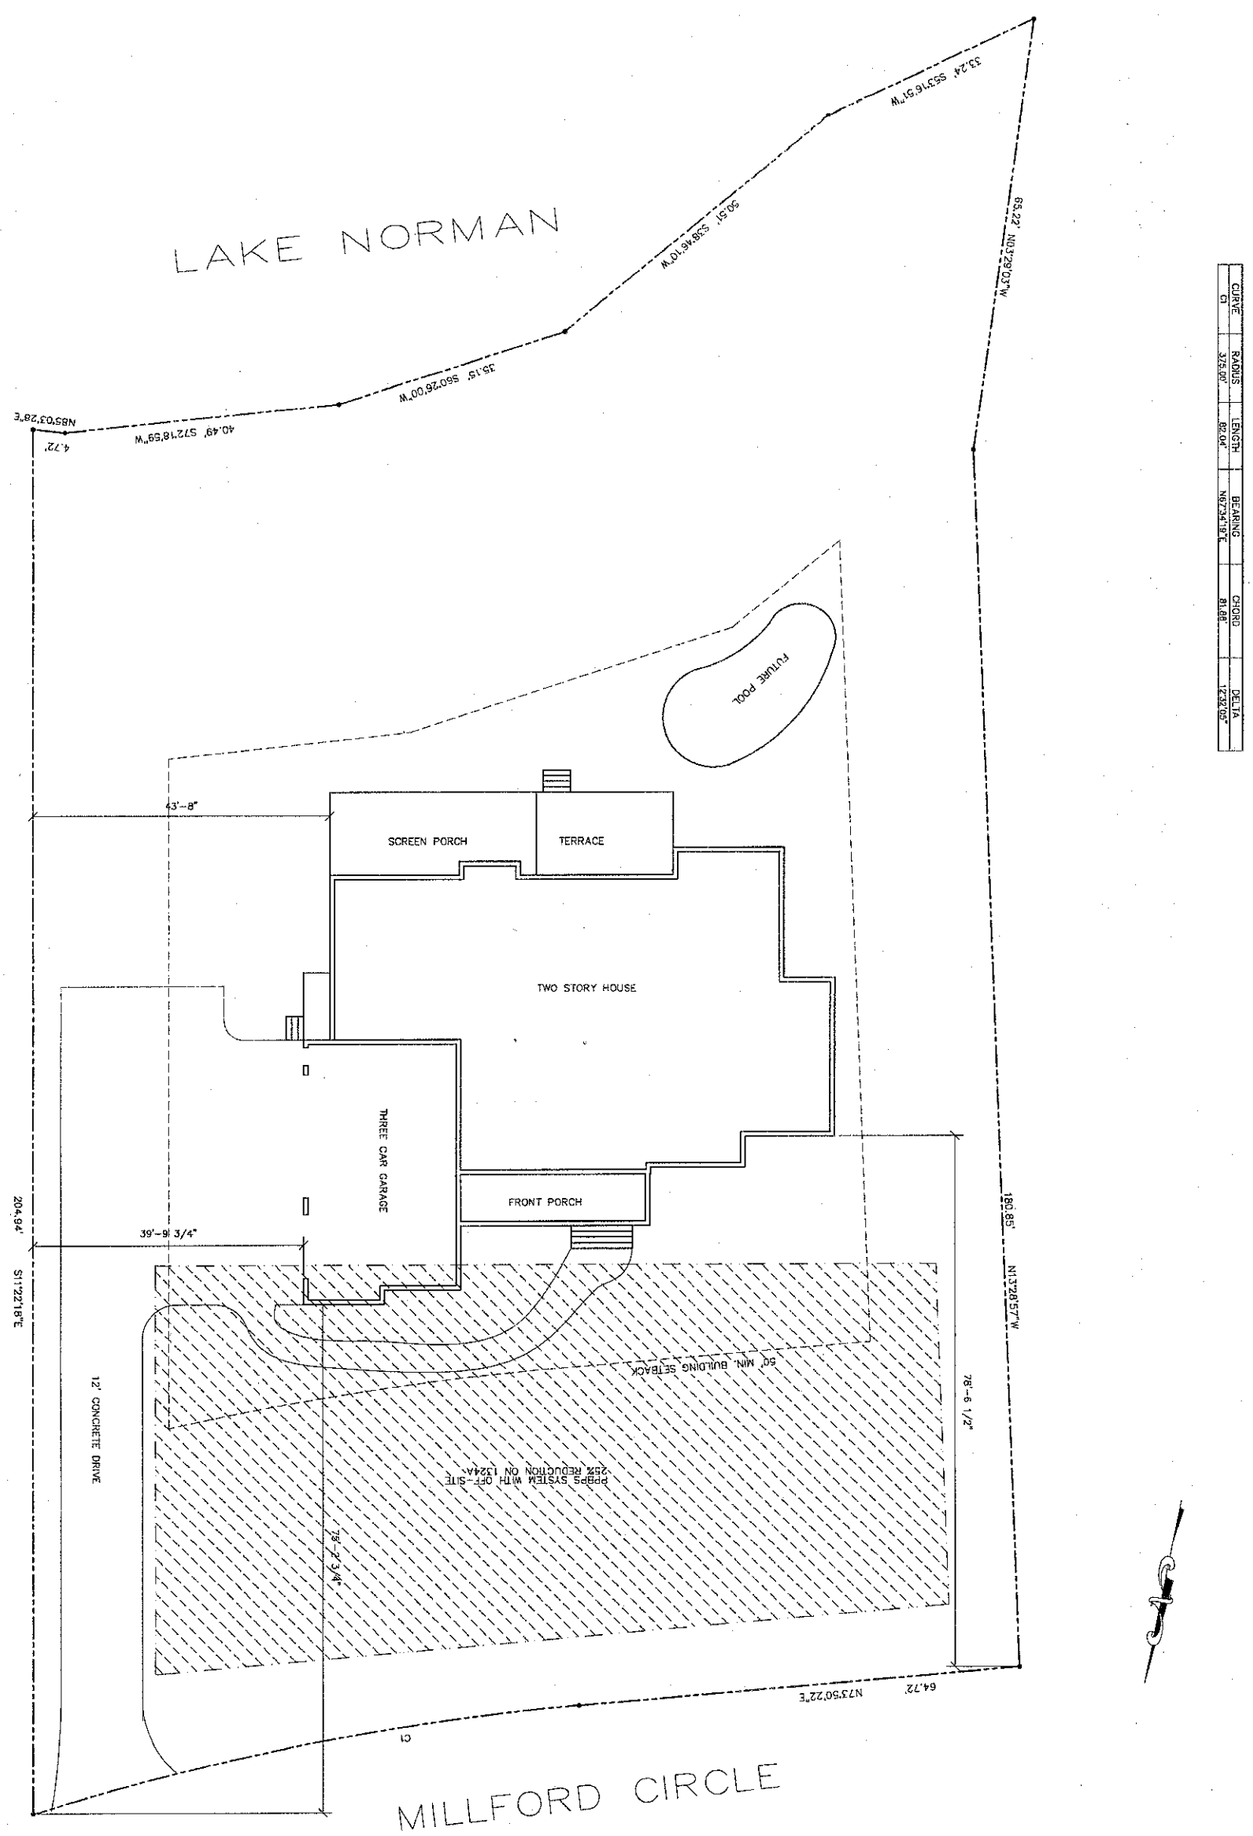



| CURVE | RADIUS | LENGTH | BEARING | CHORD | DELTA |
|---|---|---|---|---|---|
| C1 | 325.00' | 69.04' | N67°34'19"E | 68.89' | 12°10'05" |

| | |
|---|---|
| SHEET NO. | S-1 OF 1 |
| DATE | 9/1/04 |
| SCALE | 1" = 10' |
| FILE | PT1324STE-MORGAN |
| CHECKED BY | JOCELYN DIENST |
| DRAWN BY | J.FELLOWS |

# LOT 1324 THE POINT SITE PLAN

PLAN

DIENST CUSTOM HOMES
9606-A CALDWELL COMMONS CIR.
CORNELIUS, NC 28031

BUILDER