AREA CALCULATIONS

HEATED

FIRST FLOOR	2,720 SQ. FT.
SECOND FLOOR	2,109 SQ. FT.
TOTAL HEATED	4,829 SQ. FT.

UNHEATED

REAR PORCH	280 SQ. FT.
FRONT PORCH	91 SQ. FT.
2-CAR GARAGE	488 SQ. FT.
1-CAR GARAGE	269 SQ. FT.
TOTAL UNDER ROOF	5,359 SQ. FT.

COVERED PORCH

MASTER SUITE

TRAY CEILING

GREAT ROOM

BREAKFAST AREA

POOL BATH

SHOWER

POOL STORAGE

LINEN

MASTER BATH

SHOWER

TUB

WALK-IN CLOSET

KITCHEN

1 - CAR GARAGE

HALL

POWDER RM.

CLOSET

BENCH

STUDY

DINING ROOM

TRAY CEILING

2 - CAR GARAGE

STEPS TO GRADE (SITE ADJUST)

1 / A-1 MAIN FLOOR PLAN

SCALE: 1/4" = 1'-0" 10' 1 1/2" CEILING HEIGHT THIS LEVEL

6-30-10

©COPYRIGHT 2010, Courtland Homebuilders, Inc. ALL RIGHTS RESERVED

Acknowledgement Of Plans Submittal ONLY!
Date 8-5-10
Date 8-1-10


Plans by U.S. HOME DESIGNS, INC.
7810 Peach Blossom Cv., Harrisburg, NC 28075
Designer: Stephen W. Turley
office: 704-455-4400 cell: 704-309-0762
swturley@msn.com

Courtland Homebuilders, Inc.
P.O. Box 3190, Mooresville, NC 28117
704-363-1622
www. CourtlandHomeBuilders.com

MAIN FLOOR PLAN

for Mr. & Mrs. Sweeney
lot 1344, The Point

SHEET No. A-1 OF 1

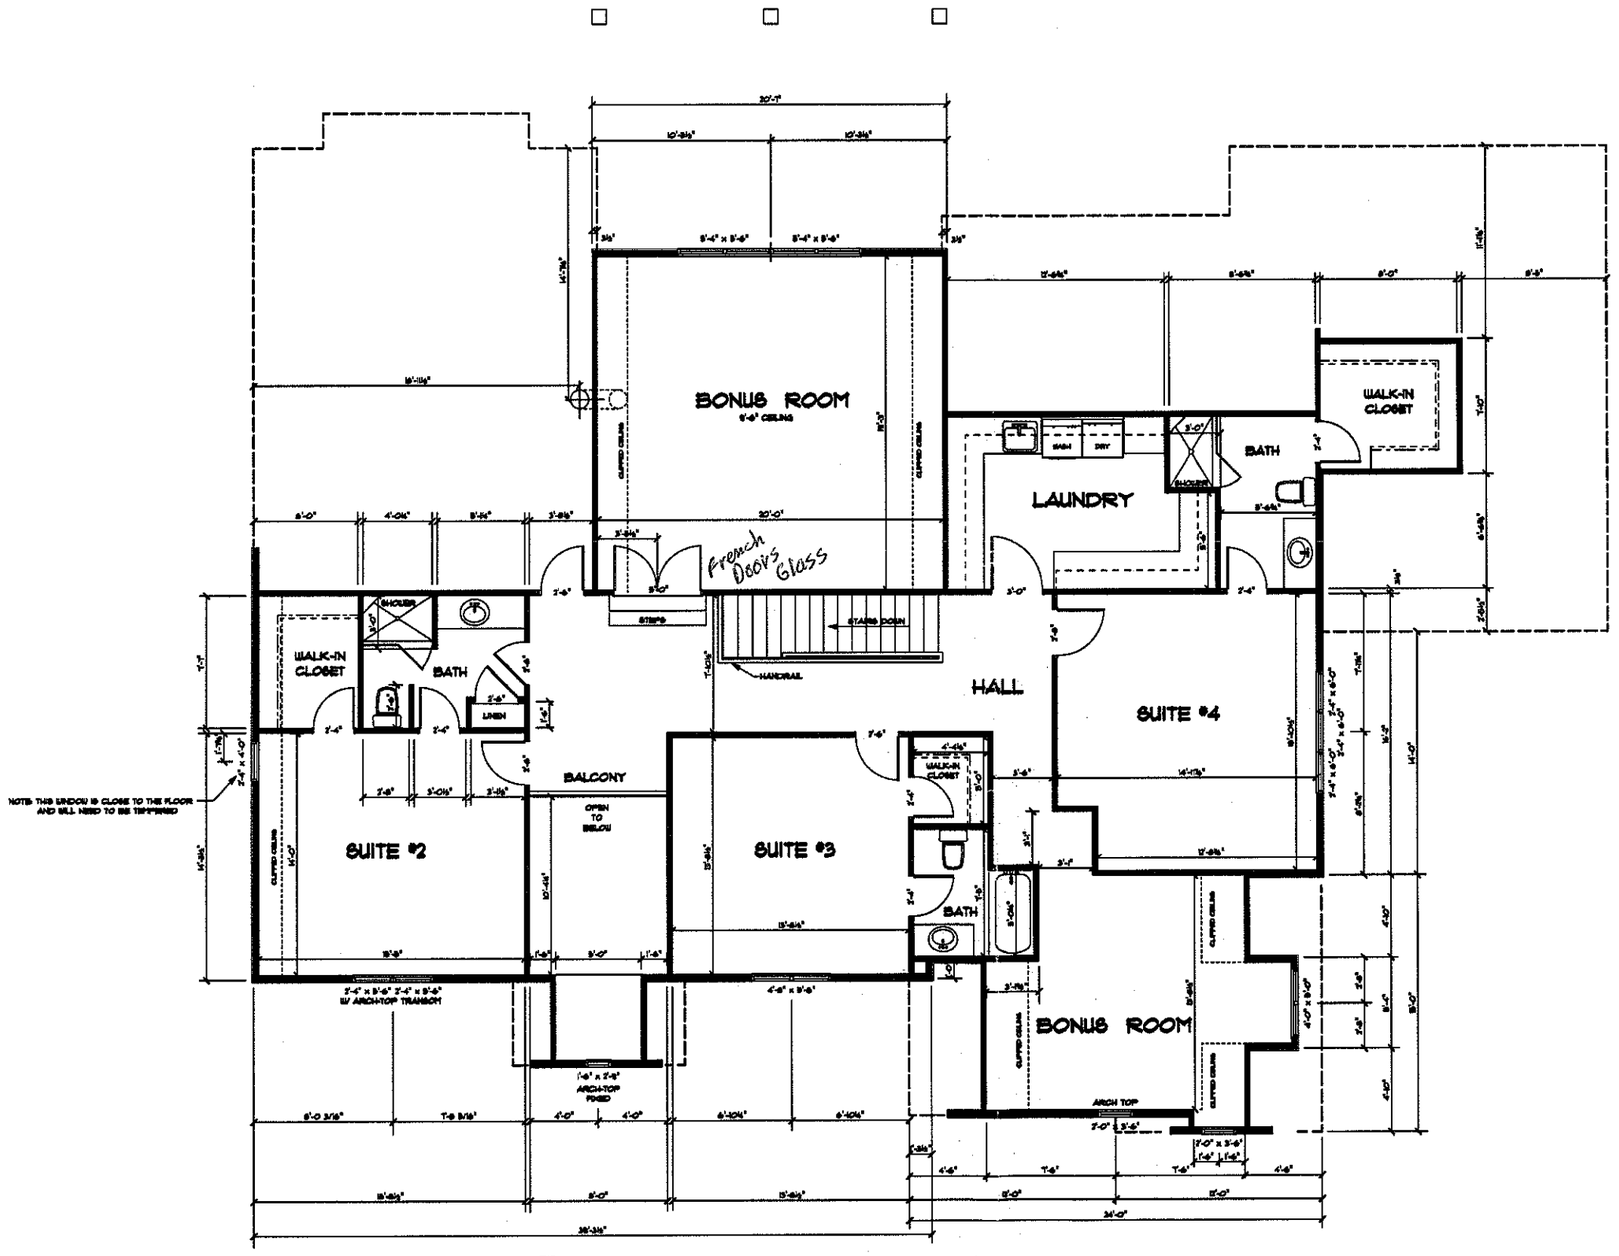

1 / A-2 **UPPER FLOOR PLAN**

SCALE: 1/4" = 1'-0" 9' 1 1/2" CEILING HEIGHT THIS LEVEL

6-30-10

©COPYRIGHT 2010, Courtland Homebuilders, Inc. ALL RIGHTS RESERVED

Plans by: U.S. HOME DESIGNS, INC.
7810 Peach Blossom Ct., Harrisburg, NC 28075
Designer: Stephen W. Turley
office: 704-644-4400 cell: 704-309-0782
stturley@msn.com

Courtland Homebuilders, Inc.
P.O. Box 3190, Mooresville, NC 28117
704-363-1622
www.CourtlandHomeBuilders.com

UPPER FLOOR PLAN

Plans for: Mr. & Mrs. Sweeney
Lot 184-4, The Point

SHEET No. A-2 OF 7