
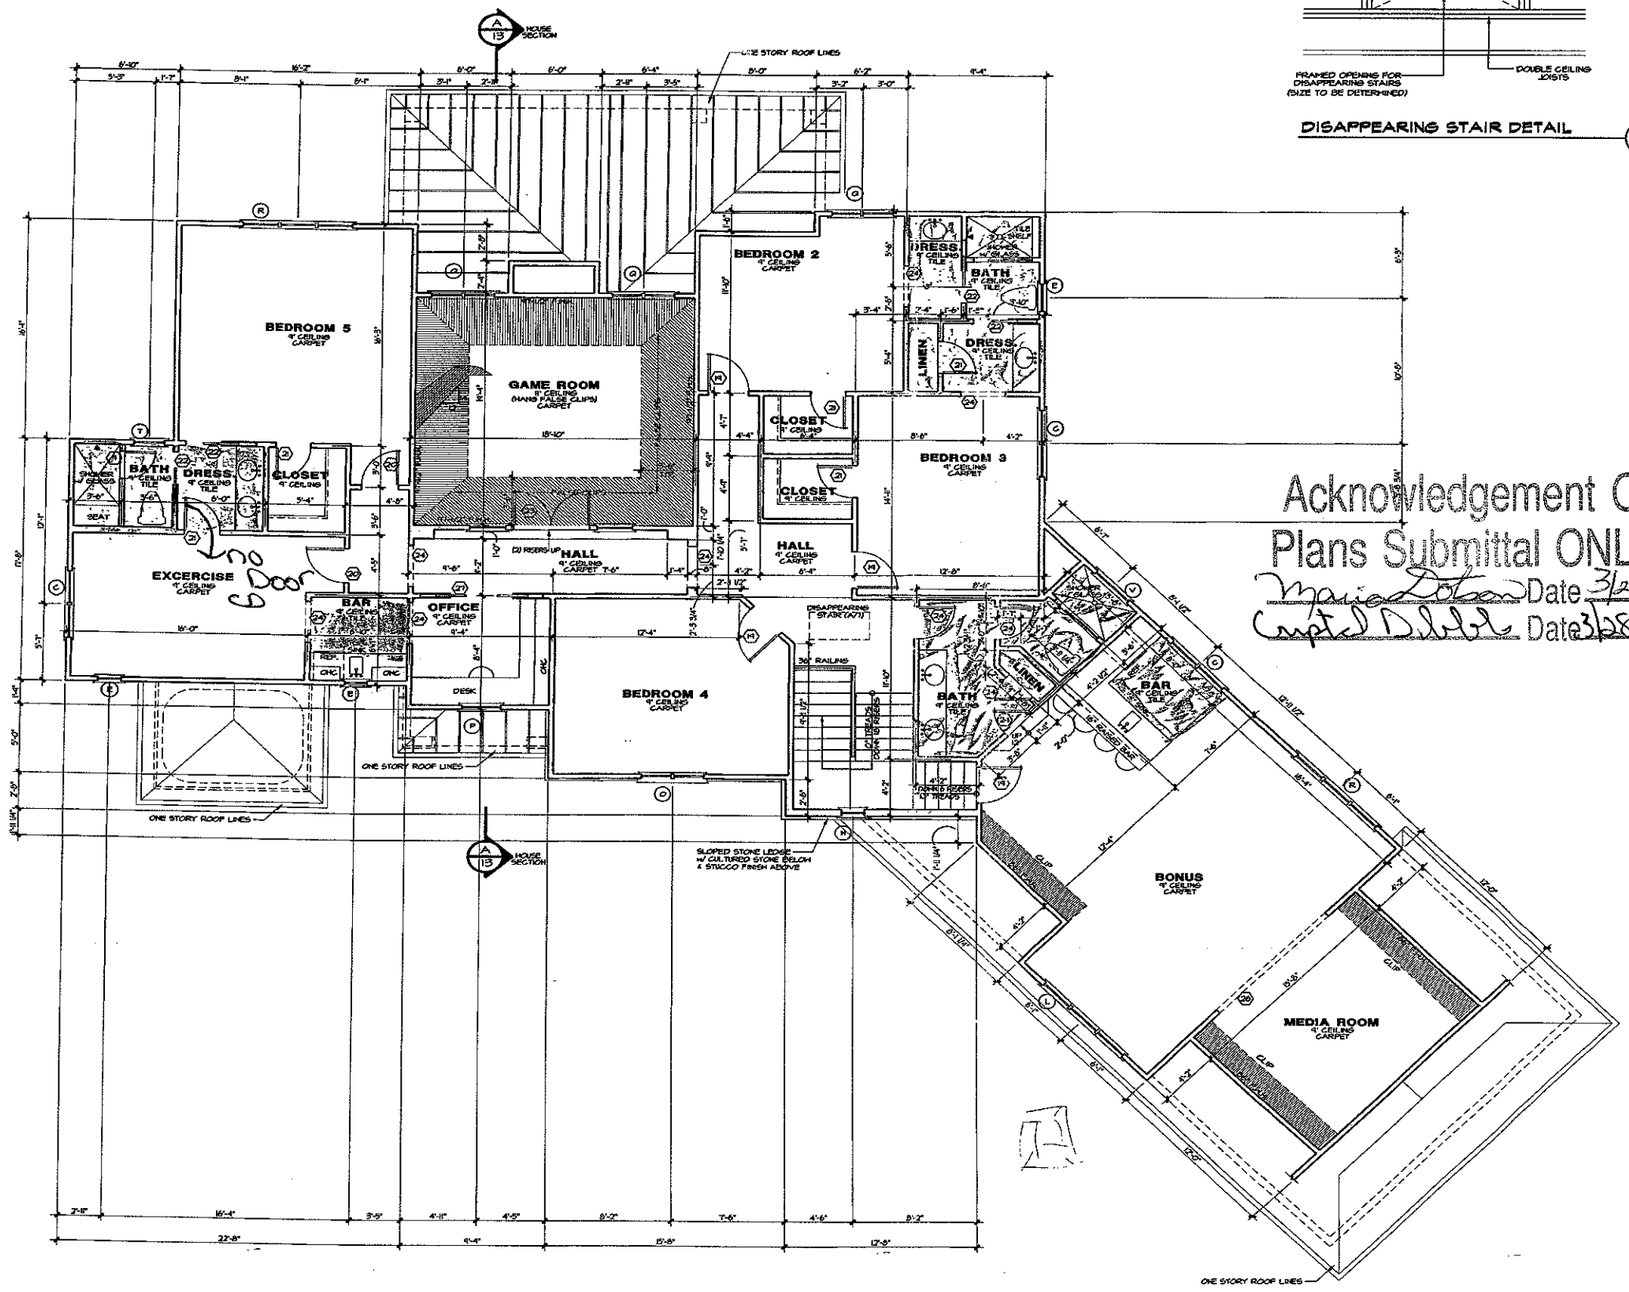


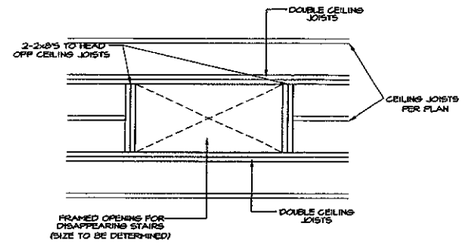

DISAPPEARING STAIR DETAIL (A)

Acknowledgement Of Plans Submittal ONLY!
Maria Dolan Date 3/28/04
Capt'd Dolan Date 3/28/05

EXTERIOR WALL HEIGHT (h)	STUD SIZE/ SPACING
h ≤ 10'	2x4 @ 16" oc
10' < h ≤ 11'	2x4 @ 12" oc
11' < h ≤ 18'	2x6 @ 16" oc
h > 18'	CONSULT ENG.
GARAGE WALL TO BE 2x6 @ 16" O.C. IF EXCEEDING 10' IN HEIGHT	

DOOR SCHEDULE

	SIZE	DESCRIPTION
1	3'-0" x 8'0"	ARCHED TOP ENTRY DOOR
2	3'-0" x 8'0"	FRENCH DOORS
3	2'8" x 8'0"	FRENCH DOOR
4	3'0" x 8'0"	20 MIN. FIRE DOOR
5	2'0" x 8'0"	SOLID PANEL DOOR
6	2'6" x 8'0"	SOLID PANEL DOOR
7	2'4" x 8'0"	SOLID PANEL DOOR
8	2'0" x 8'0"	SOLID PANEL DOOR
9	2'0"	TEMPERED GLASS DOOR
10	2'4" x 8'0"	MIL E GLASS COOLER DOOR
11	5'8" x 8'0"	ARCHED OPENING
12	5'0" x 8'0"	ARCHED OPENING
13	5'8" x 8'0"	ARCHED OPENING
14	15'4" x 8'0"	ARCHED OPENING
15	13'8" x 8'0"	ARCHED OPENING
16	5'8" x 8'0"	ARCHED OPENING
17	6'8" x 8'0"	ARCHED OPENING
18	4'0" x 8'0"	ARCHED OPENING
19	2'8" x 6'8"	SOLID PANEL DOOR
20	2'8" x 6'8"	SOLID PANEL DOOR
21	2'4" x 6'8"	SOLID PANEL DOOR
22	2'4" x 6'8"	SOLID PANEL POCKET DOOR
23	2'-2'0" x 6'8"	FRENCH DOORS
24	5'0" x 6'8"	CASED OPENING
25	2'-2'0" x 8'0"	SOLID PANEL DOOR
26	10'0" x 6'8"	CASED OPENING
27	2'-2'0" x 6'8"	FRENCH POCKET DOOR

WINDOW SCHEDULE

	SIZE	DESCRIPTION
A	2'-2'4" x 6'0"	CASEMENT
B	4'-2'4" x 5'4"	CASEMENT W/ 16" TRANSOM
C	2'-2'4" x 3'4"	CASEMENT
D	2'0" x 4'0"	ARCHED TOP FIXED
E	1'4" x 2'8"	CASEMENT
F	2'4" x 2'8"	FIXED
G	2'4" x 6'0"	CASEMENT
H	2-2'4" x 6'0"	CASEMENT
I	2'4" x 5'0"	CASEMENT
J	2-2'4" x 5'0"	CASEMENT
K	4-2'4" x 6'0"	CASEMENT (CENTER FIXED)
L	3-2'4" x 4'0"	CASEMENT
M	1'8" x 4'0"	CASEMENT
N	1'8" x 5'0"	ARCHED TOP FIXED
O	2-2'0" x 5'8"	ARCHED TOP CASEMENT
P	2'8" x 4'8"	FIXED ELLIPTICAL
Q	2-2'0" x 4'0"	CASEMENT
R	3-2'4" x 5'0"	CASEMENT
S	2'0" x 5'4"	ARCHED TOP FIXED
T	2'0" x 4'0"	CASEMENT
U	2-2'4" x 4'6"	CASEMENT
V	5'0" x 16"	TRANSOM

Square Footage
2-23-05 RA

Main Level Heated	2,600 Sq.Ft.
Upper Level Heated	3,027 Sq.Ft.
Total Heated	5,627 Sq.Ft.
Three Car Garage	804 Sq.Ft.
Covered Entry	25 Sq.Ft.
Covered Loggia	316 Sq.Ft.
Total Under Roof	6,772 Sq.Ft.

NOTES:

*ALL ANGLED WALLS ARE 45° U.N.O.

* ⊞ INDICATES BLOCKING FOR ABOVE CONCENTRATED LOADS AND ROOF BRACING POINT LOADS U.N.O.

*SEE FRAMING NOTE 16 FOR HEADER SIZES UNLESS NOTED ON PLAN

*ALL DOORS ARE 6" FROM WALL UNLESS DIMENSIONED OTHERWISE

EXTERIOR WALL HEIGHT (h)	STUD SIZE/ SPACING
h ≤ 10'	2x4 @ 16" oc
10' ≤ h ≤ 11'	2x4 @ 12" oc
11' ≤ h ≤ 18'	2x6 @ 16" oc
h >18'	CONSULT ENG.
GARAGE WALL TO BE 2x6 @ 16" O.C. IF EXCEEDING 10' IN HEIGHT	

CAROLINA DESIGN GROUP
a residential design firm
10602 Bailey Road Suite A, Cornelius NC 28031
voice: 704.895.7805 fax: 704.895.0599
www.carolinadesigngroup.com

A New Custom Plan For
MR. & MRS. WALLACE
LOT 1363 THE POINT

SEAL
NOT FOR CONSTRUCTION

DRAWN BY:	DATE:
A.P. R.A.	02/22/05


DRAWING TITLE:
UPPER LEVEL FLOOR PLAN

SCALE: 1/4" = 1'-0"

SHEET NO.
7

© Copyright, Carolina Design Group, Inc. - 2005

CP SHEETS

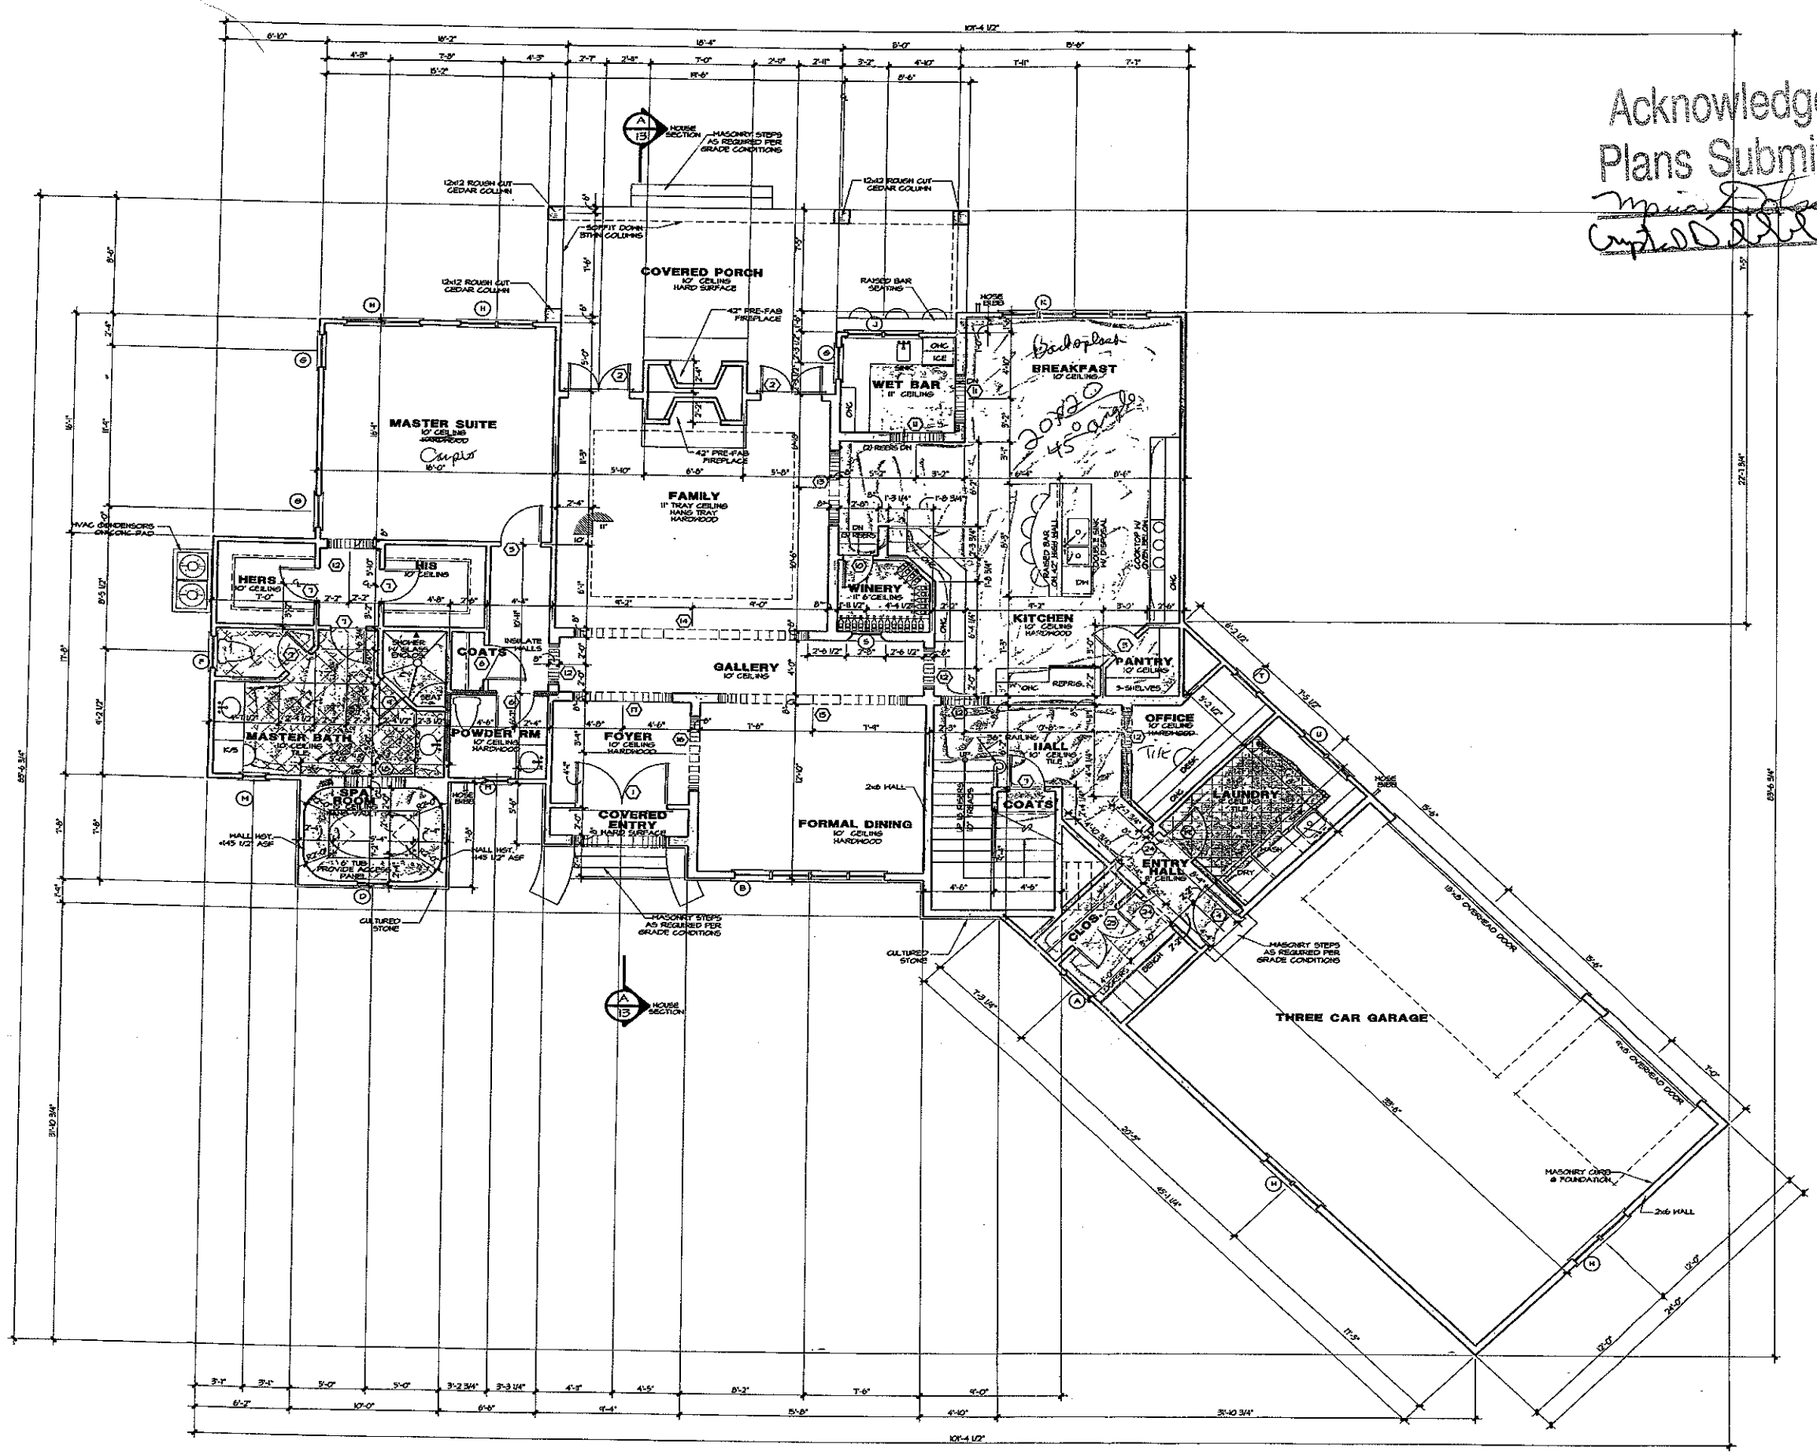

Acknowledgement Of
Plans Submittal ONLY!
Date 3/28/05
Date 3/28/05

DOOR SCHEDULE

	SIZE	DESCRIPTION
1	2-3⁰ x 8⁰	ARCHED TOP ENTRY DOOR
2	2-2⁰ x 8⁰	FRENCH DOORS
3	2⁰ x 8⁰	FRENCH DOOR
4	3⁰ x 6⁸	20 MIN. FIRE DOOR
5	2⁸ x 8⁰	SOLID PANEL DOOR
6	2⁰ x 8⁰	SOLID PANEL DOOR
7	2⁴ x 8⁰	SOLID PANEL DOOR
8	2⁰ x 8⁰	SOLID PANEL DOOR
9	2⁰	TEMPERED GLASS DOOR
10	2⁰ x 8⁰	H.I. 6 GLASS COOLER DOOR
11	3⁶ x 8⁰	ARCHED OPENING
12	3⁰ x 8⁰	ARCHED OPENING
13	5⁸ x 6⁰	ARCHED OPENING
14	15⁸ x 8⁰	ARCHED OPENING
15	12⁸ x 8⁰	ARCHED OPENING
16	3⁶ x 8⁰	ARCHED OPENING
17	6⁸ x 8⁰	ARCHED OPENING
18	4⁰ x 8⁰	ARCHED OPENING
19	2⁸ x 6⁸	SOLID PANEL DOOR
20	2⁸ x 6⁸	SOLID PANEL DOOR
21	2⁴ x 6⁸	SOLID PANEL DOOR
22	2⁴ x 6⁸	SOLID PANEL POCKET DOOR
23	2-2⁸ x 6⁸	FRENCH DOORS
24	3⁰ x 6⁸	CASED OPENING
25	2-2⁰ x 6⁸	SOLID PANEL DOOR
26	10⁰ x 8⁰	CASED OPENING
27	2-2⁸ x 6⁸	FRENCH POCKET DOOR

WINDOW SCHEDULE

	SIZE	DESCRIPTION
A	3-2⁴ x 6⁸	CASEMENT
B	4-2⁴ x 5⁸	CASEMENT W/ 16" TRANSOM
C	2-2⁴ x 5⁸	CASEMENT
D	2⁸ x 4⁰	ARCHED TOP FIXED
E	1⁸ x 2⁸	CASEMENT
F	2⁴ x 2⁸	FIXED
G	2⁴ x 6⁰	CASEMENT
H	2-2⁴ x 6⁸	CASEMENT
I	2⁴ x 5⁰	CASEMENT
J	2-2⁴ x 5⁰	CASEMENT
K	4-2⁴ x 6⁸	CASEMENT (CENTER FIXED)
L	3-2⁴ x 4⁰	CASEMENT
M	1⁸ x 4⁰	CASEMENT
N	1⁸ x 5⁰	ARCHED TOP FIXED
O	2-2⁸ x 5⁸	ARCHED TOP CASEMENT
P	2⁸ x 4⁰	FIXED ELLIPTICAL
Q	2-2⁸ x 4⁰	CASEMENT
R	3-2⁴ x 5⁸	CASEMENT
S	2⁸ x 5⁸	ARCHED TOP FIXED
T	2⁸ x 4⁸	CASEMENT
U	2-2⁴ x 4⁸	CASEMENT
V	3⁰ x 16"	TRANSOM

Square Footage

2-2345 RA

Main Level Heated	2,600 Sq.Ft.
Upper Level Heated	3,027 Sq.Ft.
Total Heated	5,627 Sq.Ft.
Three Car Garage	804 Sq.Ft.
Covered Entry	25 Sq.Ft.
Covered Loggia	316 Sq.Ft.
Total Under Roof	6,772 Sq.Ft.

NOTES:

*ALL ANGLED WALLS ARE 45° U.N.O.

* ■ INDICATES BLOCKING FOR ABOVE CONCENTRATED LOADS AND ROOF BRACING POINT LOADS U.N.O.

*SEE FRAMING NOTE 16 FOR HEADER SIZES UNLESS NOTED ON PLAN

*ALL DOORS ARE 6" FROM WALL UNLESS DIMENSIONED OTHERWISE

EXTERIOR WALL HEIGHT (h)	STUD SIZE/ SPACING
h ≤ 10'	2x4 @ 16" oc
10' ≤ h ≤ 11'	2x4 @ 12" oc
11' ≤ h ≤ 18'	2x6 @ 16" oc
h >18'	CONSULT ENG.

GARAGE WALL TO BE 2x6 @ 16" O.C. IF EXCEEDING 10' IN HEIGHT

© Copyright, Carolina Design Group, Inc. - 2005

CAROLINA DESIGN GROUP
a residential design firm
10602 Bailey Road Suite A, Cornelius NC 28031
voice: 704.895.7805 fax: 704.895.0599
www.carolinadesigngroup.com

A New Custom Plan For
MR. & MRS. WALLACE
LOT 1363 THE POINT

SEAL

NOT FOR CONSTRUCTION

DRAWN BY:	DATE:
A.F. R.A.	02/22/05

DRAWING TITLE:
MAIN LEVEL FLOOR PLAN

SCALE: 1/4" = 1'-0"

SHEET NO.
5

OF SHEETS