Acknowledgement Of
Plans Submittal ONLY!
Date 8-5-10
Date 8/5/10

PRELIMINARY
NOT FOR CONSTRUCTION

1 / A-1 MAIN FLOOR PLAN
SCALE: 1/4" = 1'-0" 10' 1 1/2" CEILING HEIGHT THIS LEVEL

7-6-10


©COPYRIGHT 2010, Courtland Homebuilders, Inc. ALL RIGHTS RESERVED

Plans by U.S. HOME DESIGNS, INC.
1810 Peach Blossom Ct., Harrisburg, NC 28075
Designer: Stephen W. Turley
office: 704-654-4400 cell: 704-305-0762
swturley@msn.com

Courtland Homebuilders, Inc.
P.O. Box 3190, Mooresville, NC 28117
704-363-1622
www. CourtlandHomeBuilders.com

MAIN FLOOR PLAN
Plan for Mr. & Mrs. Zino
The Point

SHEET No. A-1 OF

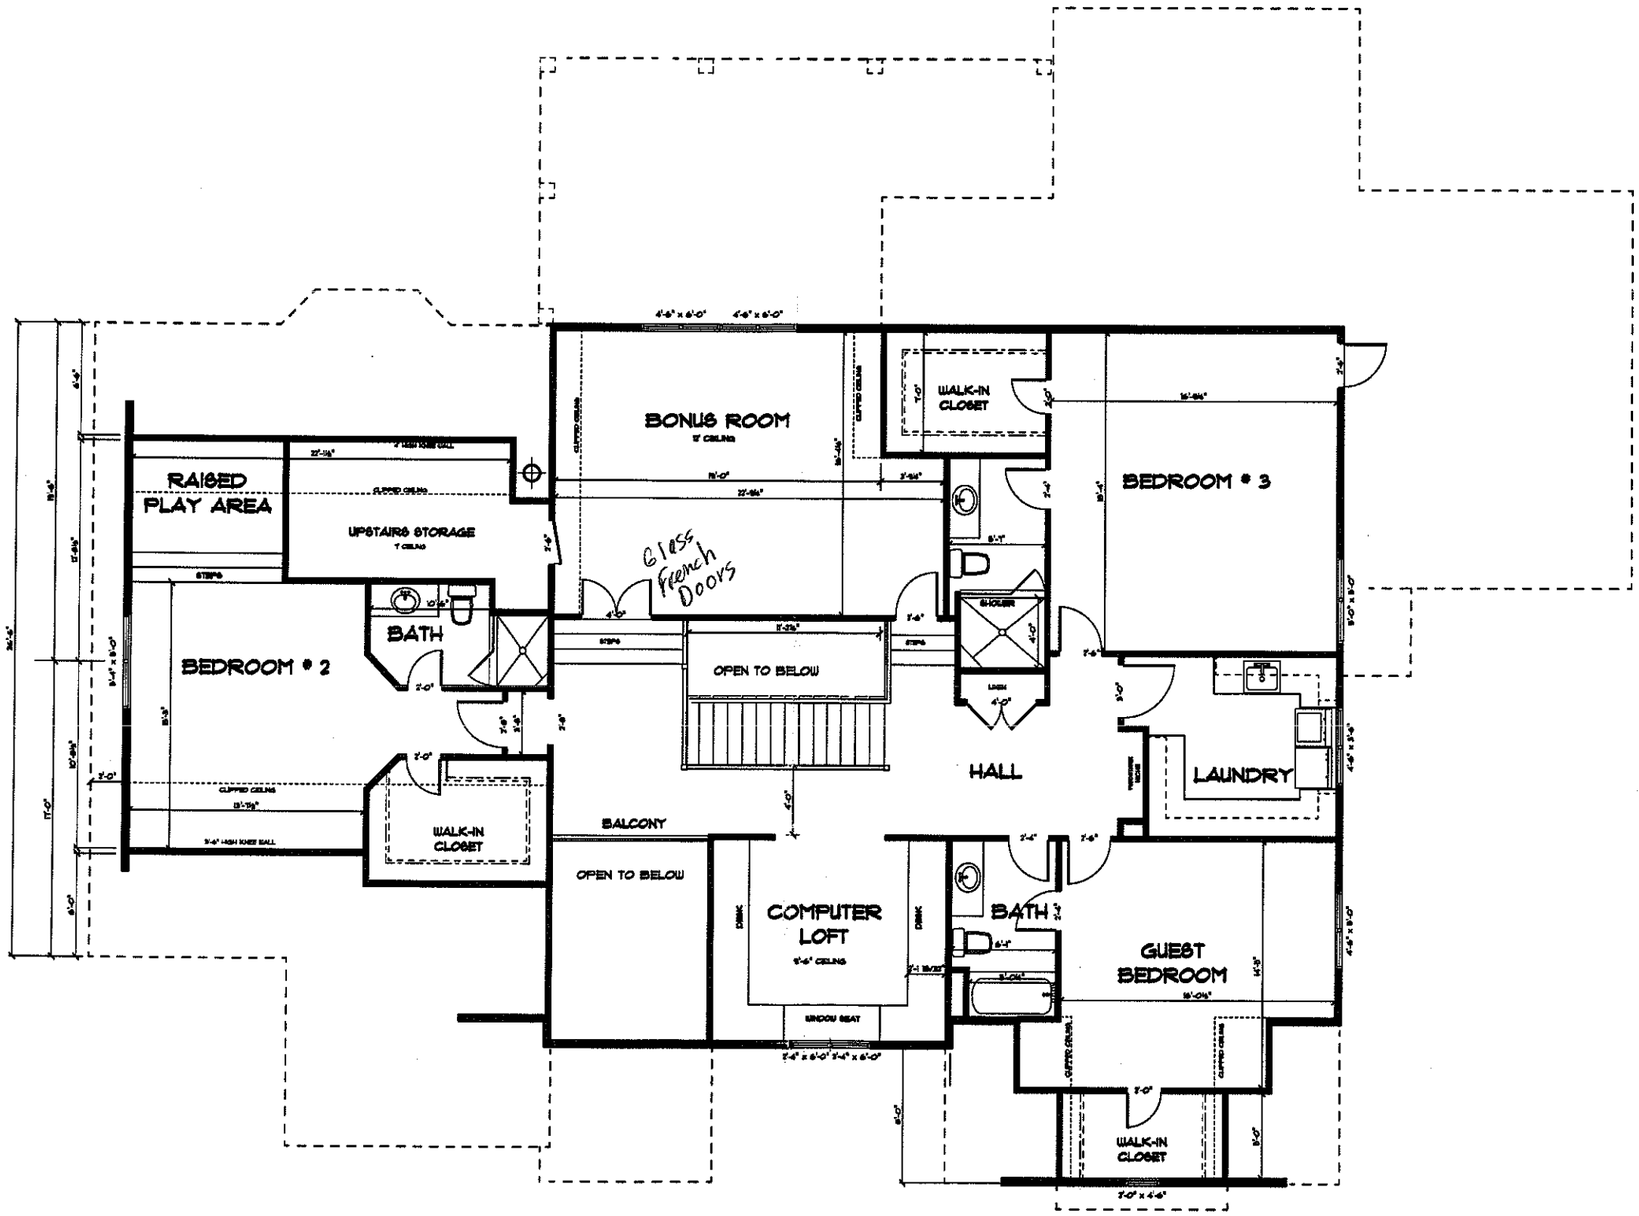

1 / A-2 UPPER FLOOR PLAN

SCALE: 1/4" = 1'-0" 9' 1 1/2" CEILING HEIGHT THIS LEVEL

PRELIMINARY
NOT FOR CONSTRUCTION

7-6-10

© COPYRIGHT 2010, Courtland Homebuilders, Inc. ALL RIGHTS RESERVED

Plans by U.S. HOME DESIGNS, INC.
1810 Peach Blossom Cv., Harrisburg, NC 28075
Designer: Stephen III. Turley
office: 704-644-4400 cell: 704-309-0782
stu1eg@aol.com

Courtland Homebuilders, Inc.
P.O. Box 3190, Mooresville, NC 28117
704-363-1622
www. CourtlandHomeBuilders.com

UPPER FLOOR PLAN

Plan for Mr. & Mrs. Zino
The Point

SHEET No. A-2 OF