1336

4BDRM


Acknowledgement Of
Plans Submittal ONLY!

_____ Date 2/3/05

_____ Date 2/3/05

CURVE TABLE					
CURVE	RADIUS	LENGTH	BEARING	CHORD	DELTA
C1	550.00'	132.91'	N80°08'29"W	132.59'	13°50'44"

LINE TABLE		
LINE	BEARING	LENGTH
L1	S88°15'01"W	18.14'
L2	S06°18'44"W	15.63'
L3	S13°24'12"W	11.80'
L4	S13°24'12"W	15.29'
L5	N53°36'06"W	17.13'
L6	N44°30'55"W	8.64'
L7	N44°30'55"W	18.45'
L8	N49°25'20"W	17.29'

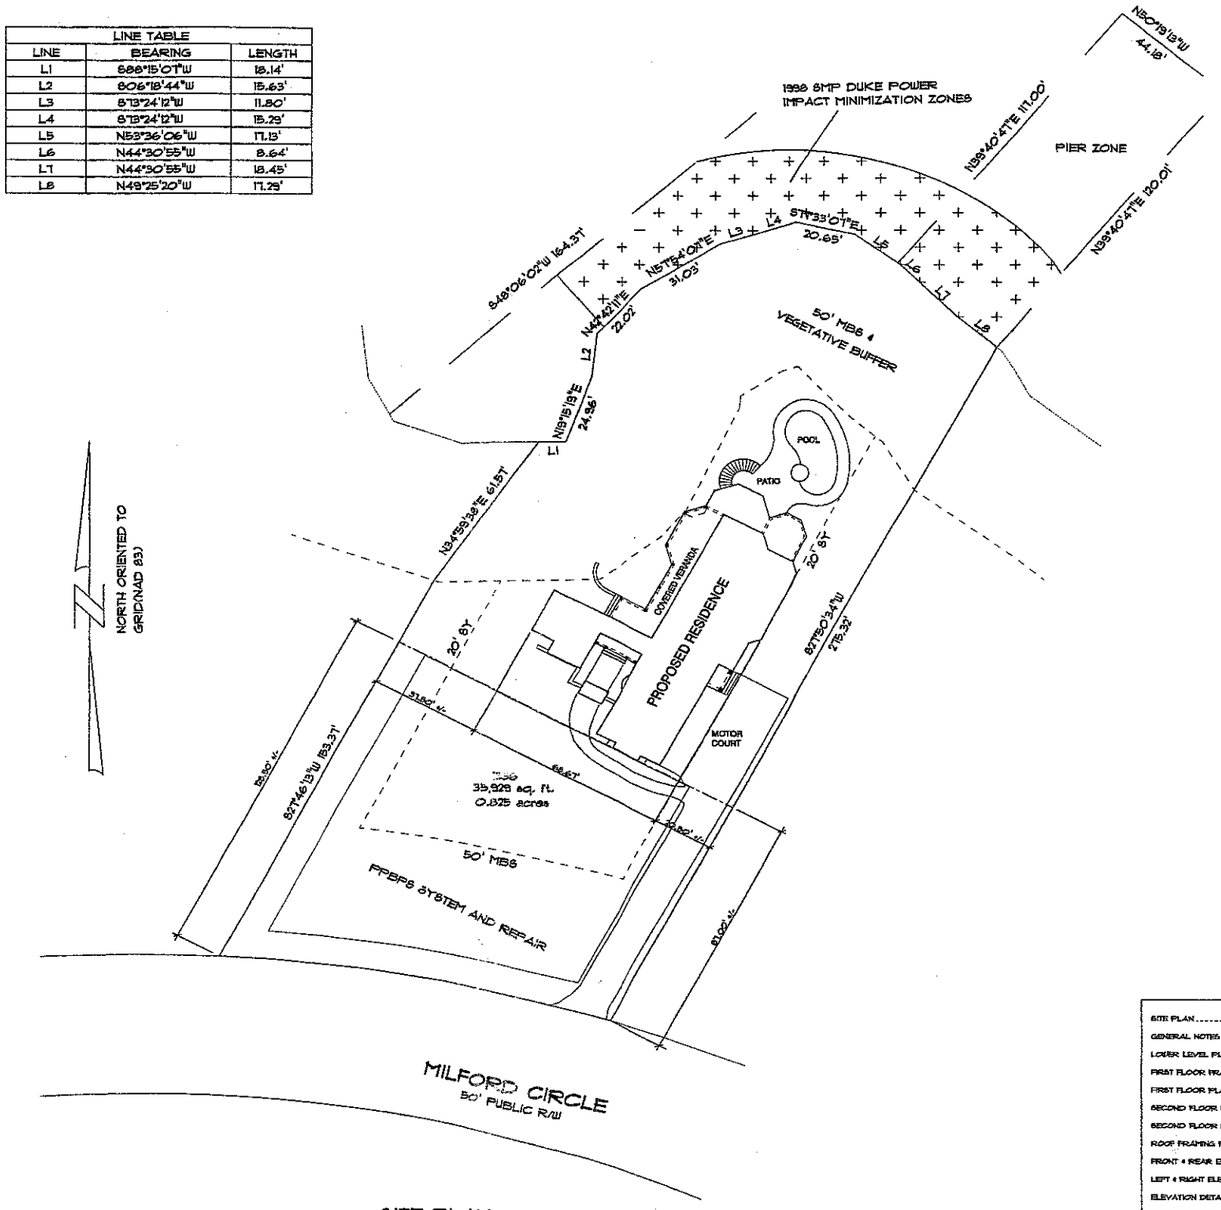

SITE PLAN
SCALE: 1" = 30'

SITE PLAN 1
GENERAL NOTES PAGE 2
LOWER LEVEL PLAN 3
FIRST FLOOR FRAMING PLAN 4
FIRST FLOOR PLAN 5
SECOND FLOOR FRAMING PLAN 6
SECOND FLOOR PLAN 7
ROOF FRAMING PLAN 8
FRONT & REAR ELEVATION 9
LEFT & RIGHT ELEVATION 10
ELEVATION DETAIL SHEET 11
OPENING DETAIL SHEET 12
FOUNDATION DETAILS 13
CORNICE DETAILS 14
LOWER LEVEL ELECTRICAL PLAN 15
FIRST FLOOR ELECTRICAL PLAN 16
SECOND FLOOR ELECTRICAL PLAN 17

4.8 3/4 3.7 1/4 4.6 1/4
4.9 4.D 1/2 3.7 1/4 4.6 1/4
4.D 1/2 3.7 1/4 4.6 1/4

DRAWN BY:
JOHN STEFANIKW/
"REFLECTING DREAMS"
704-320-5201

ENGINEERED BY:

ELITE DESIGN GROUP
custom residential designs
P.O. Box 481943
Charlotte, NC 28269
704.494.0664

DESIGNED BY:
J.J. BARJA

PROJECT:
©COPYRIGHT 2004

The Mahar Residence

Lot 1336, The Point

Kenneth Bealer Homes

DATE:
DECEMBER 29, 2004

REVISIONS:
REV:
REV:
REV:

SHEET 1 OF 17