
Acknowledgement Of
Plans Submittal ONLY!
Bill Taplin Date 7/22/05
_____ Date _____

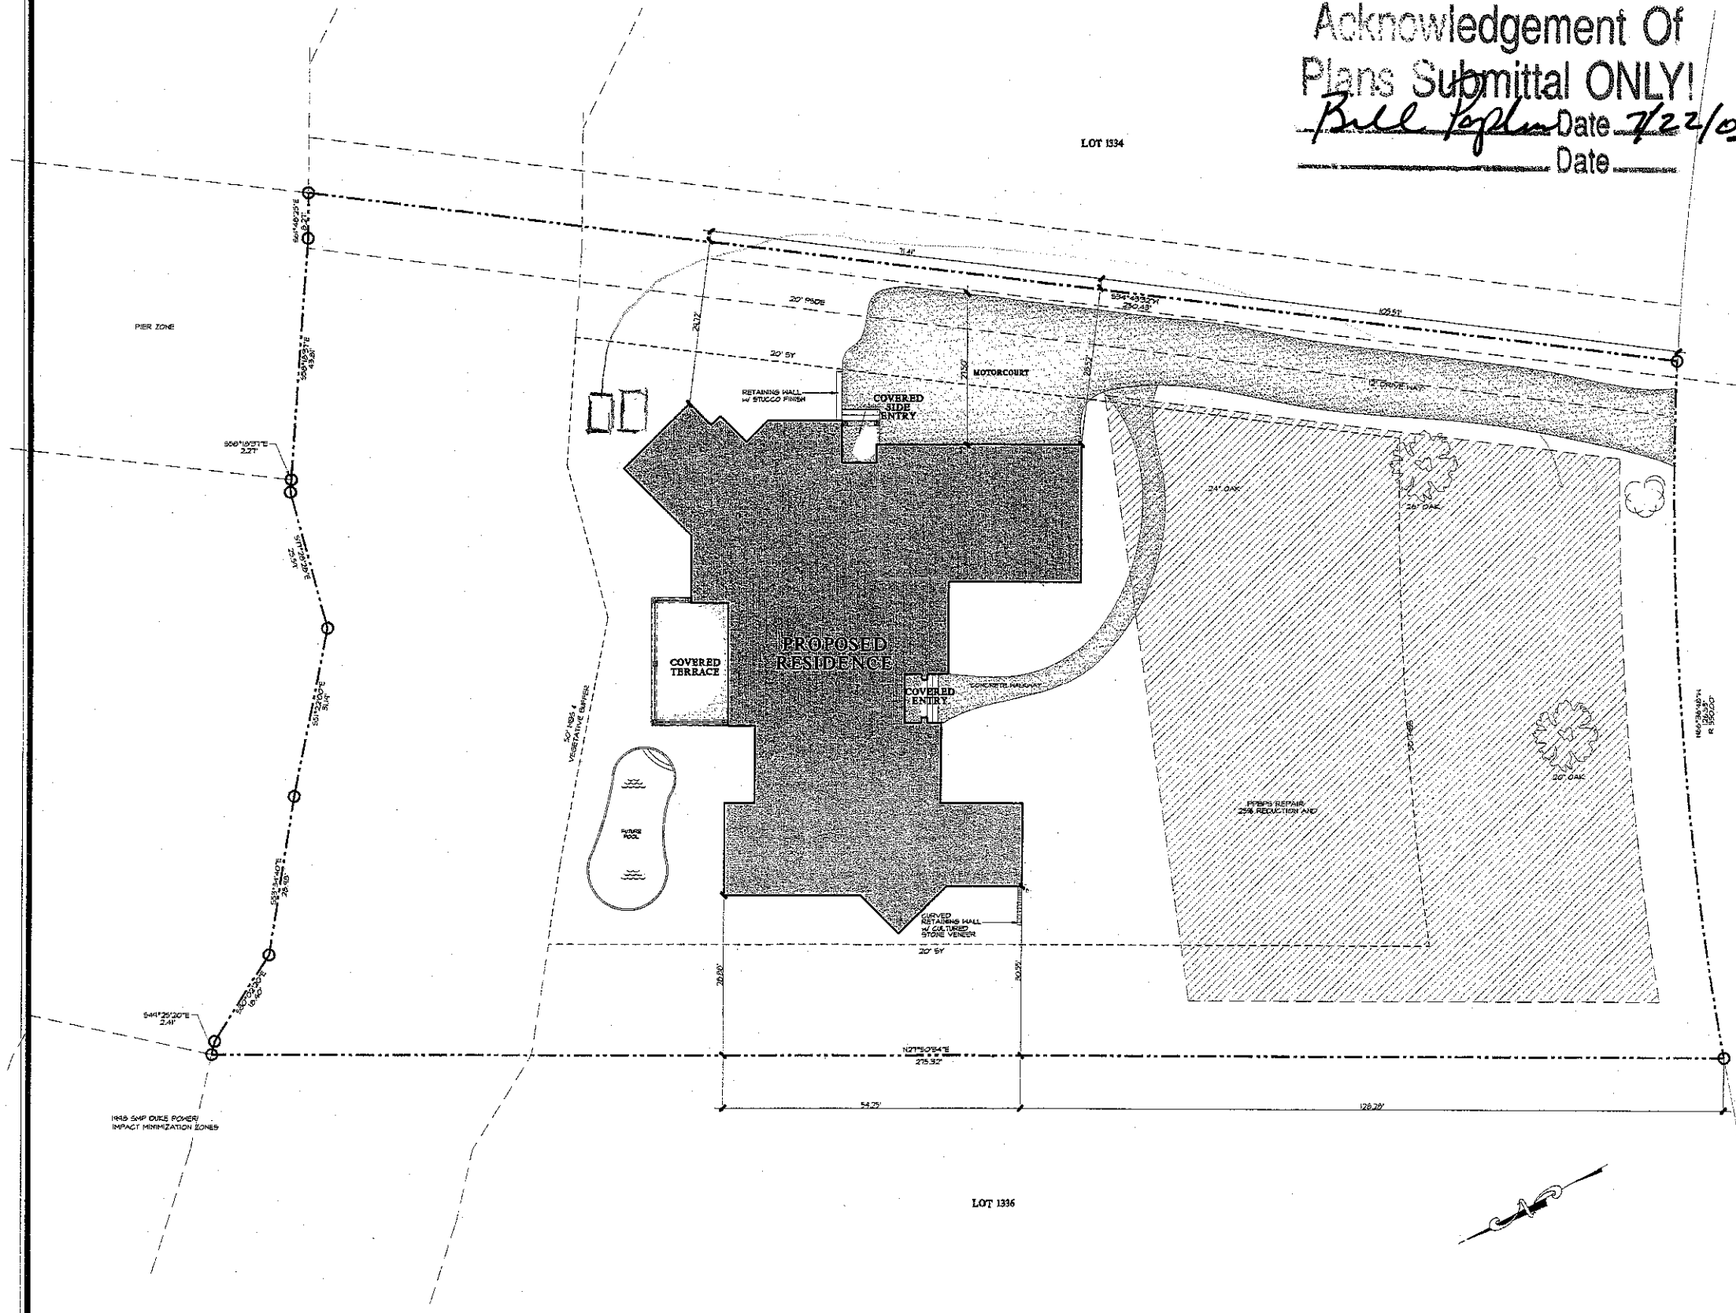

CAROLINA DESIGN GROUP
a residential design firm
10602 Bailey Road Suite A, Cornelius NC 28031
voice: 704.895.7805 fax: 704.895.0599
www.carolinadesigngroup.com

Lot 1335
THE POINT

A NEW RESIDENCE BY
HUGHES & ASSOCIATES

SEAL

DRAWN BY: R.W.A.
DATE: 03-19-05

DRAWING TITLE:
SITE PLAN

SCALE: 1" = 10'

SHEET NO:
2
OF 19 SHEETS

© Copyright, Carolina Design Group, Inc. - 2005