
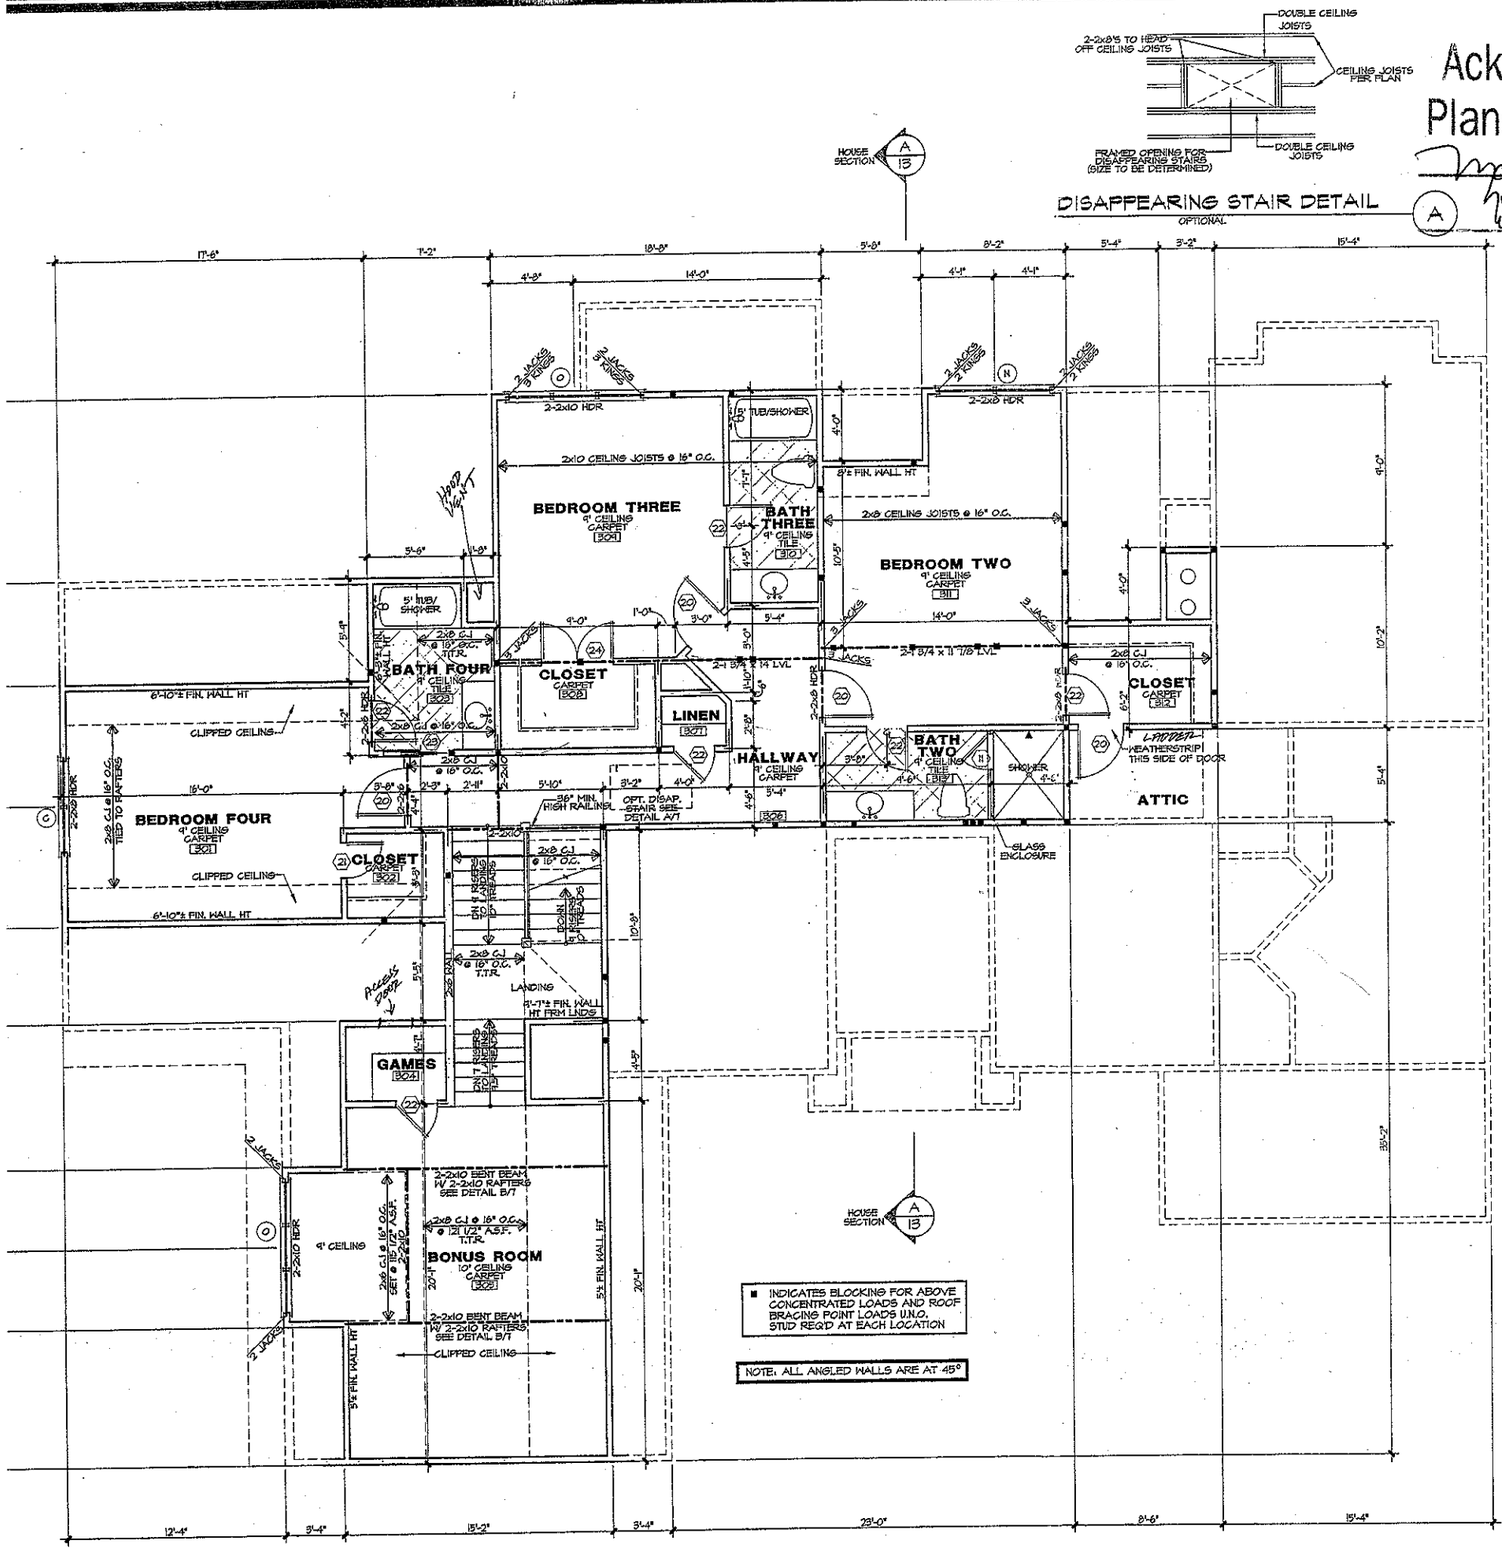


Acknowledgement Of Plans Submittal ONLY!

Date 7/16/03

Date 7/16/03

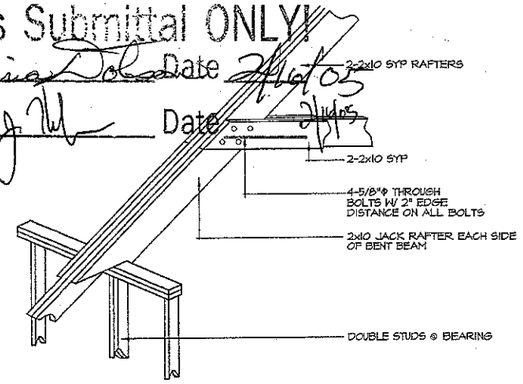

BENT BEAM DETAIL B

DOOR SCHEDULE

	SIZE	DESCRIPTION
1	2-3⁰ x 8⁰	FRENCH DOORS W/ 6⁸ ARCHED TRANSOM
2	2⁸ x 6⁸	FRENCH DOOR W/ 16" TRANSOM
3	2-2⁸ x 8⁰	FRENCH DOORS W/ 2⁸ x 8⁰ FIXED FRENCH DOOR EACH SIDE
4	2⁸ x 8⁰	HALF GLASS DOOR
5	3⁰ x 8⁰	ONE HOUR FIRE DOOR
6	2⁴ x 8⁰	SOLID CORE DOOR
7	3⁰ x 8⁰	SOLID CORE DOOR
8	2⁸ x 8⁰	SOLID CORE DOOR
9	2⁸ x 8⁰	SOLID CORE DOOR
10	2⁰ x 8⁰	SOLID CORE DOOR
11	2⁰	TEMPERED GLASS DOOR
12	2-1⁸ x 8⁰	SOLID CORE DOOR
13	2-2⁸ x 8⁰	FRENCH DOORS
14	3⁰ x 8⁰	CASED OPENING
15	6⁸ x 8⁰	CASED OPENING
16	8⁰ x 8⁰	CASED OPENING
17	9⁸ x 8⁰	CASED OPENING
18	10⁰ x 8⁰	CASED OPENING
19	15⁸ x 8⁰	CASED OPENING
20	2⁸ x 6⁸	SOLID CORE DOOR
21	2⁰ x 6⁸	SOLID CORE DOOR
22	2⁴ x 6⁸	SOLID CORE DOOR
23	2⁰ x 6⁸	POCKET DOOR
24	2-2⁰ x 6⁸	SOLID CORE DOOR
25	2⁸ x 8⁰	CASED OPENING

WINDOW SCHEDULE

	SIZE	DESCRIPTION
A	2-2⁰ x 5⁰	CASEMENT W/ 24" STARBURST TRANSOM (TEMPERED)
B	2-2⁰ x 7⁸	FIXED W/ 24" STARBURST TRANSOM (TEMP)
C	2-2⁰ x 5⁰	CASEMENT
D	2-2⁰ x 4⁰	CASEMENT (TEMPERED)
E	2⁸ x 5⁸	CASEMENT W/ 16" TRANSOM (TEMP)
F	3-2⁸ x 5⁰	CASEMENT
G	4-3⁰ x 5⁸	CASEMENT W/ 16" TRANSOM (TEMP)
H	4-2⁸ x 5⁸	CASEMENT W/ 16" TRANSOM (TEMP)
I	2⁸ x 4⁰	CASEMENT
J	2⁰ x 4⁰	CASEMENT
K	2⁴ x 4⁰	CASEMENT
L	2-2⁸ x 6⁰	CASEMENT W/ 16" TRANSOM (TEMP)
M	4-2⁸ x 6⁰	CASEMENT
N	2-3⁰ x 5⁰	CASEMENT
O	3-2⁴ x 4⁰	CASEMENT

Square Footage

08/01/02

Main Level Heated	2607 Sq.Ft.
Upper Level Heated	1562 Sq.Ft.
Total Heated	4169 Sq.Ft.
Garages	887 Sq.Ft.
Covered Entry	41 Sq.Ft.
Lower Level Unheated	2586 Sq.Ft.
Covered Patio	216 Sq.Ft.
Total Under Roof	7899 Sq.Ft.
Exposed Terrace	216 Sq.Ft.

CarolinaDesignGroup
a residential design firm
19602 Bailey Road
Suite A
Cornelius, NC 28031
voice: 704-895-7805
fax: 704-895-0599
website: www.carolinadesigngroup.com
email: carolina@carolinadesigngroup.com
Committed to Design Excellence

A New Residence By

DIENST Custom Homes

Lot 1334 185 Milford Circle | The Point

SEAL

8/9/02

STRUCTURAL INTEGRITY ENGINEERING, P.A.
10209 New Town Road
Waxhaw, NC 28173
Seal For Structural Only

DRAWN BY	DATE
Jessica M Sevart	August 9, 200

DRAWING TITLE:

UPPER LEVEL FLOOR PLAN


SCALE: 1/4" = 1'-0"

SHEET NO.

7

OF 17 SHEETS

© Copyright, Carolina Design Group, Inc. - 2002

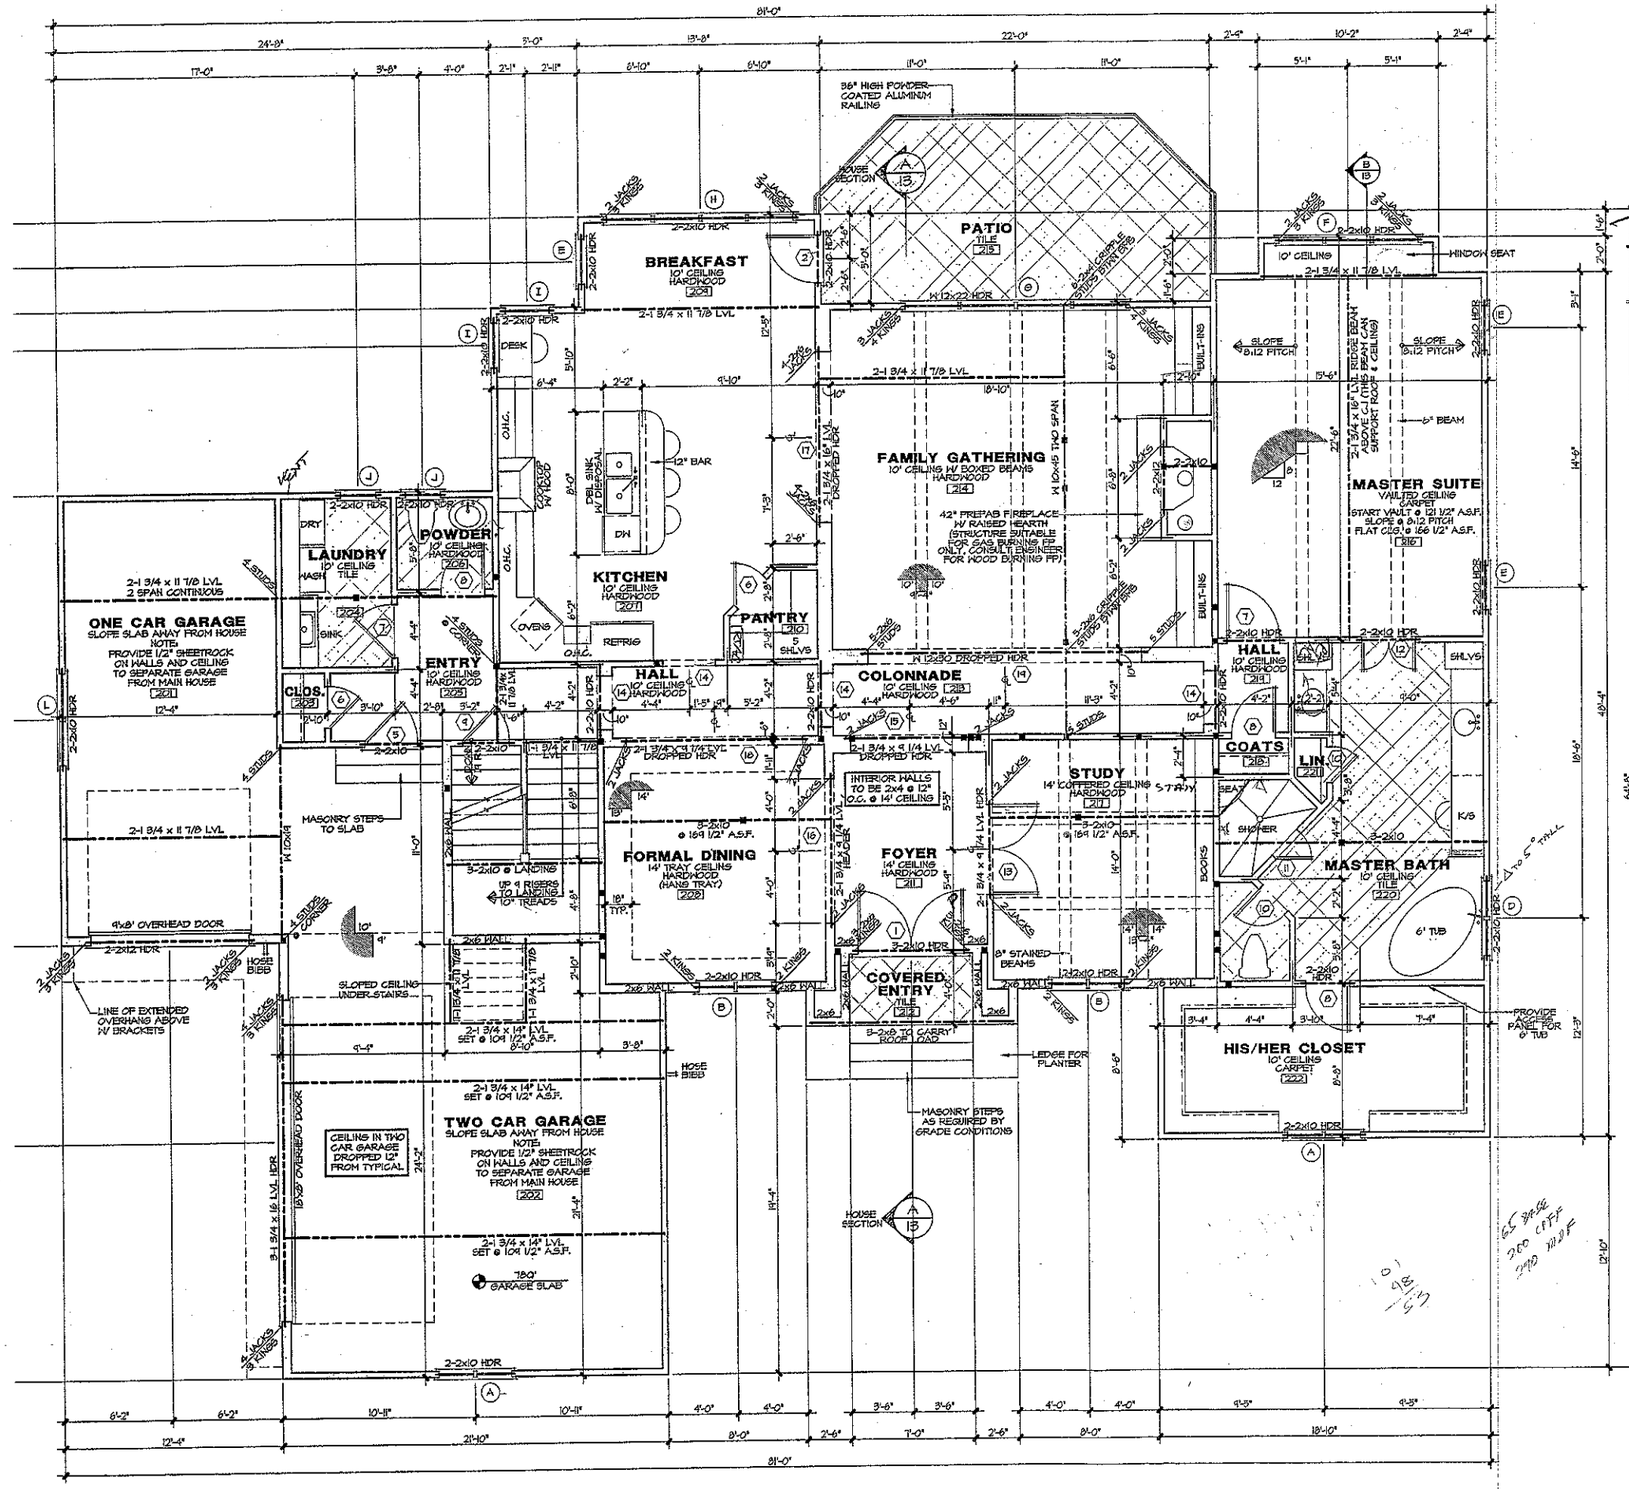

WALL HEIGHT (h)	STUD SIZE/ SPACING
h < 10'	2x4 @ 16" oc
10' < h <11'	2x4 @ 12" oc
11' <h <18'	2x6 @ 16" oc
h >18'	CONSULT ENG.

Acknowledgement Of Plans Submittal ONLY!

Date 2/16/05

Date 2/16/05

DOOR SCHEDULE

	SIZE	DESCRIPTION
1	2-5° x 8°	FRENCH DOORS W/ 45° ARCHED TRANSOM
2	2° x 6'8	FRENCH DOOR W/ 16" TRANSOM
3	2-2° x 8°	FRENCH DOORS W/ 2" x 8" FIXED FRENCH DOOR EACH SIDE
4	2° x 8°	HALF GLASS DOOR
5	3° x 8°	ONE HOUR FIRE DOOR
6	2'4" x 8°	SOLID CORE DOOR
7	3° x 8°	SOLID CORE DOOR
8	2° x 8°	SOLID CORE DOOR
9	2° x 6°	SOLID CORE DOOR
10	2° x 8°	SOLID CORE DOOR
11	2°	TEMPERED GLASS DOOR
12	2-1° x 8°	SOLID CORE DOOR
13	2-2° x 8°	FRENCH DOORS
14	3° x 8°	CASED OPENING
15	6° x 8°	CASED OPENING
16	8° x 8°	CASED OPENING
17	4° x 8°	CASED OPENING
18	10'2" x 8°	CASED OPENING
19	15° x 8°	CASED OPENING
20	2° x 6'8	SOLID CORE DOOR
21	2° x 6'8	SOLID CORE DOOR
22	2° x 6'8	SOLID CORE DOOR
23	2° x 6'8	POCKET DOOR
24	2-2° x 6'8	SOLID CORE DOOR
25	2° x 8°	CASED OPENING

WINDOW SCHEDULE

	SIZE	DESCRIPTION
A	2-2° x 5°	CASEMENT W/ 24" STARBURST TRANSOM (TEMPERED)
B	2-2° x 7'6	FIXED W/ 24" STARBURST TRANSOM (TEMP)
C	2-2° x 5°	CASEMENT
D	2-2° x 4°	CASEMENT (TEMPERED)
E	2° x 5°	CASEMENT W/ 16" TRANSOM (TEMP)
F	3-2° x 5°	CASEMENT
G	4-8° x 5°	CASEMENT W/ 16" TRANSOM (TEMP)
H	4-2° x 5°	CASEMENT W/ 16" TRANSOM (TEMP)
I	2° x 4°	CASEMENT
J	2° x 4°	CASEMENT
K	2'4" x 4°	CASEMENT
L	2-2° x 6°	CASEMENT W/ 16" TRANSOM (TEMP)
M	4-2° x 6°	CASEMENT
N	2-3° x 5°	CASEMENT
O	3-2'4" x 4°	CASEMENT

Square Footage

08/01/02

Main Level Heated	2607 Sq.Ft.
Upper Level Heated	1562 Sq.Ft.
Total Heated	4169 Sq.Ft.
Garages	887 Sq.Ft.
Covered Entry	41 Sq.Ft.
Lower Level Unheated	2586 Sq.Ft.
Covered Patio	216 Sq.Ft.
Total Under Roof	7899 Sq.Ft.
Exposed Terrace	216 Sq.Ft.

NOTE: ALL ANGLED WALLS ARE AT 45°

■ INDICATES BLOCKING FOR ABOVE CONCENTRATED LOADS AND ROOF BRACING POINT LOADS U.N.O. STUD REQ'D AT EACH LOCATION

©Copyright, Carolina Design Group, Inc. - 2002

CarolinaDesignGroup
a residential design firm
10602 Bailey Road
Suite A
Cornelius, NC 28031
voice: 704-895-7805
fax: 704-895-0599
website: www.carolinadesigngroup.com
email: carolina@carolinadesigngroup.com
Committed to Design Excellence

A New Residence By
DIENST Custom Homes
Lot 1334 185 Milford Circle The Point

SEAL
8/9/02


STRUCTURAL INTEGRITY ENGINEERING, P.A.
10209 New Town Road
Waxhaw, NC 28173
Seal For Structural Only

DRAWN BY	DATE
Jessica M Severt	August 9, 200

DRAWING TITLE:
MAIN LEVEL FLOOR PLAN

SCALE: 1/4" = 1'-0"

SHEET NO:
5
OF 17 SHEETS

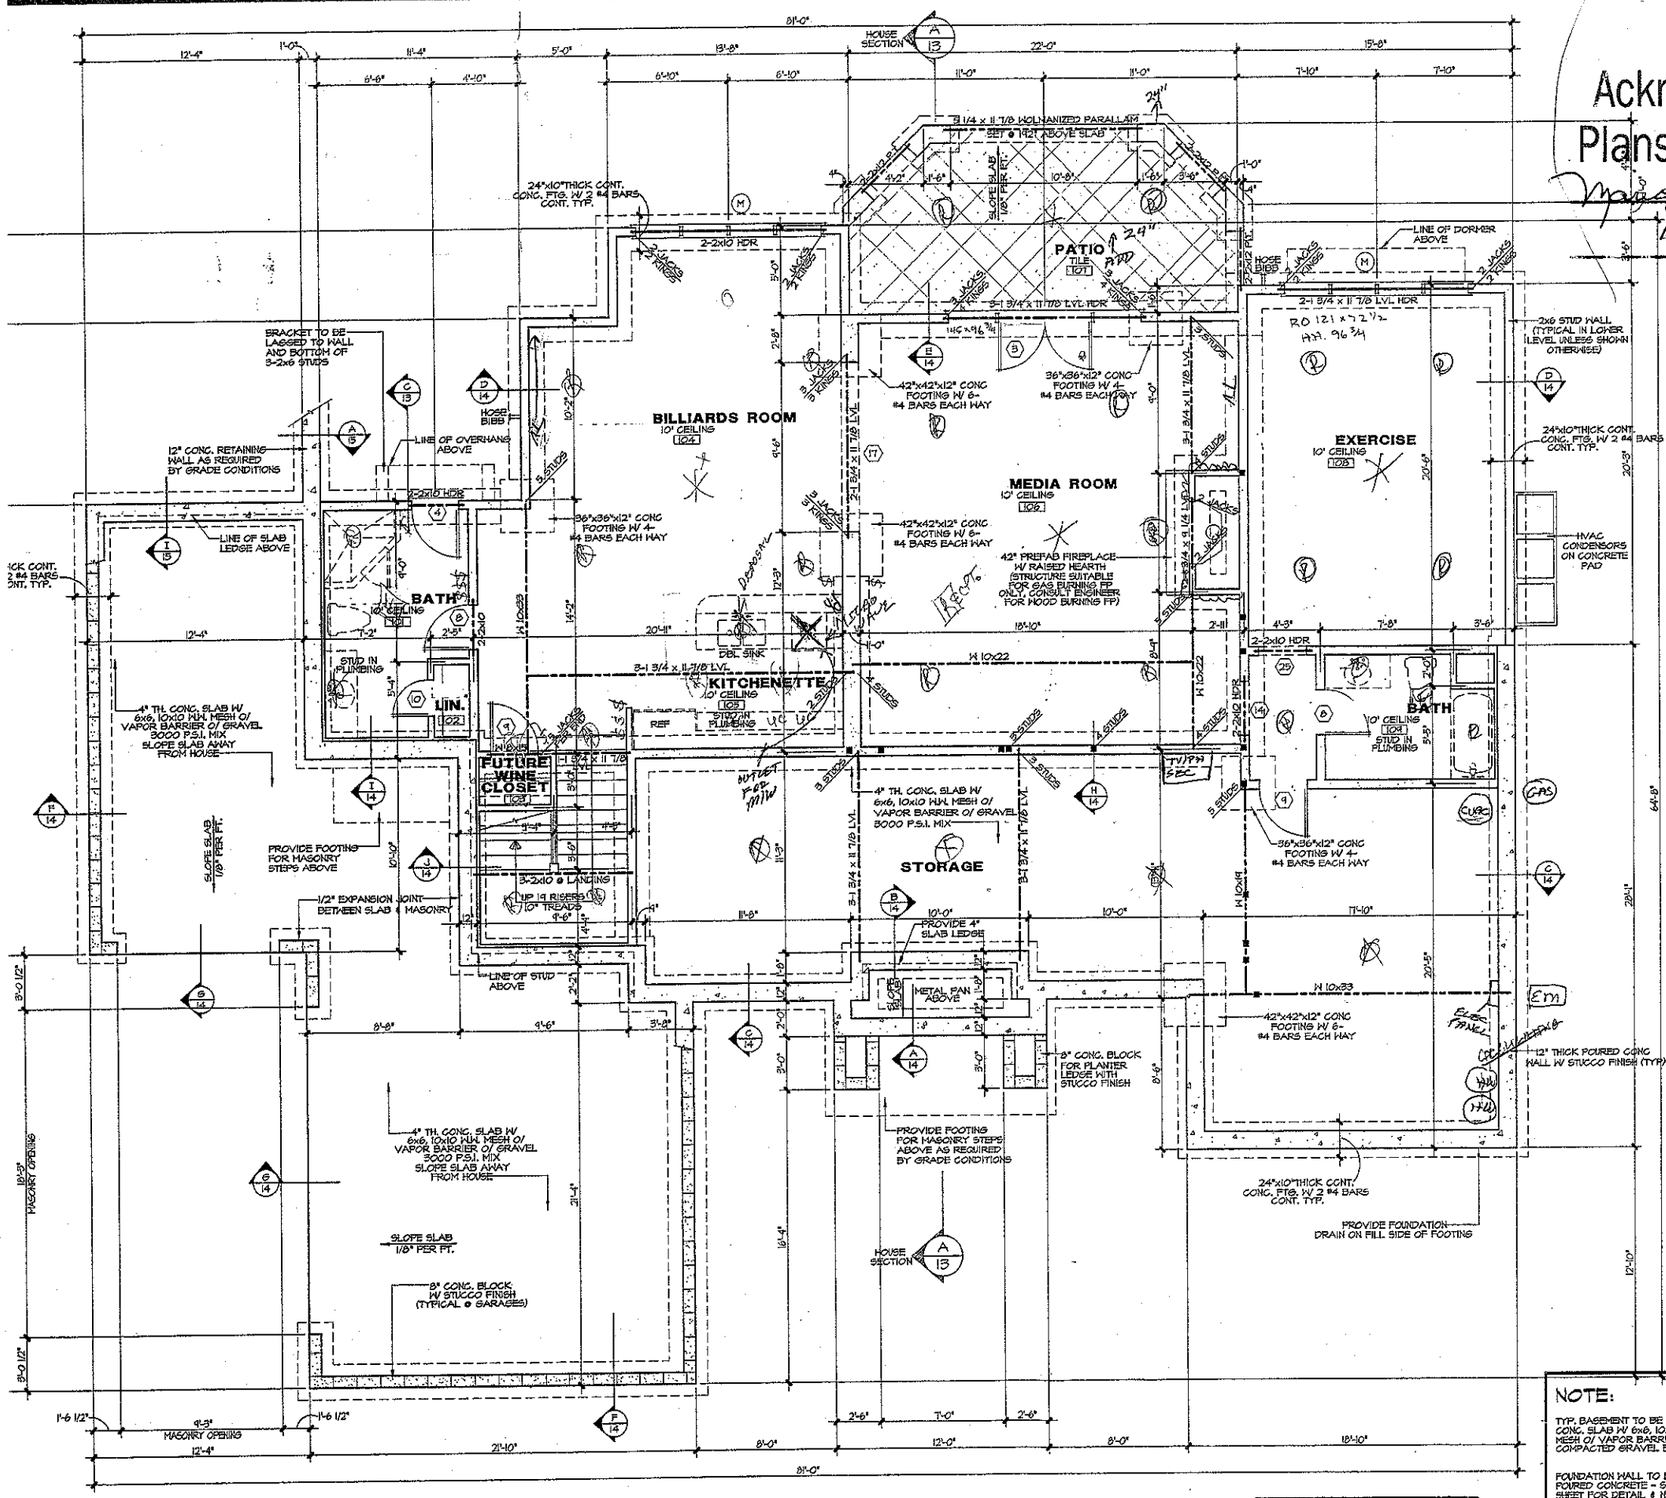

NOTE:

TYP. BASEMENT TO BE 4" TH. CONC. SLAB W/ 6x6, 10x10 W.M. MESH O/ VAPOR BARRIER O/ 4" COMPACTED GRAVEL BASE

FOUNDATION WALL TO BE 12" TH. POURED CONCRETE - SEE DETAIL SHEET FOR DETAIL # NOTES

TYP. FTG. TO BE 24"x10" TH. W/ 2 #4 BARS CONT. @ STUD & 2 #5 BARS @ POURED WALL.

■ INDICATES BLOCKING FOR ABOVE CONCENTRATED LOADS AND ROOF BRACING POINT LOADS U.N.O. STUD REQ'D AT EACH LOCATION

Acknowledgement Of Plans Submittal ONLY!

Date 2/16/05

Date 2/16/05

DOOR SCHEDULE

	SIZE	DESCRIPTION
1	2-3° x 8°	FRENCH DOORS W/ 45° ARCHED TRANSOM
2	2° x 6°	FRENCH DOOR W/ 16" TRANSOM
3	2-2° x 8°	FRENCH DOORS W/ 2° x 8° FIXED FRENCH DOOR EACH SIDE
4	2° x 8°	HALF GLASS DOOR
5	3° x 8°	ONE HOUR FIRE DOOR
6	2° x 8°	SOLID CORE DOOR
7	3° x 8°	SOLID CORE DOOR
8	2° x 8°	SOLID CORE DOOR
9	2° x 8°	SOLID CORE DOOR
10	2° x 8°	SOLID CORE DOOR
11	2°	TEMPERED GLASS DOOR
12	2-1° x 8°	SOLID CORE DOOR
13	2-2° x 8°	FRENCH DOORS
14	3° x 8°	CASED OPENING
15	6° x 8°	CASED OPENING
16	8° x 8°	CASED OPENING
17	4° x 8°	CASED OPENING
18	10° x 8°	CASED OPENING
19	15° x 8°	CASED OPENING
20	2° x 6°	SOLID CORE DOOR
21	2° x 6°	SOLID CORE DOOR
22	2° x 6°	SOLID CORE DOOR
23	2° x 6°	POCKET DOOR
24	2-2° x 6°	SOLID CORE DOOR
25	2° x 8°	CASED OPENING

WINDOW SCHEDULE

	SIZE	DESCRIPTION
A	2-2° x 5°	CASEMENT W/ 24" STARBURST TRANSOM TEMPERED
B	2-2° x 7°	FIXED W/ 24" STARBURST TRANSOM (TEMP)
C	2-2° x 5°	CASEMENT
D	2-2° x 4°	CASEMENT (TEMPERED)
E	2° x 5°	CASEMENT W/ 16" TRANSOM (TEMP)
F	3-2° x 5°	CASEMENT
G	4-3° x 5°	CASEMENT W/ 16" TRANSOM (TEMP)
H	4-2° x 5°	CASEMENT W/ 16" TRANSOM (TEMP)
I	2° x 4°	CASEMENT
J	2° x 4°	CASEMENT
K	2° x 4°	CASEMENT
L	2-2° x 6°	CASEMENT W/ 16" TRANSOM (TEMP)
M	4-2° x 6°	CASEMENT
N	2-3° x 5°	CASEMENT
O	3-2° x 4°	CASEMENT

Square Footage

08/01/02

Main Level Heated	2607 Sq.Ft.
Upper Level Heated	1562 Sq.Ft.
Total Heated	4169 Sq.Ft.
Garages	887 Sq.Ft.
Covered Entry	41 Sq.Ft.
Lower Level Unheated	2586 Sq.Ft.
Covered Patio	216 Sq.Ft.
Total Under Roof	7899 Sq.Ft.
Exposed Terrace	216 Sq.Ft.

NOTE: ALL ANGLED WALLS ARE AT 45°

ALL LOWER LEVEL STUDS ARE 2x6 @ 16" O.C. UNLESS SHOWN OTHERWISE

SLAB INSULATION TO BE R-5 MIN. 24" @ PERIMETER OF FNDTN. WALL.

TERMITE CONTROL SHALL BE BY CHEMICAL SOIL TREATMENT OR OTHER METHODS APPROVED BY THE NORTH CAROLINA DEPARTMENT OF AGRICULTURE.

CarolinaDesignGroup
a residential design firm

10802 Bailey Road
Suite A
Cornelius, NC 28031
voice: 704-895-7805
fax: 704-895-0590
website: www.carolinadesigngroup.com
email: carolina@carolinadesigngroup.com
Committed to Design Excellence

A New Residence By

DIENST Custom Homes

Lot 1334 185 Milford Circle The Point

SEAL

8/9/02

STRUCTURAL INTEGRITY ENGINEERING, P.A.
10209 New Town Road
Waxhaw, NC 28173
Seal For Structural Only

DRAWN BY	DATE
Jessica W Severt	August 9, 200

DRAWING TITLE:

LOWER LEVEL FLOOR PLAN

SCALE: 1/4" = 1'-0"

SHEET NO.

3

OF 17 SHEETS

© Copyright, Carolina Design Group, Inc. - 2002