IREDELL COUNTY HEALTH DEPARTMENT *ENVIRONMENTAL HEALTH DIVISION*:

SITE PLAN WORKSHEET

SEE THE "SAMPLE SITE PLAN" BELOW. ***INCOMPLETE SITE PLANS WILL BE RETURNED TO YOU FOR COMPLETION AND MAY RESULT IN A DELAY IN THE ISSUANCE OF YOUR SEPTIC SYSTEM PERMIT!!!***

Place an (X) beside each item as you complete the site plan:

____ Property Line measurements are clearly identified… **____ All proposed structures are indicated…**

SHOW: proposed house or business footprint, wells, water lines, patios, pools and decks, and any other item that will occupy space on the site


____ Front and side setbacks from property line… **____ Preferred driveway location and configuration, preferred well location…**

____ Area you prefer your septic system to be placed… **____ North arrow, or other sufficient indicator of direction…**

Circle N/A on the following if appropriate:

____ Location of septic systems and wells within 100' of your property… N/A

____ Location of easements and rights of ways on your property… N/A **____ Location of any designated wetlands on the property… N/A**

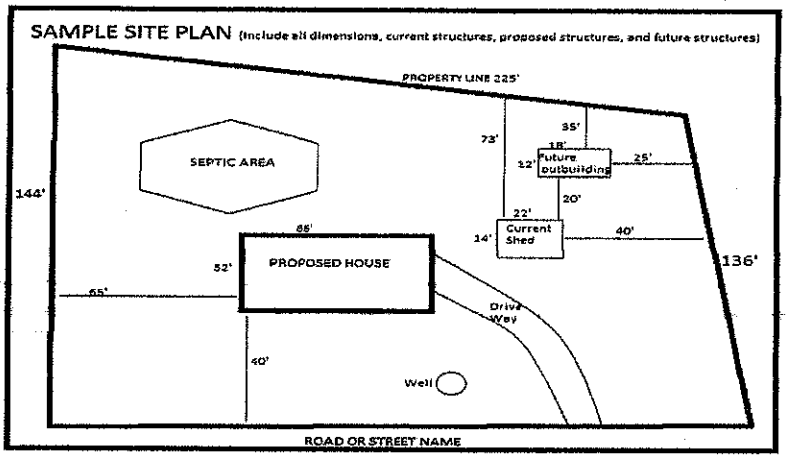

USE THIS SPACE TO DRAW YOUR SITE PLAN


SEE Attached
Site Plan

Signature: _____

REQUIRED **property owner or owner's legal representative signature.**

4-2-14

DATE

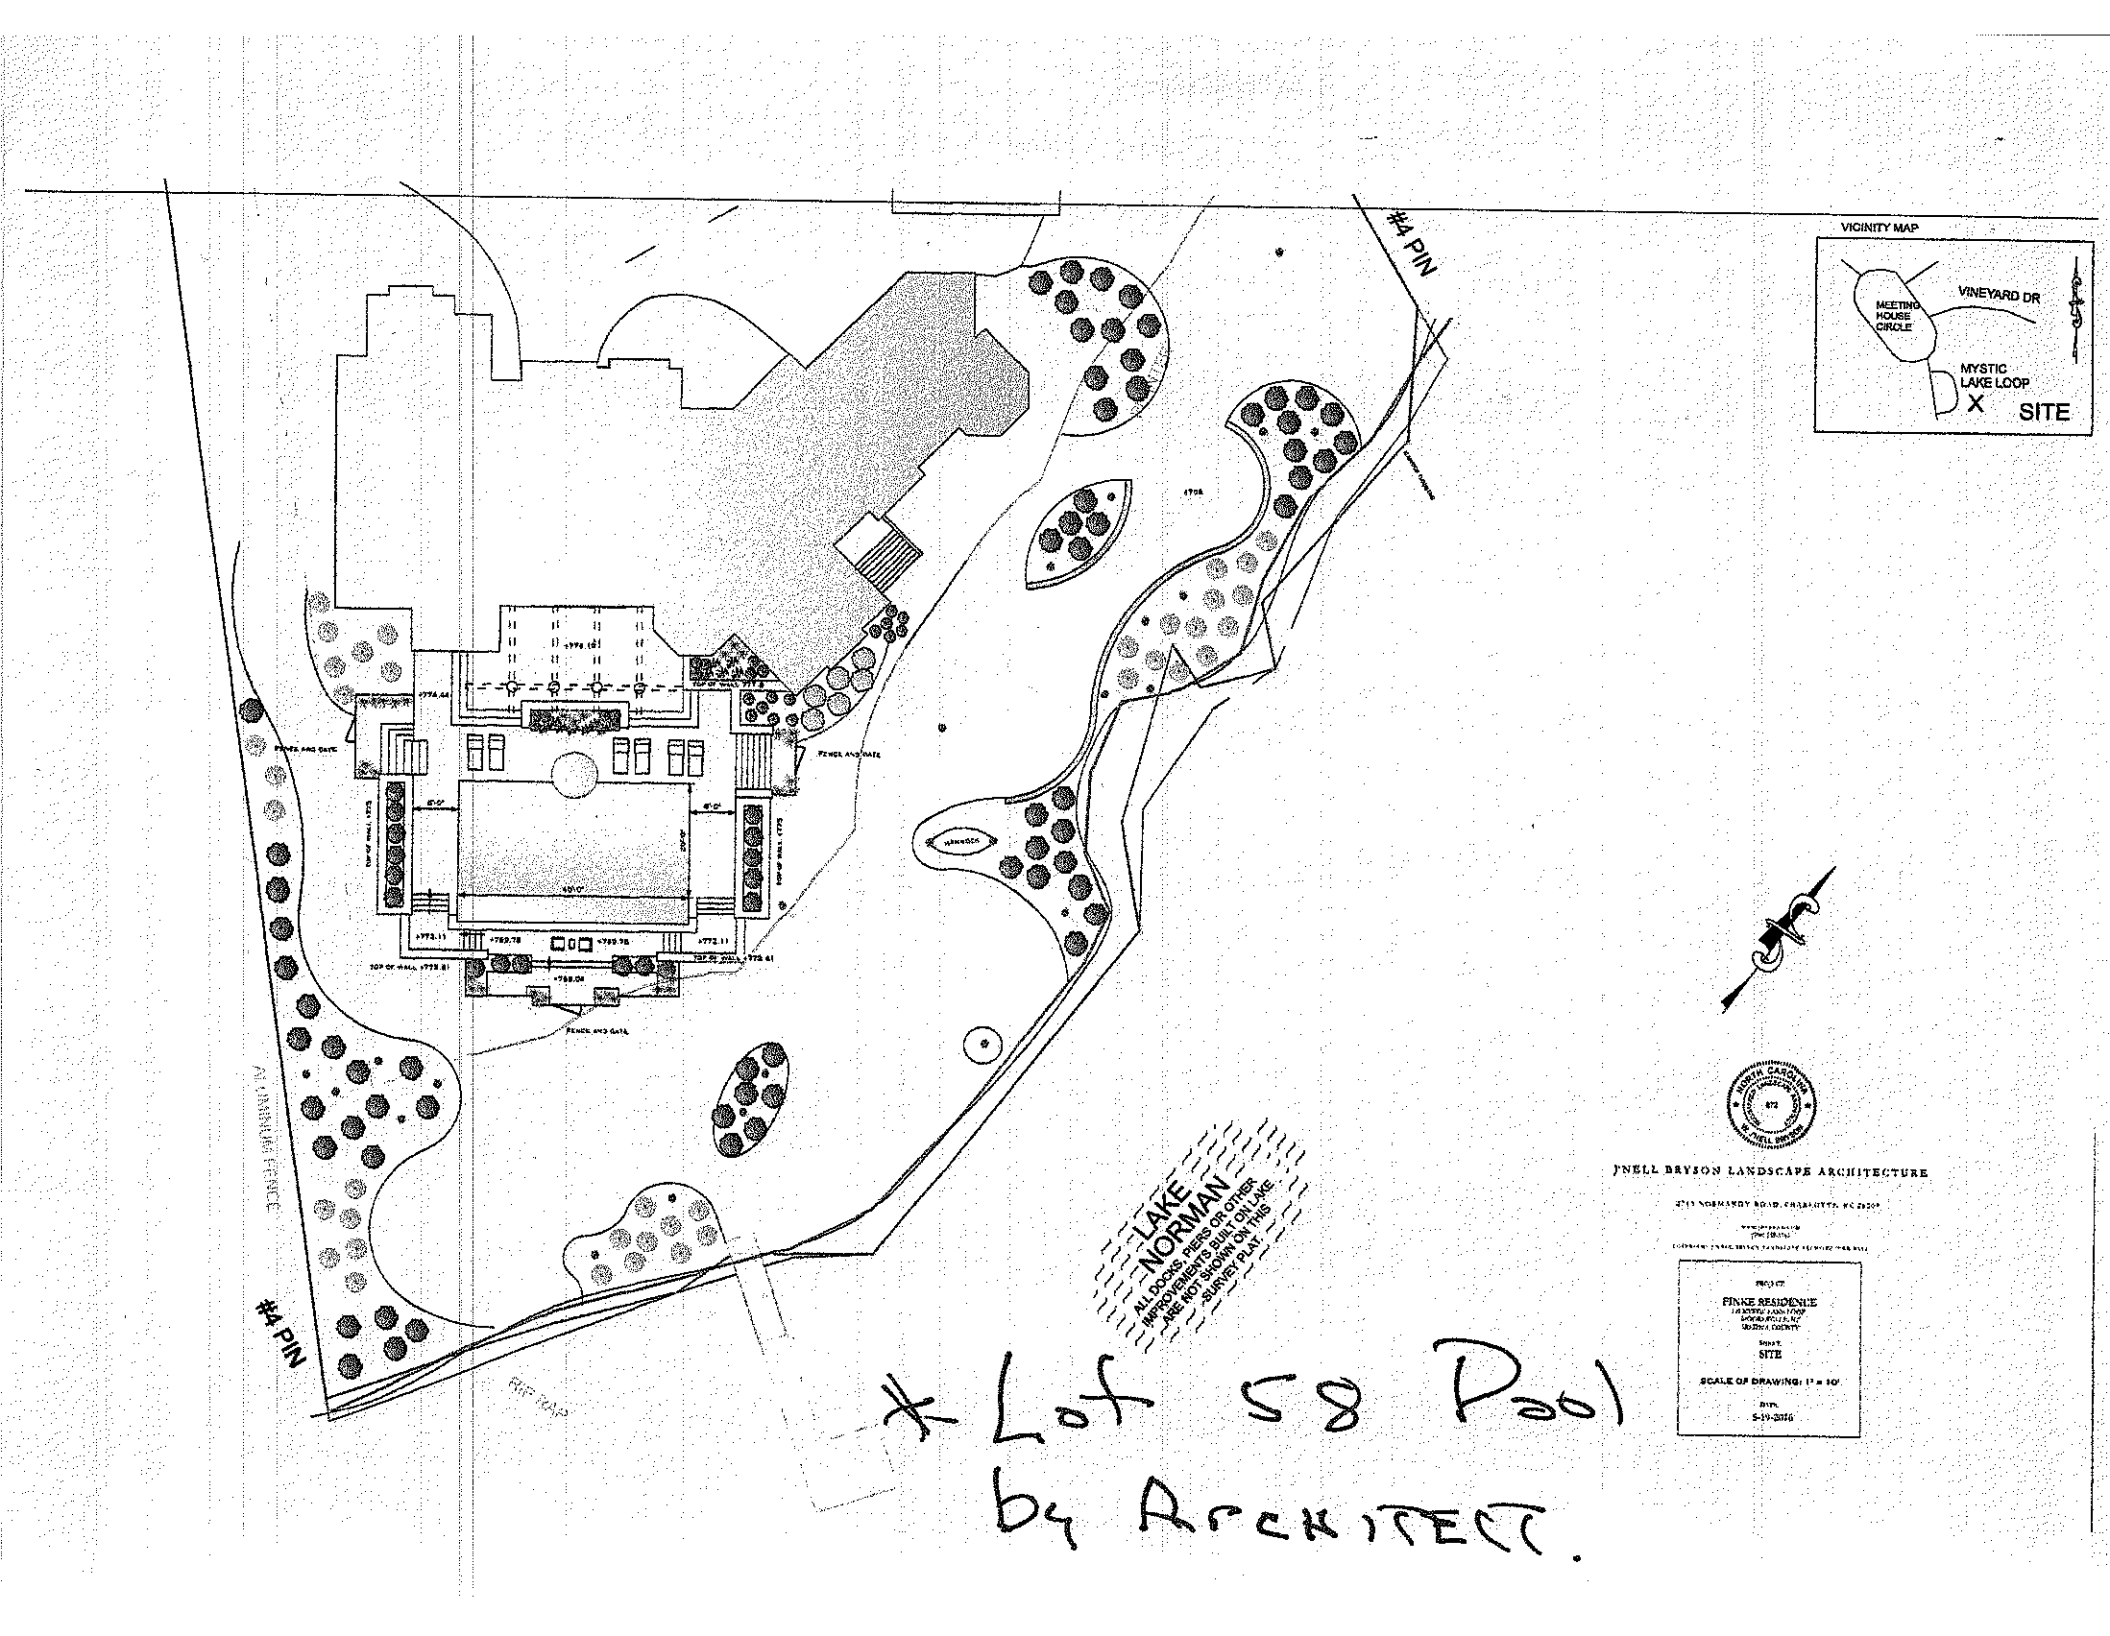
#4 PIN
#4 PIN
FENCE AND GATE
FENCE AND GATE
FENCE AND GATE
VINEYARD DR
MEETING HOUSE CIRCLE
MYSTIC LAKE LOOP
SITE
LAKE NORMAN
ALL DOCKS, PIERS OR OTHER IMPROVEMENTS BUILT ON LAKE ARE NOT SHOWN ON THIS SURVEY PLAT.
* Lot 58 Pool by Architect.
JNELL BRYSON LANDSCAPE ARCHITECTURE
PINKE RESIDENCE
SITE
SCALE OF DRAWING: 1" = 10'
5-19-2016