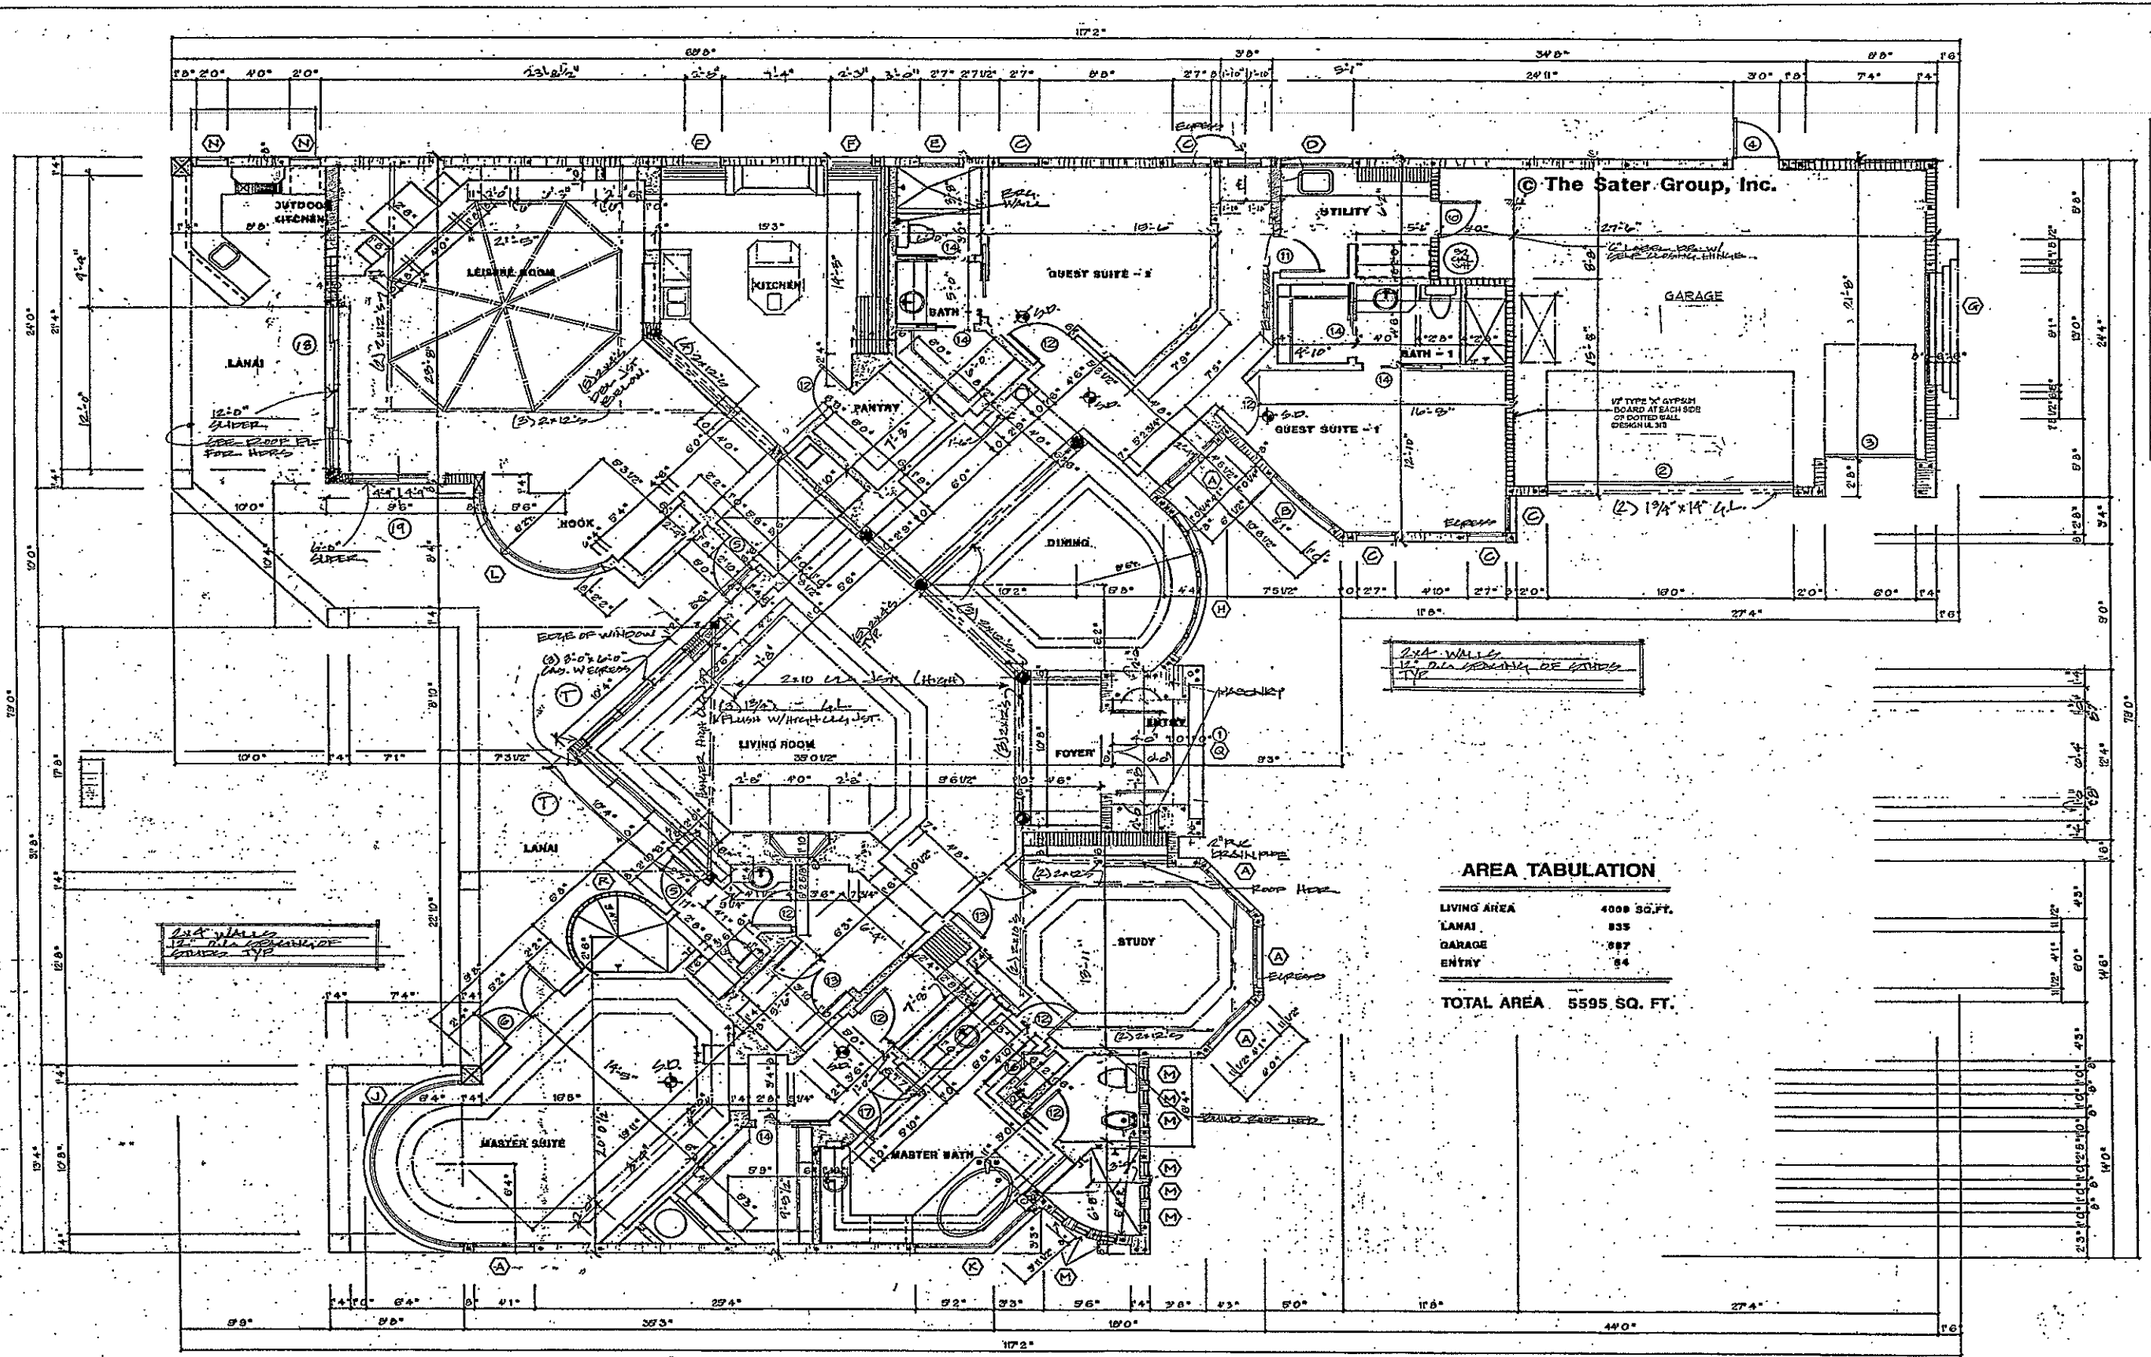


AREA TABULATION

LIVING AREA	4089 SQ.FT.
LANAI	835
GARAGE	597
ENTRY	74
TOTAL AREA	5595 SQ. FT.

FLOOR PLAN

SCALE: 1/4" = 1'-0"

NOTES:

CONTRACTOR TO VERIFY ALL DIMENSIONS PRIOR TO BUILDING
DO BRIDGING @ CENTER OF ALL JOIST SPANS
DOUBLE FLOOR JOISTS UNDER ALL PARALLEL PARTITIONS ABOVE TYP.
2x6s @ 2' O.C. EXTERIOR WALL CONSTR. UNLESS NOTED
HARDWIRE SMOKE DETECTORS IN SERIES TYP.

SEE TYPICAL WALL SECTION PAGE FOR GENERAL NOTES

CEILING JOIST TABLE	
HEM FIR #2 OR BETTER	MAX SPAN
2X6s @ 16" O.C.	11'-8"
2X8s @ 16" O.C.	16'-0"
2X10s @ 16" O.C.	19'-6"

TYPICAL HEADERS	
3'-0" OPENING	(2) 2X6s WITH 1/2" PLYWOOD
4'-0" OPENING	(2) 2X8s WITH PLYWOOD
5'-0" OPENING	(2) 2X10s WITH PLYWOOD
6'-0" OPENING	(2) 2X12s WITH PLYWOOD
6'+ OPENINGS	(2) 2X12s WITH PLYWOOD UNLESS NOTED OTHERWISE

REVISIONS:

The Point – Lot #126

Holiday - Charity House

DATE:	SEPT. 2000
DRAWN BY:	J.R.Z.
CHKD. BY:	D.E.
PROJECT NO.:	NC-00-075

MWT


704-847-8712
FAX: 847-9864
UNIVERSITY RESEARCH PARK
10325 DAVID TAYLOR DRIVE
SUITE 100
CHARLOTTE, NC 28262

SHEET 4 OF 8

REVISIONS:

The Point – Lot #126

Holiday - Charity House

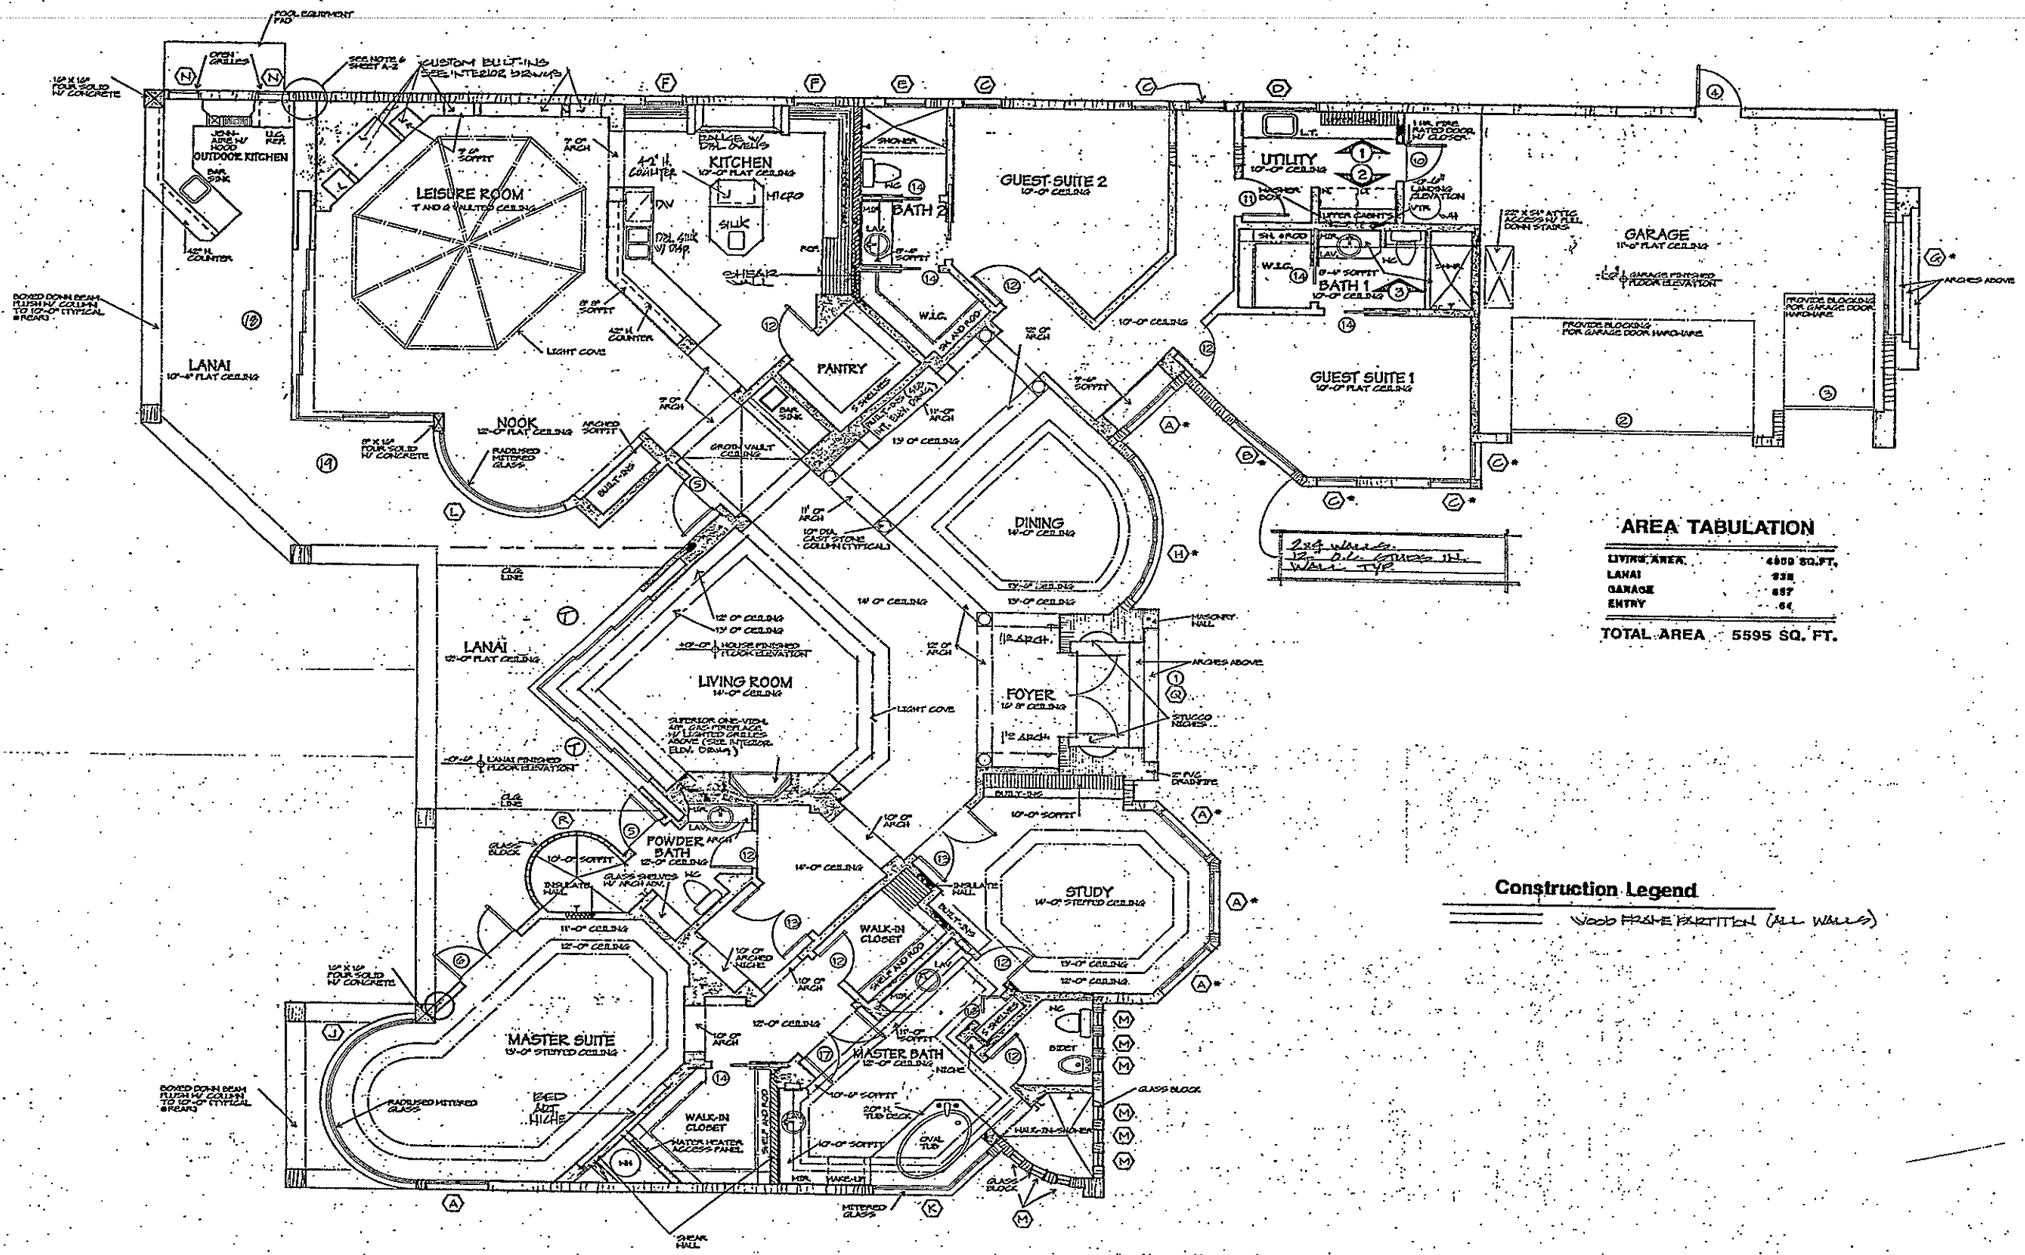

AREA TABULATION

LIVING AREA	4809 SQ.FT.
LANAI	238
GARAGE	457
ENTRY	64
TOTAL AREA	5595 SQ. FT.

Construction Legend

Wood frame partition (all walls)

CALLOUT PLAN

SCALE: 1/4" = 1'-0"

DATE:	SEPT. 2000
DRAWN BY:	J.R.Z.
CHKD. BY:	D.E.
PROJECT NO.:	NC-00-015

MWT

704-941-9772
FAX: 941-9116
UNIVERSITY RESEARCH PARK
10325 DAVID TAYLOR DRIVE
SUITE 100
CHARLOTTE, NC 28262