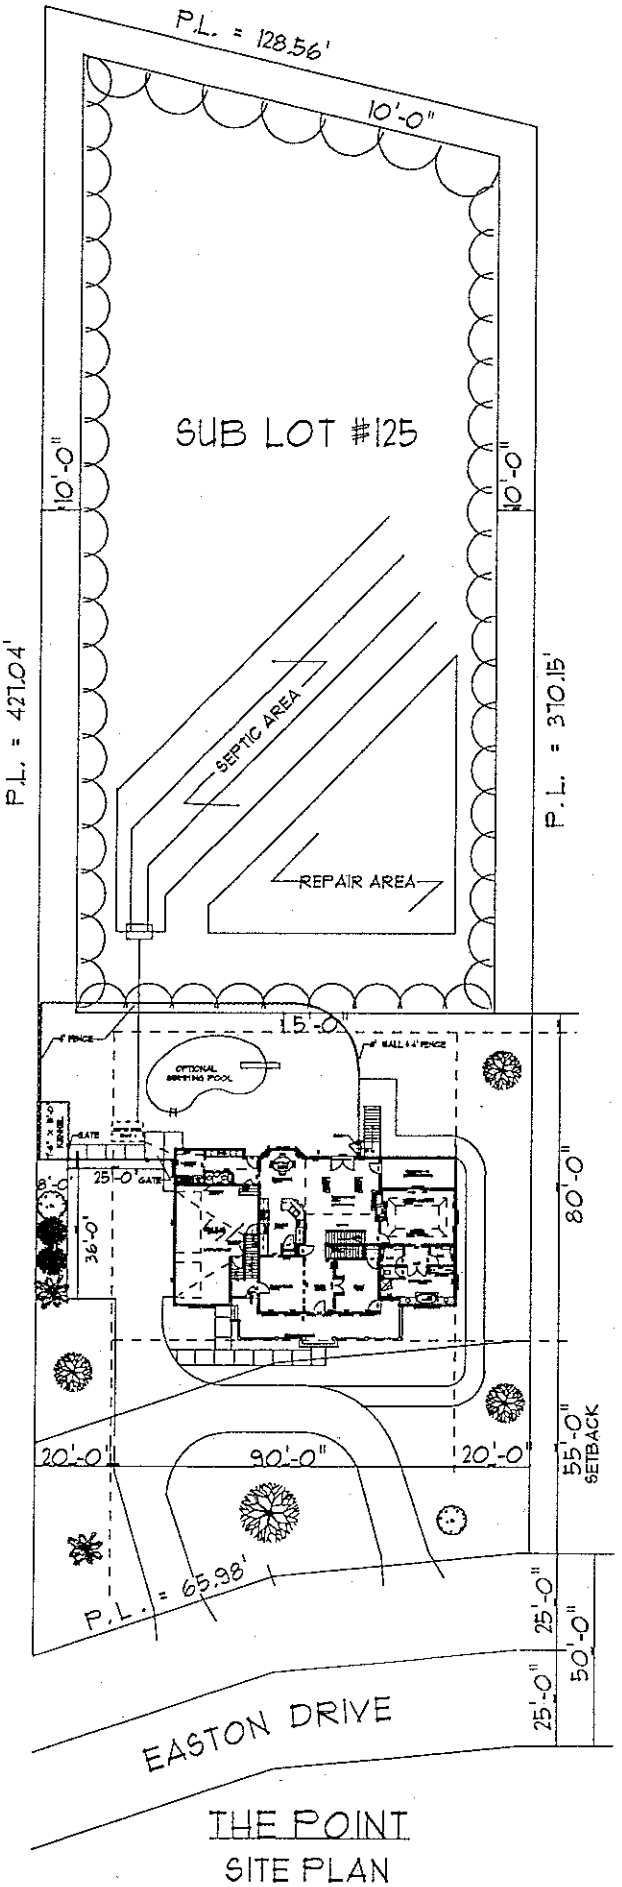


THE POINT

SITE PLAN

SCALE: 1" = 50'