
Acknowledgement of
Plans Submittal ONLY!

Date 7-21-15

Date 8/1/15

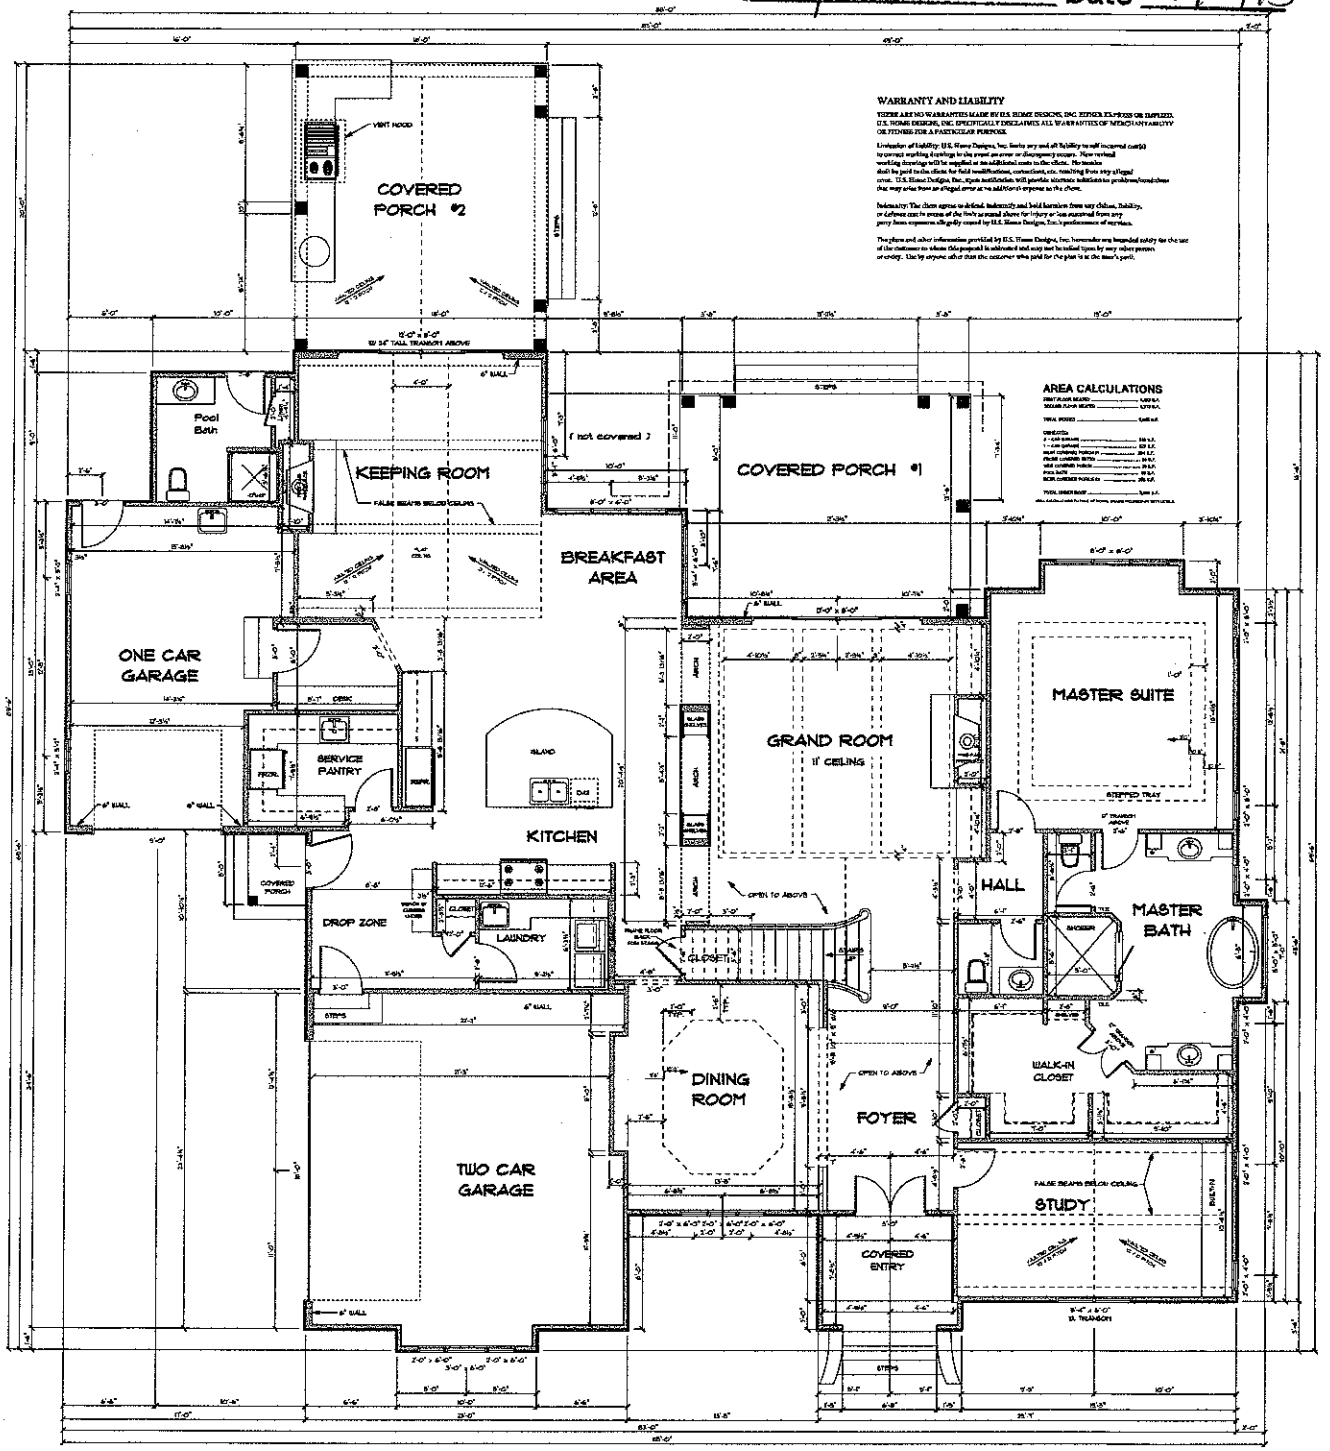

1 / A-1 MAIN FLOOR PLAN

SCALE: 1/4" = 1'-0" 10' 1 1/2" CEILING HEIGHT THIS LEVEL

7-13-15

SHEET No. A-1 OF 10

MAIN FLOOR PLAN

PLAN FOR Mr. & Mrs. Kochalka
The Point

Courtland Homebuilders, Inc.
P.O. Box 3190, Mooresville, NC 28117
704-365-1622
www.CourtlandHomeBuilders.com


Plans by U.S. HOME DESIGNS, INC.
P.O. Box 3933, Mooresville, NC 28117
Designer: Stephen W. Turley
704-305-0762 ustursigns@aol.com
www.ushomedesigns.com

©COPYRIGHT 2015 U.S. Home Designs, Inc. ALL RIGHTS RESERVED

Acknowledgement of Plans Submittal ONLY!

Date 7-21-15

Date 8/1/15

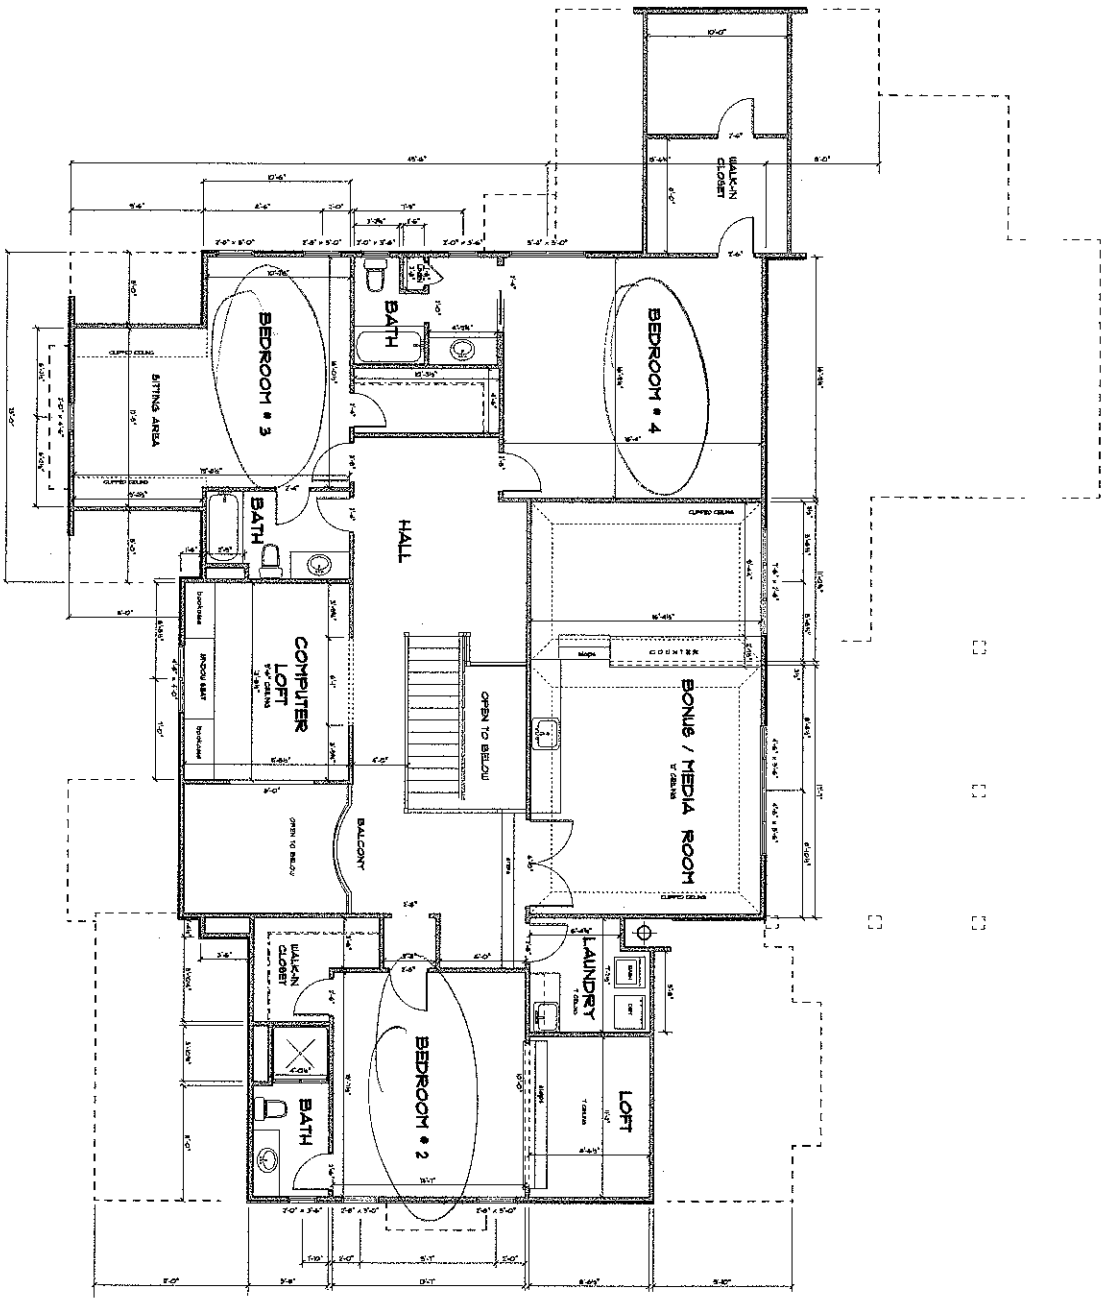

1 / A-2 UPPER FLOOR PLAN

SCALE: 1/4" = 1'-0" 8' 1 1/2" CEILING HEIGHT THIS LEVEL

©COPYRIGHT 2015 U.S. Home Designs, Inc. ALL RIGHTS RESERVED

SHEET No. A-2 OF 8

UPPER FLOOR PLAN

PLAN NO. Mr. & Mrs. Kochalka

The Point

Courtland Homebuilders, Inc.

P.O. Box 3190, Mooresville, NC 28117

704-363-1622

www. CourtlandHomeBuilders.com

Plans by U.S. HOME DESIGNS, INC.

P.O. Box 3833, Mooresville, NC 28117

Designer: Stephen W. Turley

704-309-0762 sturleyusa.com

www.ushomedesigns.com