
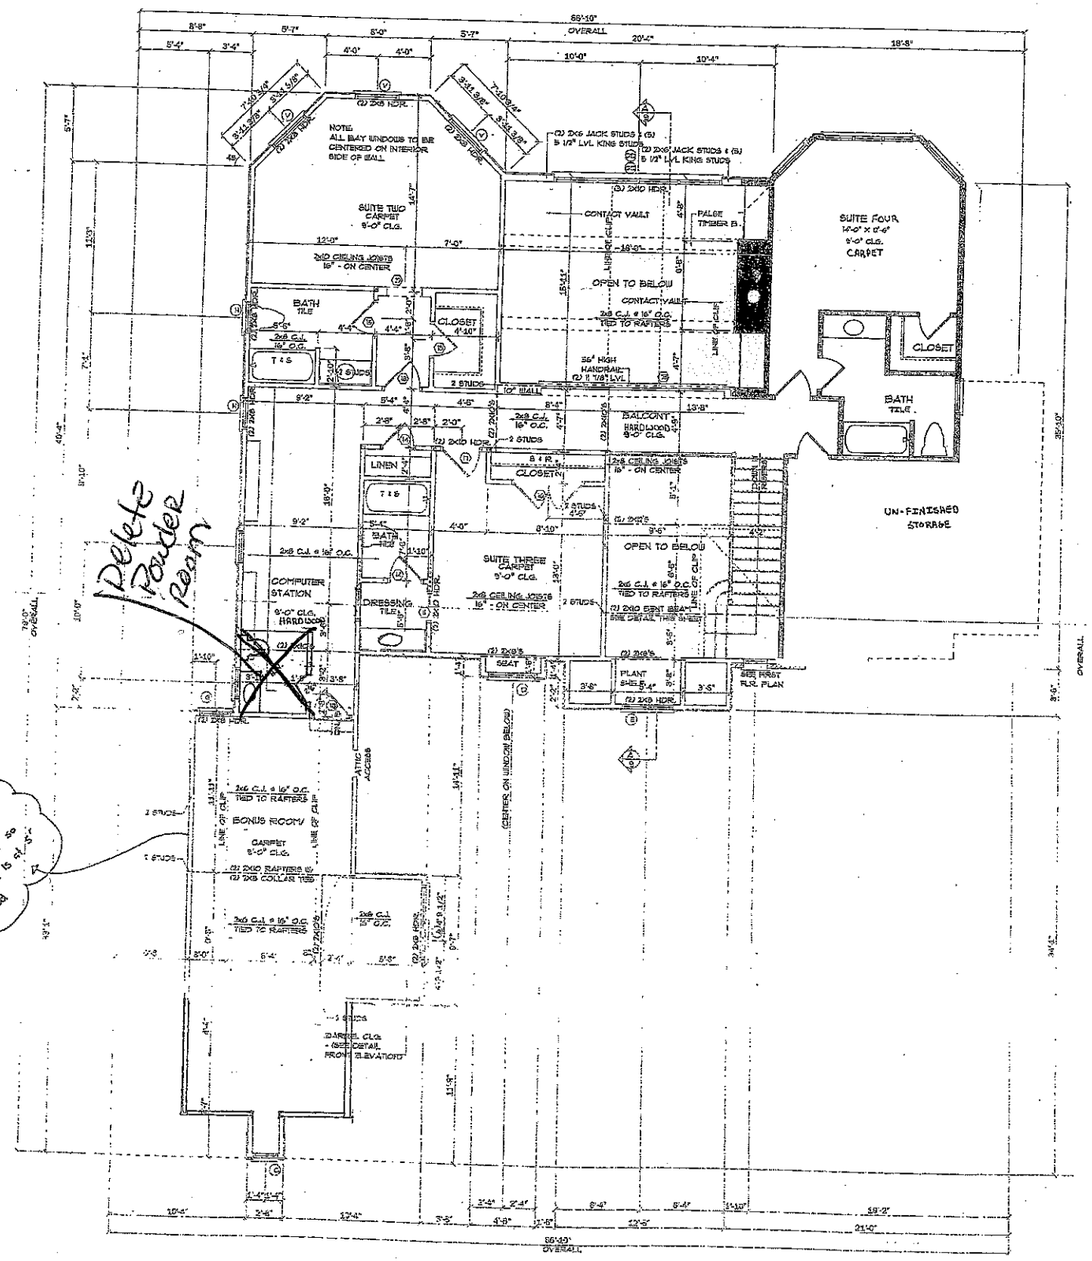


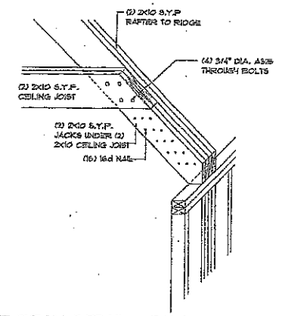

BENT BEAM DETAIL @ FOYER

NOT TO SCALE

Note: Plans ONLY!

Mary Melville 12-30-10

Date 12-30-10

NOTE:
ALL ANGLES ARE 45 OR 90 UNLESS NOTED OTHERWISE

SECOND FLOOR PLAN

SCALE: 1/4" = 1'-0"

SEAL 22223 — JAMISON T. ERWIN — ENGINEER — NORTH CAROLINA PROFESSIONAL

12/20/10

STRUCTURAL INTEGRITY ENGINEERING, P.A.
38 E. MAIN ST., SUITE A
PINEVILLE, NC 28134
SEAL SIGS STRUCTURAL ONLY

DATE: SEPTEMBER 10, 2002

DRAWN BY: RYAN SWANHART

APPROVED BY:

REVISIONS: JANUARY 7, 2003

JOB NUMBER: 3305-SOB

Stonebridge Luxury Homes

Custom Home For: T.C. & Chris Robillard
Lot #32 Quaker Road
The Point

PROJECT:

NOTE: GENERAL CONTRACTOR TO VERIFY ALL DIMENSIONS AND ANGLES IN FIELD.

Christopher Pleiss & Associates
a residential design firm

226 East Worthington Avenue
Suite 200
Charlotte, NC 28203
TEL: 704-377-8568
FAX: 704-377-8609

SHEET 6 of 19

CHRISTOPHER PLEISS & ASSOC., P.A. THESE PLANS ARE PROTECTED UNDER THE FEDERAL COPYRIGHT LAWS. ANY UNAUTHORIZED USE OF THE PLANS INCLUDING REPRODUCTION OF ANY PART OF THIS PLAN, TRANSMISSION OR STORING OF THIS PLAN IS PROHIBITED.