

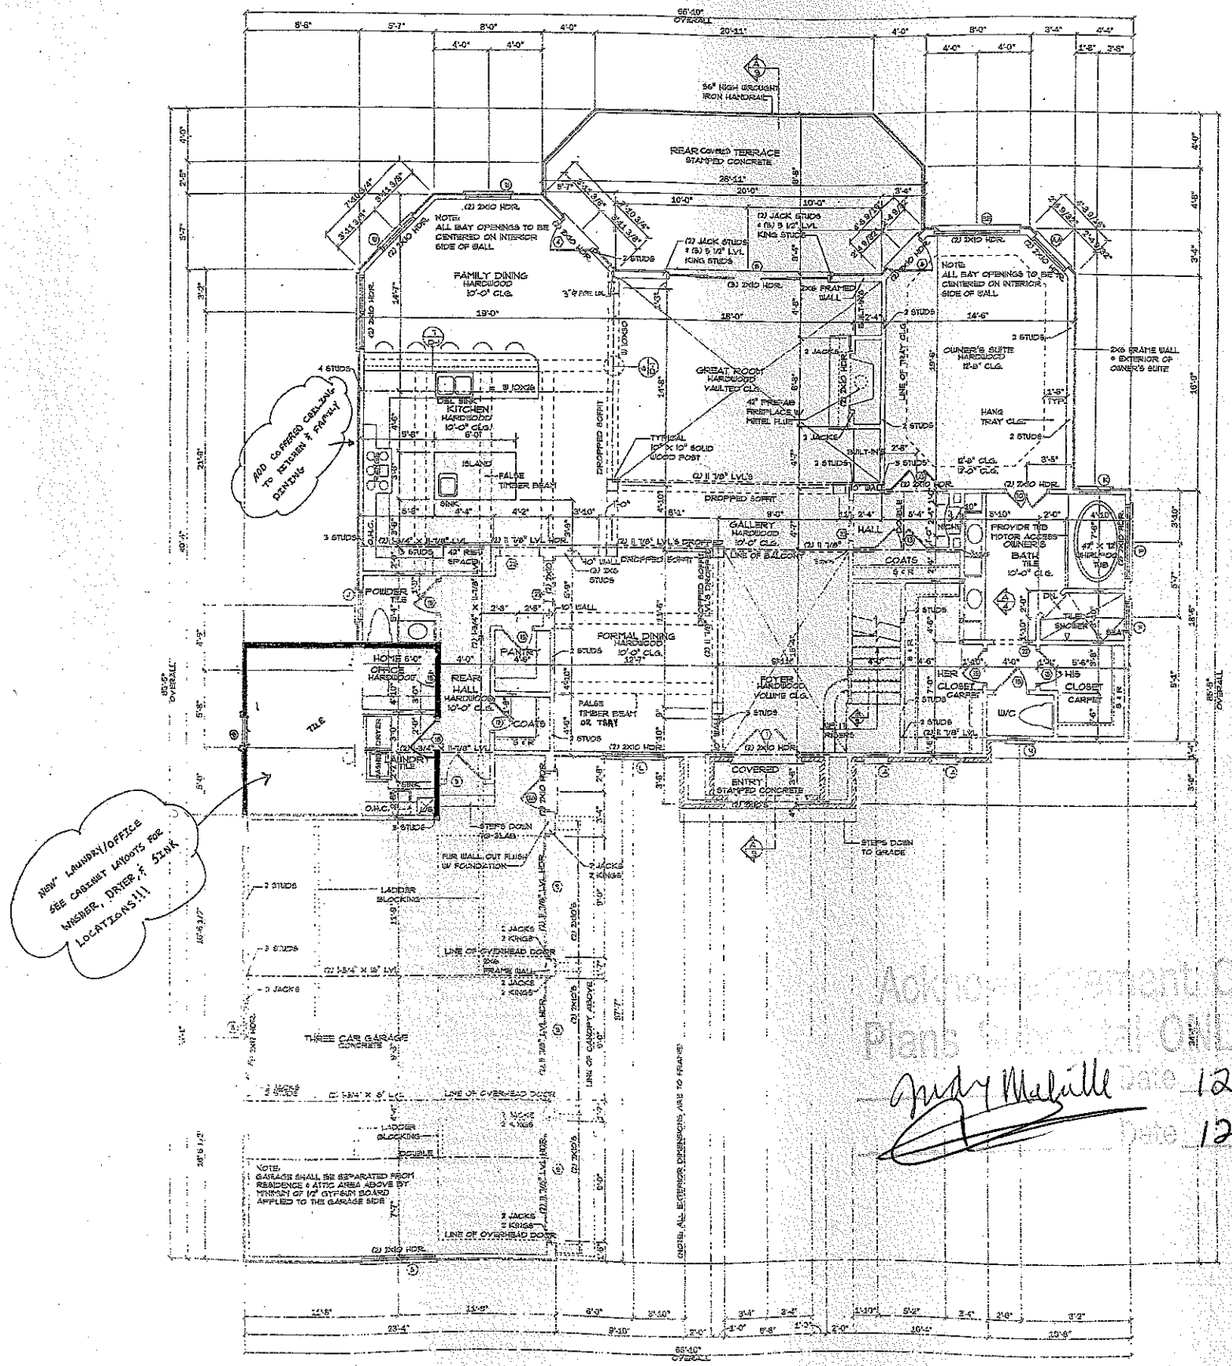


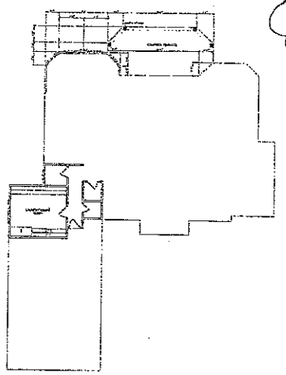

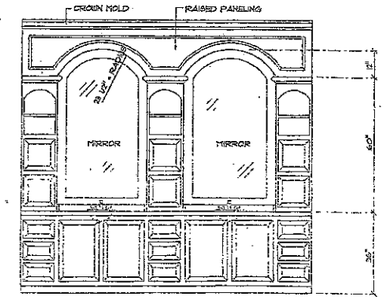

A/4 OWNER'S BATH ELEVATION

SCALE 1/2" = 1'-0"

SQUARE FOOTAGE	
FIRST FLOOR HEATED	2358
SECOND FLOOR HEATED	1794
TOTAL HEATED	4152
THREE CAR GARAGE	864
COVERED ENTRY	40
COVERED PORCH	235
TOTAL UNDER ROOF	5191

NOTE:
ALL ANGLES ARE 45 OR 90 UNLESS NOTED OTHERWISE

FIRST FLOOR PLAN

SCALE: 1/4" = 1'-0"

Acknowledgment of Plans Approval ONLY!
Date 12-30-10
Date 12-30-10

NORTH CAROLINA PROFESSIONAL ENGINEER SEAL 32263 LANDON T. SPROUSE
STRUCTURAL INTEGRITY ENGINEERING, P.A.
515 S. MAIN ST., SUITE A
FORNEVILLE, NC 28114
SEAL FOR STRUCTURAL ONLY

DATE: SEPTEMBER 10, 2002
DRAWN BY: RYAN BRANHART
APPROVED BY:
REVISIONS: JANUARY 7, 2003
JOB NUMBER: 2005-603

Stonebridge Luxury Homes

Custom Home For: T.C. & Chris Robillard
Lot #32 Quaker Road
The Point

PROJECT

NOTE: GENERAL CONTRACTOR TO VERIFY ALL DIMENSIONS AND ANGLES IN FIELD.

Christopher Phelps & Associates
a residential design firm
225 East Worthington Avenue
Suite 200
Charlotte, NC 28203
TEL: 704-377-5669
FAX: 704-377-9909

SHEET 4 / 19

© CHRISTOPHER PHELPS & ASSOCIATES, LLC
THESE PLANS ARE PROTECTED UNDER THE FEDERAL COPYRIGHT LAWS. ITS EXCLUSIVE PROVISIONS OF THE PLAN IS RESTRICTED TO CONSTRUCT AND NOT ANY OTHER PURPOSE OR BY THIS PLAN. REPRODUCTION, ITS USE OR SALE OF THIS PLAN IS PROHIBITED.