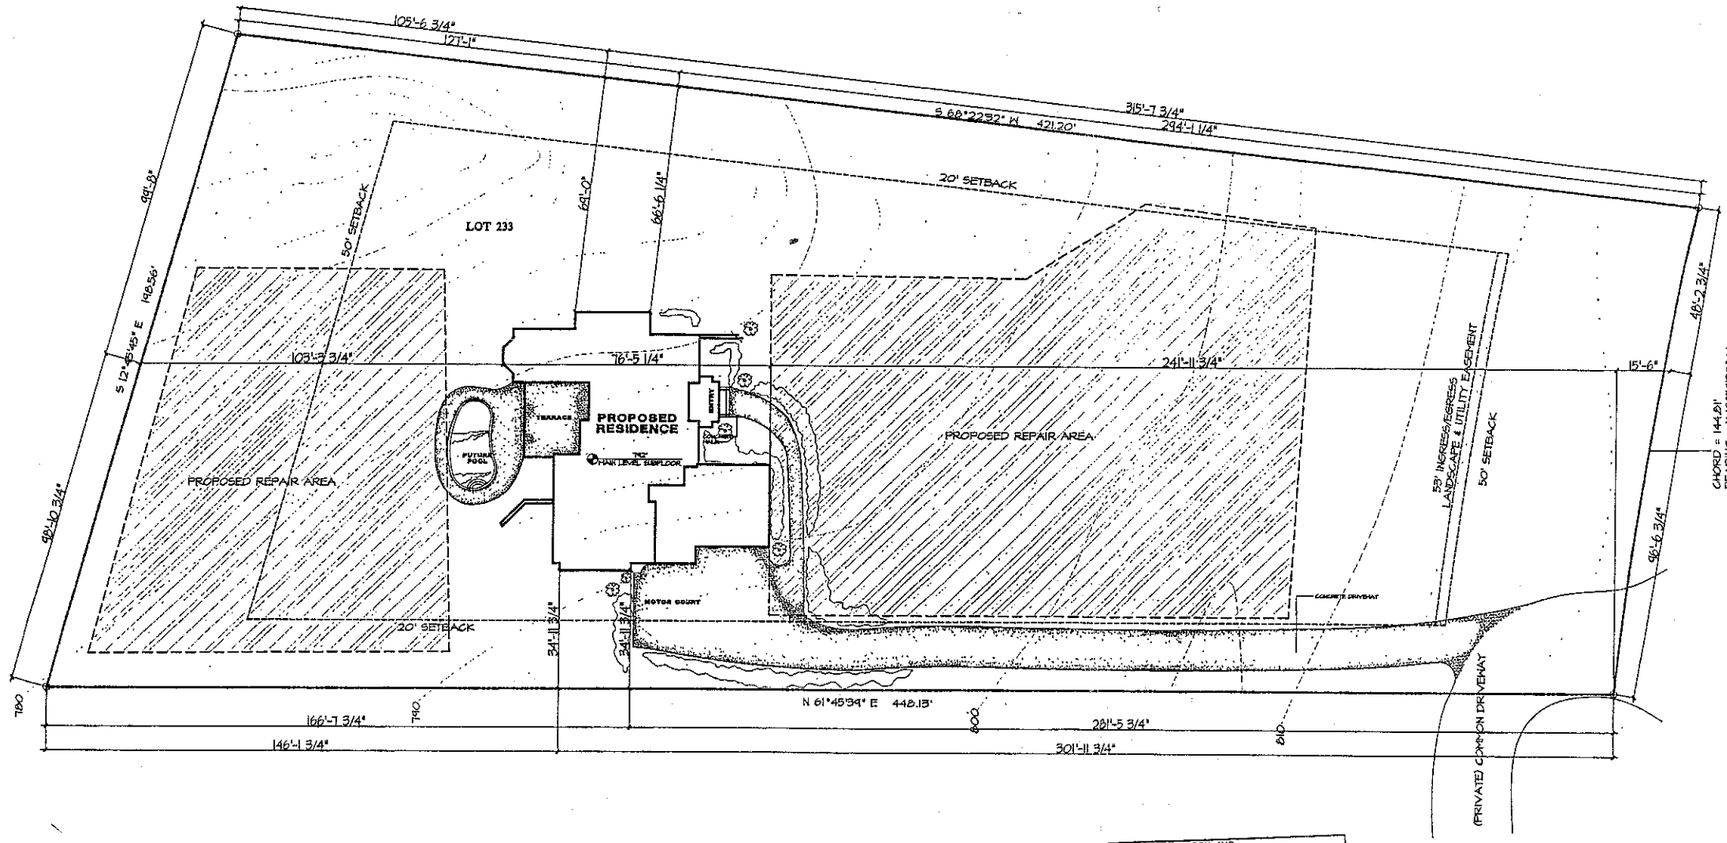


DCH, INC
CONSTRUCTION DOCUMENTS

WE HAVE EXAMINED THESE DRAWINGS AND ACCEPT THEM AS THE CONSTRUCTION DOCUMENTS.

PURCHASER
10-21-02
DATE

PURCHASER
DCH, INC.

NOTE: THE DETAILED CONSTRUCTION SPECIFICATIONS SUPERSEDE THE PLAN AS THE OFFICIAL SPECIFICATIONS ACCORDING TO WHICH THE HOME IS TO BE BUILT

NOTE:
RECORDED RESTRICTIVE COVENANTS, IF ANY MAY HAVE DIFFERENT SETBACK REQUIREMENTS. R.S. MANN AND ASSOCIATES HAVE NOT MADE A SEARCH FOR RESTRICTIVE COVENANTS FOR THIS PLAT.

TOPOGRAPHIC FEATURES BY OTHERS

CarolinaDesignGroup
a residential design firm
10802 Bailey Road
Suite A
Cornelius, NC 28031
voice: 704-895-7805
fax: 704-895-0599
Committed to Design Excellence

The Point
Lot 233

A New Residence By
DIENST
Custom Homes

SEAL

DRAWN BY	DATE
Cameron Taylor	October4, 2002

DRAWING TITLE:
SITE PLAN

SCALE: 1" = 20'-0"

SHEET NO:
2
OF 18 SHEETS

© Copyright, Carolina Design Group, Inc. - 2002