IREDELL COUNTY HEALTH DEPARTMENT

Application For Improvement Permit and/or Authorization To Construct, Existing System Inspection

(THE ABOVE PERMIT DOCUMENTS WILL BECOME INVALID IF INFORMATION PROVIDED ON THIS APPLICATION IS FALSIFIED OR CHANGED, OR IF THE SITE IS ALTERED. THE IMPROVEMENT PERMIT IS VALID FOR EITHER 60 MONTHS OR WITHOUT EXPIRATION DEPENDING UPON DOCUMENTATION SUBMITTED - APPLICATION WITH SITE PLAN 60 MONTHS, APPLICATION WITH COMPLETE, SCALED PLAT WITHOUT EXPIRATION. SEE 15A NCAC 18A .1937(f) FOR DETAILS)

1. APPLICATION FOR: ___ Improvement Permit (✓) Authorization To Construct ___BOTH ___Existing System Inspection

2. Page 2: *Site Plan Worksheet* Form MUST Accompany This Application
   The following optional attachments may also be submitted: ___ Survey Plat, Scaled no more than 1 Inch = 60 Feet
   Place check ( ) beside whichever is submitted if applicable ___ Custom Site Plan, Scaled no more than 1 Inch = 60 Feet

3. **Applicant Information:**

Applicant Name	Mailing Address	Home Phone	Work Phone
Zande Homes	909 East Blvd. Charlotte, NC 28210	704-375-5999	
Owner Name	**Mailing Address**	**Home Phone**	**Work Phone**
Same	Same	Same	

4. **Property Information:**

Brawley Harbor — Street Address
The Point — Subdivision Name
267 — Section/Phase and Lot Number

Driving Directions: Brawley School Rd.
Left on Brawley Harbor
1st lot on left

****

5. **RESIDENTIAL Site Development Information:** *(Check or Complete ALL that apply)*

(✓) New, Single Family Residence
( ) New, Multi-Family Residence
( ) Expansion of Existing Septic System
( ) Repair To Failing Septic System

Maximum Number of Bedrooms 4
Maximum Number of Occupants ___
If Expansion, Current Number of Bedrooms ___

(✓) Crawl Space Foundation?
( ) Concrete Slab Foundation?
( ) Basement w/Plumbing?
( ) Basement w/out Plumbing?

IF Non- Residential Site Development:
Type of Business ___
Square Footage of Building ___
Maximum Number of Employees ___
Maximum Number of Seats ___

****

6. **Proposed Water Supply:**

( ) New Well ( ) Existing Well (✓) Community Well ( ) City Water ( ) Other Public Water

****

7. **Desired Septic System Type:** *(You may rank in order of preference, if any)*

( ) Alternative ( ) Conventional ( ) Innovative ( ) Modified Conventional (✓) Other___ ( ) No Preference

****

8. **Please Answer The Following To The Best of Your Ability:**


( ) Yes (✓) No Does the site contain any jurisdictional wetlands?
( ) Yes (✓) No Is any non-domestic sewage (i.e. industry) to be generated?
( ) Yes (✓) No Is the site subject to approval by any other public agency?

****

I have read this application and certify that the information provided herein is true, complete, and correct. Authorized county and state officials are granted right of entry to conduct necessary inspections to determine compliance with applicable laws and rules. I understand that I am solely responsible for the proper identification and labeling of all property lines and corners and making the site accessible so that a complete site evaluation can be performed.

9. Signature: Sheeley Stace
Property owner or owner's legal representative signature (SIGNATURE REQUIRED)

2/16/06
DATE

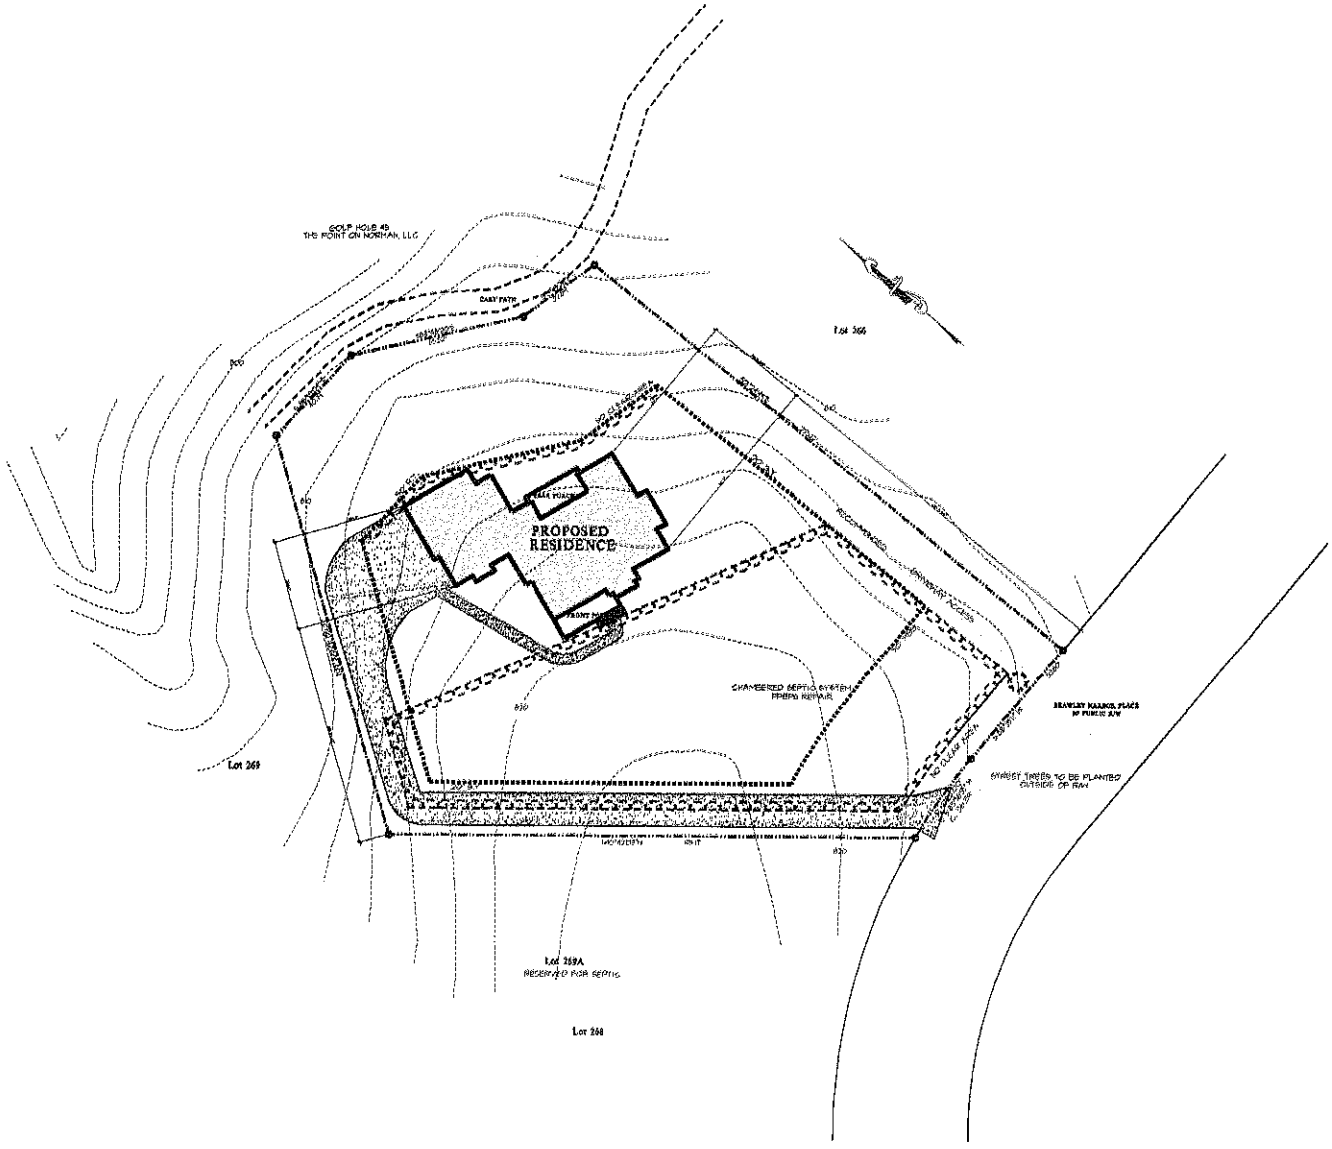

© Copyright, Carolina Design Group, Inc. - 2006

CAROLINA DESIGN GROUP
a residential design firm
10600 Bailey Road Suite 1, Cornelius NC 28031
voice: 704.895.7505 fax: 704.895.0599
www.carolinadesigngroup.com

SAWYER BANNER

A New Residence For
Zande Homes
Lot 267 The Point

SEAL

DRAWN BY: JEFF PHELPS
DATE: JAN. 31, 2006
CHECKED BY: *****
JOB NUMBER: ZAND-01-06

DRAWING TITLE:
SITE PLAN

SCALE: 1" = 20'

SHEET NO.
3
OF 15 SHEETS