IREDELL COUNTY HEALTH DEPARTMENT
ENVIRONMENTAL HEALTH DIVISION
Application For Improvement Permit
Site Plan Form

INSTRUCTIONS TO APPLICANT: (Items in Parentheses are to be performed by DEVELOPERS ONLY)

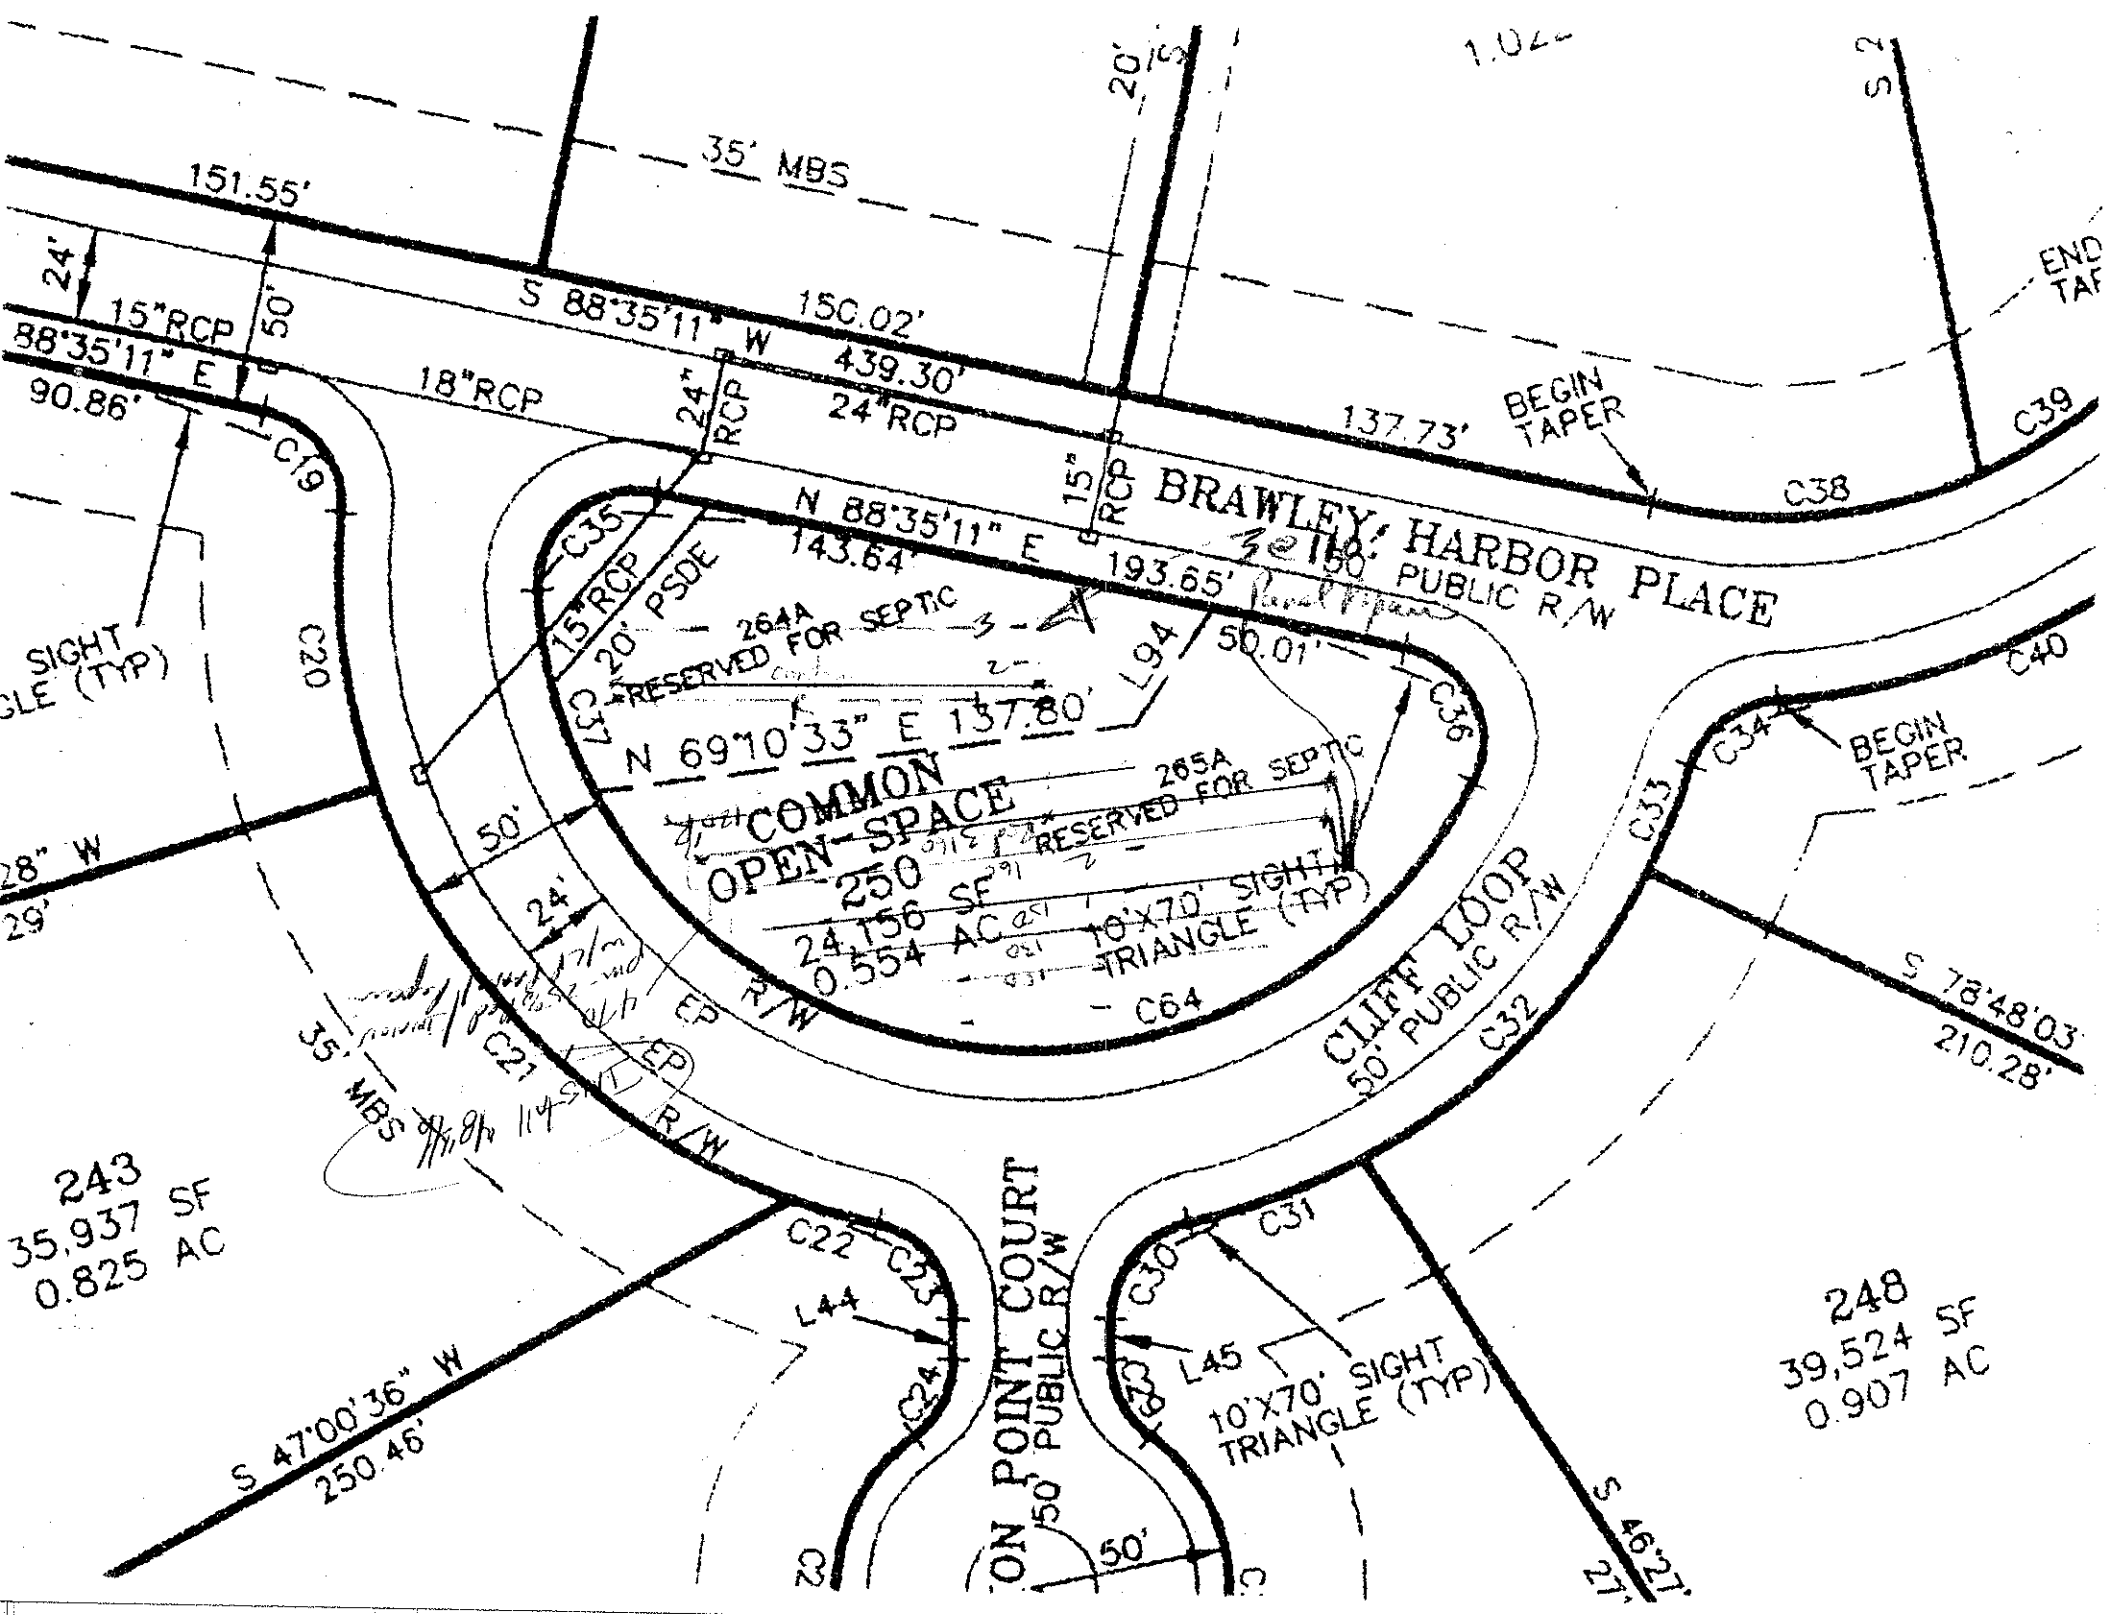
All property corners must be staked and flagged with dimensions matching those shown on an approved final (preliminary) plat (**and** proposed house dimensions must be staked and flagged) before the Iredell County Health Department can begin review work on this proposed site. An application for an Improvement Permit is considered complete **only** when this site plan form is completed, signed, and attached to the application form.

As Close To Scale As Is Possible: 1. Draw in the proposed lot showing **all** proposed lot dimensions and orientation to proposed streets or roads. 2. Draw in the proposed structure showing dimensions and distances to property lines (include decks, walkways, etc.). E. Draw in the proposed driveway location. 4. Draw in all wells, both existing and proposed, including those on adjacent property (if known). 5. Draw in any other structure ie. sheds, outbuildings, pools, etc. which will occupy space on the proposed lot.

See 1"=50' Attached Site Plan

I hereby convenant that the above representation is correct to the best of my knowledge and ability.

11-30-98 Date Paul G. Page SIGNATURE OF OWNER/AUTHORIZED AGENT


35' MBS
151.55'
24'
50'
15"RCP
88°35'11" E
90.86'
S 88°35'11" W 150.02'
439.30'
18"RCP
24"RCP
24" RCP
15" RCP
137.73'
BEGIN TAPER
C39
C38
C19
C20
C35
15"RCP
20' PSDE
264A
RESERVED FOR SEPTIC
N 88°35'11" E 143.64'
193.65'
BRAWLEY HARBOR PLACE
50' PUBLIC R/W
L94
50.01'
C36
C37
N 69°10'33" E 137.80'
COMMON OPEN-SPACE
250
24,156 SF
0.554 AC
265A
RESERVED FOR SEPTIC
10'X70' SIGHT TRIANGLE (TYP)
C64
C40
C34
BEGIN TAPER
C33
CLIFF LOOP
50' PUBLIC R/W
C32
S 78°48'03"
210.28'
50'
24'
EP
R/W
35' MBS
C21
243
35,937 SF
0.825 AC
C22
C23
L44
C24
S 47°00'36" W
250.46'
ON POINT COURT
50' PUBLIC R/W
C30
C31
L45
10'X70' SIGHT TRIANGLE (TYP)
248
39,524 SF
0.907 AC
S 46°27'
50'