
Acknowledgement of
Plans Submittal ONLY!

Date 5-12-15

APPROVED MAY 15 2015
Date

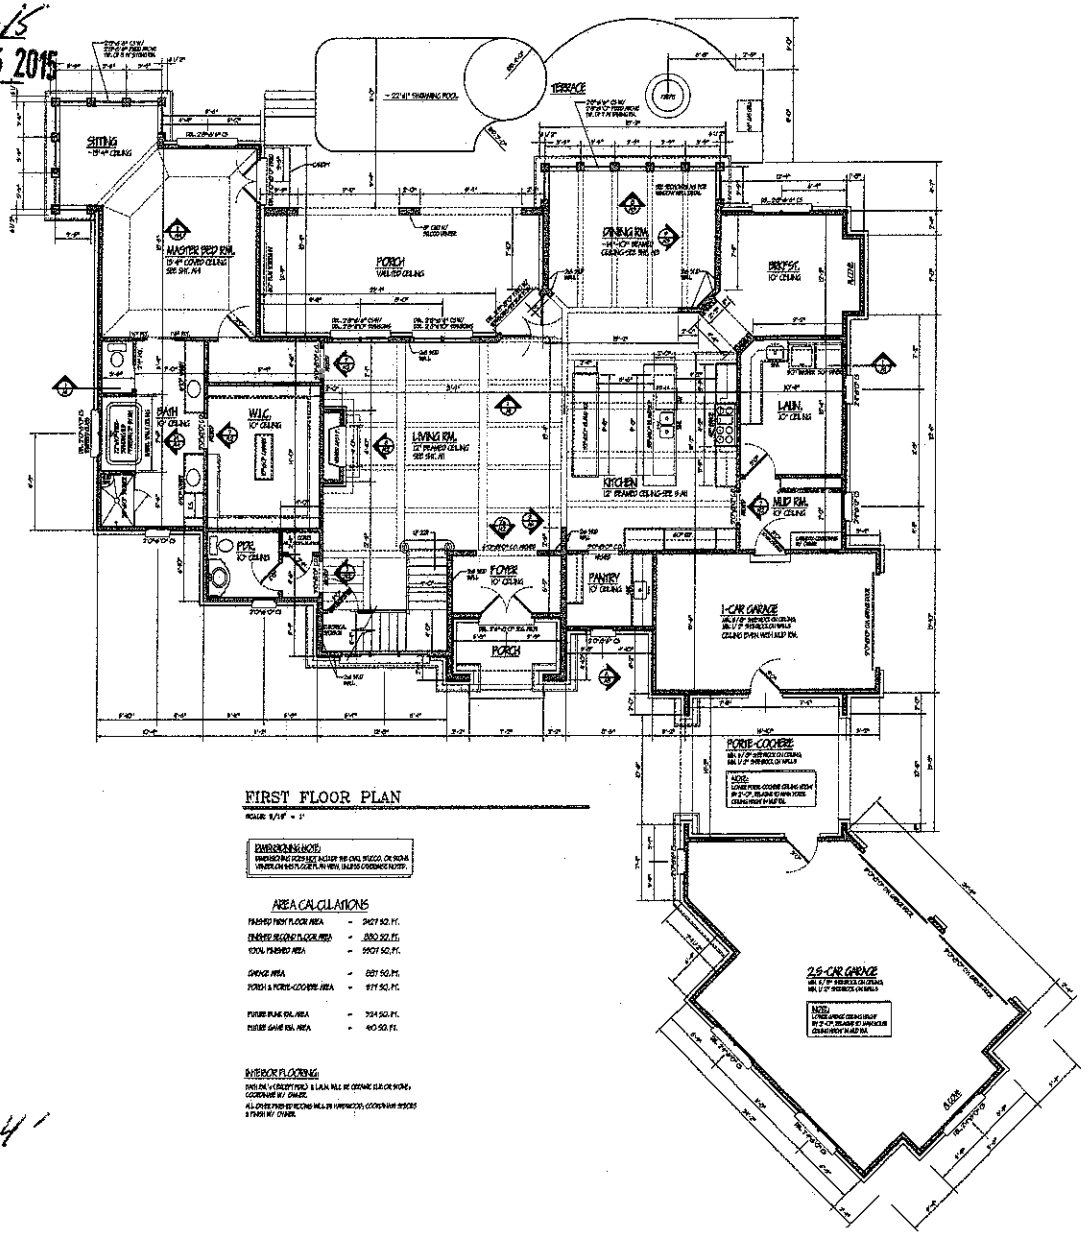

FIRST FLOOR PLAN

AREA CALCULATIONS

FINISHED FIRST FLOOR AREA	=	3407 SQ. FT.
FINISHED SECOND FLOOR AREA	=	880 SQ. FT.
TOTAL FINISHED AREA	=	4287 SQ. FT.
GARAGE AREA	=	821 SQ. FT.
PORCH & PORTE-COCHERE AREA	=	977 SQ. FT.
FUTURE BONUS RM. AREA	=	324 SQ. FT.
FUTURE GAME RM. AREA	=	410 SQ. FT.

95'7"

104'

© COPYRIGHT 2014 CARPENTER DESIGN
ALL RIGHTS RESERVED. THESE PLANS MAY NOT BE REPRODUCED, ALTERED, ACCESSED, SOLD, OR RE-USED BY ANY OTHER ENTITY THAN CARPENTER DESIGN, WITHOUT PRIOR WRITTEN PERMISSION. DERIVATIVE DESIGNS BASED ON THESE PLANS ARE PROHIBITED.

DATE: 10-14-14
DRAWN BY: C.D.C.

CARPENTER DESIGN
A RESIDENTIAL DESIGN FIRM
3809 EAST BLVD. SUITE 204 CHARLOTTE NC 28209
WWW.CARPENTERHOUSEPLANS.COM
704-277-7417

A RESIDENCE FOR
RANDALL & SHERRY STUTTS
LOT 245, 150 BRAMLEY HARBOR PL.
THE POINTE SUB. DIV., MOORESVILLE, NC

FIRST FLOOR PLAN


JOB NO.

SHEET NO. A2

Acknowledgement of
Plans Submittal ONLY!

Date 5/12/15

APPROVED MAY 15 2015

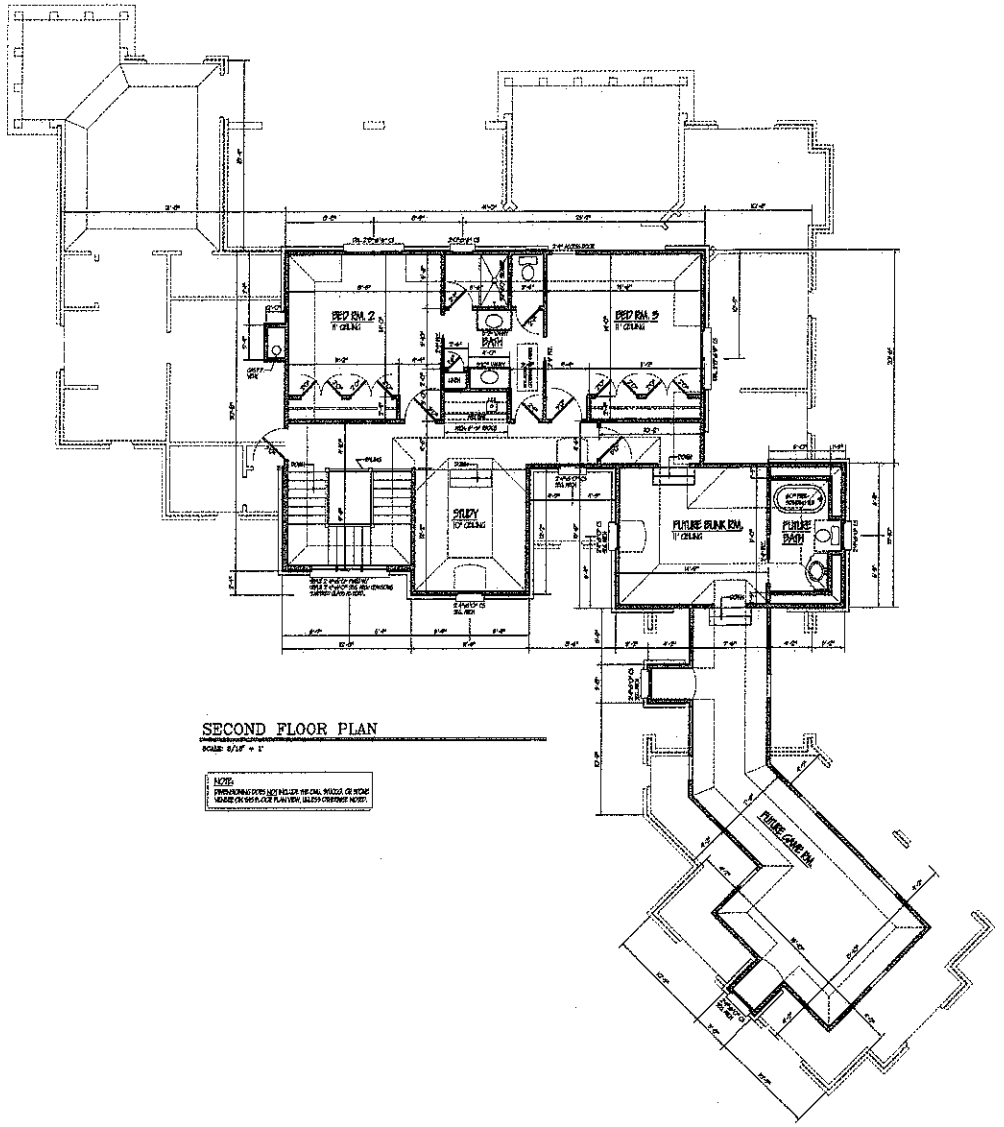

SECOND FLOOR PLAN

SCALE: 1/4" = 1'

NOTE:
DIMENSIONING DOES NOT INCLUDE SIDING, SHEETROCK, OR BRICK VENEER ON THIS FLOOR PLAN VIEW, UNLESS OTHERWISE NOTED.

© COPYRIGHT 2014 CARPENTER DESIGN
ALL RIGHTS RESERVED. THESE PLANS MAY NOT BE REPRODUCED, REDRAWN, RESOLD, SOLD, OR RE-SOLD BY ANY OTHER ENTITY WITHOUT CARPENTER DESIGN'S WRITTEN PERMISSION. DERIVATIVE DESIGNS BASED ON THESE PLANS ARE PROHIBITED.

DATE: 10-14-14
DRAWN BY: C.D.C.

CARPENTER DESIGN
A RESIDENTIAL DESIGN FIRM
1809 EAST BLVD, SUITE 204 CHARLOTTE NC 28203
WWW.CARPENTERHOUSEPLANS.COM
704-277-7417

A RESIDENCE FOR:
RANDALL & SHERRY STUTTS
LOT 248; 150 BRAMLEY HARBOR PL.
THE POINTE SUB. DIV., MOORESVILLE, NC

SECOND FLOOR PLAN

JOB NO.

SHEET NO.
A3