IREDELL COUNTY HEATLH DEPARTMENT

PAGE 2: *SITE PLAN WORKSHEET*

SEE THE SAMPLE SITE PLAN BELOW. INCOMPLETE SITE PLANS WILL BE RETURNED TO YOU FOR COMPLETION AND MAY RESULT IN A DELAY IN THE ISSUANCE OF YOUR SEPTIC SYSTEM PERMIT!!!

Place an (X) beside each item as you complete the site plan:

- ✓ Property Line measurements are clearly identified...
- ✓ All proposed structures are indicated...
  SHOW: proposed house or business footprint, wells, water lines, patios, pools and decks, and any other item that will occupy space on the site
- ✓ Front and side setbacks from property line...
- ✓ Preferred driveway location and configuration, preferred well location...
- ✓ Area you prefer your septic system to be placed...
- ✓ North arrow, or other sufficient indicator of direction...

Circle N/A on the following if appropriate:


- ✓ Location of septic systems and wells within 100' of your property... N/A
- ✓ Location of easements and rights of ways on your property... N/A
- ✓ Location of any designated wetlands on the property... N/A

Signature: [signature] 7/9/2010

Property owner or owner's legal representative signature (SIGNATURE REQUIRED) DATE

USE THIS SPACE TO DRAW YOUR SITE PLAN

See Attached

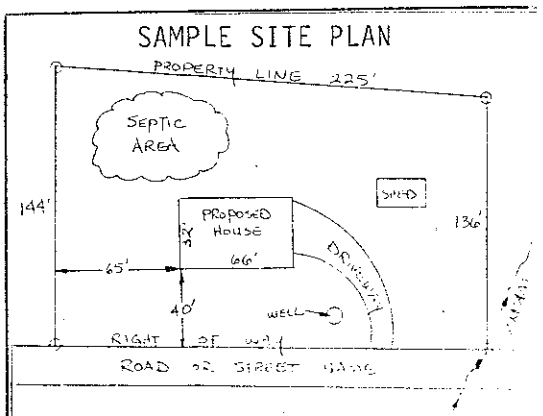


MICHAEL ATHANAS & ASSOCIATES
1999 CANDLEWICK DRIVE
FORT MILL, SC 29715
FAX: 803-802-4402

MAP TITLE: SITE PLAN & DRAINFIELD AREAS

PROJECT NAME: WATERTREE LOT 80

LOCATION/DATE: BARBER LOOP
IREDELL COUNTY, NORTH CAROLINA
JULY 2010

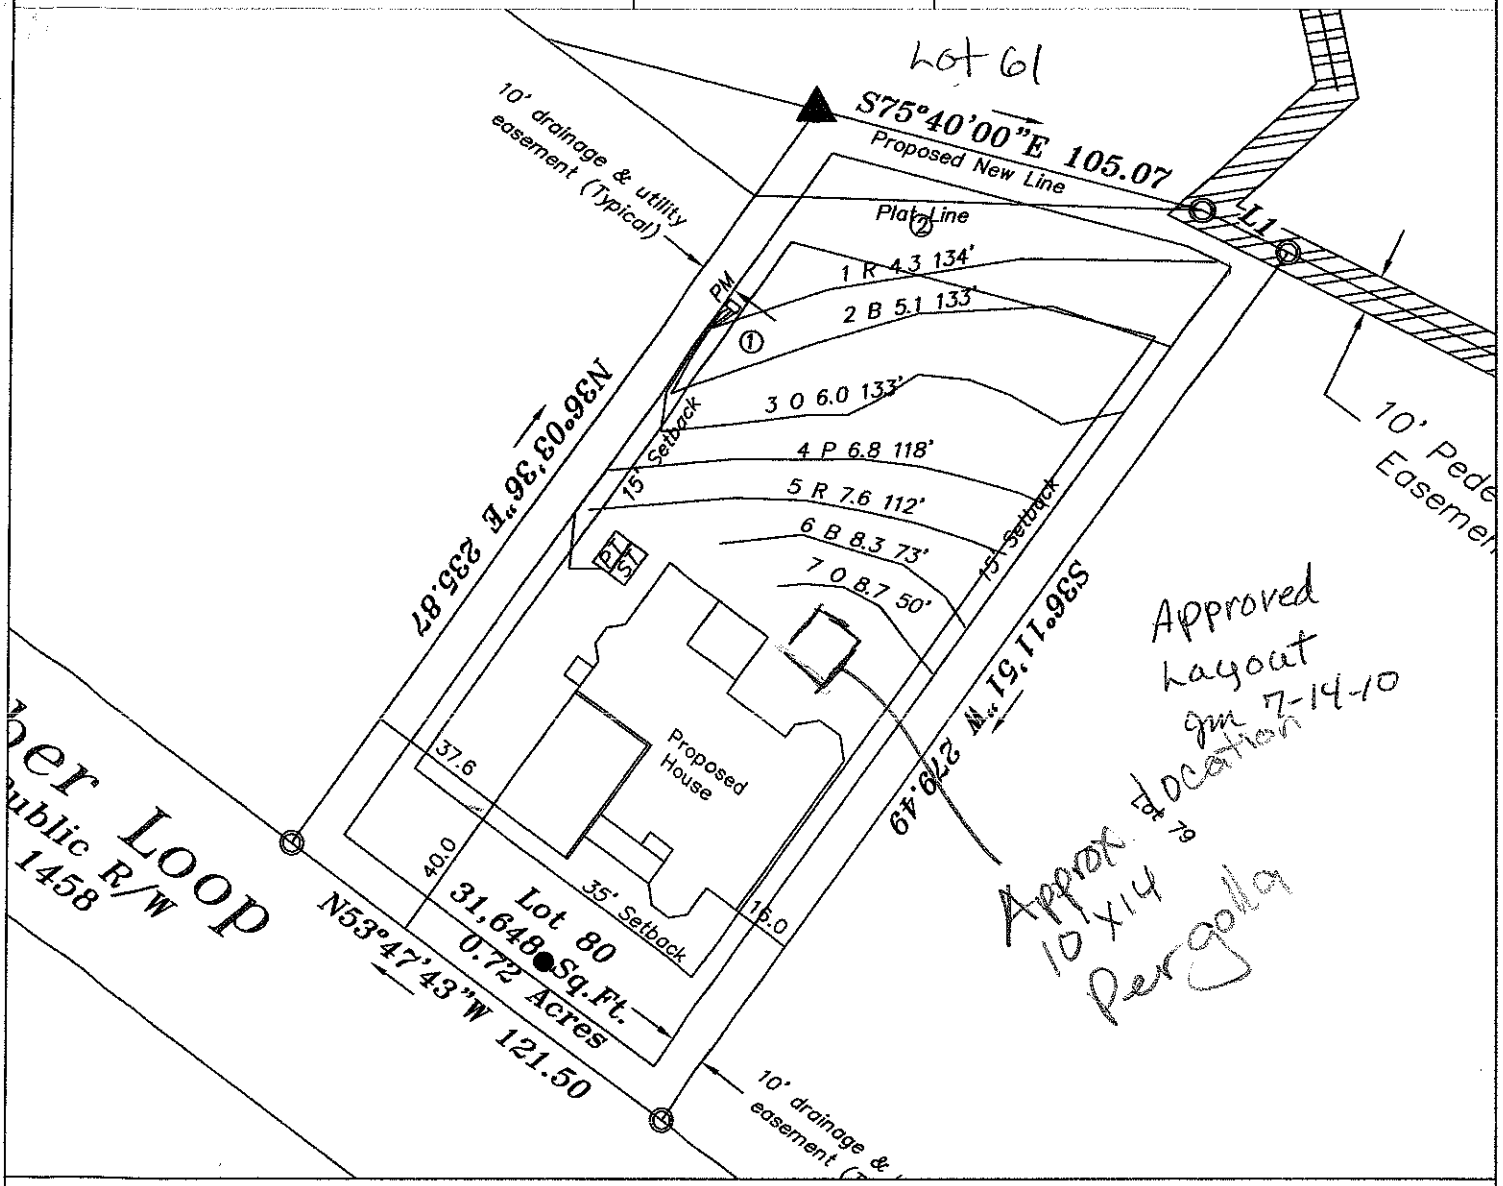

LEGEND

- Areas contain soils with 24 inches or more of useable material and have potential for conventional, modified conventional and low-pressure pipe (lpp) septic systems.
- House Footprint
- System lines.
- Repair lines.
- Temporary Bench Mark (TBM)
- Well Location. (25) Pit Location.

GRAPHIC SCALE
1" = 50'

50 0 50 100

FOR PRELIMINARY PLANNING PURPOSES ONLY. ALL LOTS WILL REQUIRE FINAL APPROVAL BY THE COUNTY HEALTH DEPARTMENT ON A LOT BY LOT BASIS. THIS MAP SHOULD BY USED AS A GENERAL GUIDE, SOME ADJUSTMENTS WILL BE NECESSARY IN THE FIELD DUE TO SOIL VARIABILITY AND COMPLEX TOPOGRAPHIC FEATURES. THIS MAP ONLY REFLECTS EXISTING SOIL SUITABILITY FOR ON-SITE SEPTIC TANK SYSTEMS.

PLEASE REFER TO ATTACHED SOIL REPORT FOR ADDITIONAL SITE SPECIFIC INFORMATION

MICHAEL ATHANAS, NC LICENSED SOIL SCIENTIST
MOBILE: (704) 576-3887
EMAIL: mathanas@comporium.net

BRADY FREEMAN, RS, CERTIFIED OPERATOR
MOBILE: (704) 746 - 6497
EMAIL: bfree209@yahoo.com

PROJECT MGR.:
BRADY FREEMAN