
BK 57 PG 141 4-1-10

MICHAEL ATHANAS & ASSOCIATES
1999 CANDLEWICK DRIVE
FORT MILL, SC 29715
FAX: 803-802-4402

MAP TITLE: SITE PLAN & DRAINFIELD AREAS

PROJECT NAME: WATERTREE LOT 61

LOCATION/DATE: BARBER LOOP
IREDELL COUNTY, NORTH CAROLINA
JULY 2010

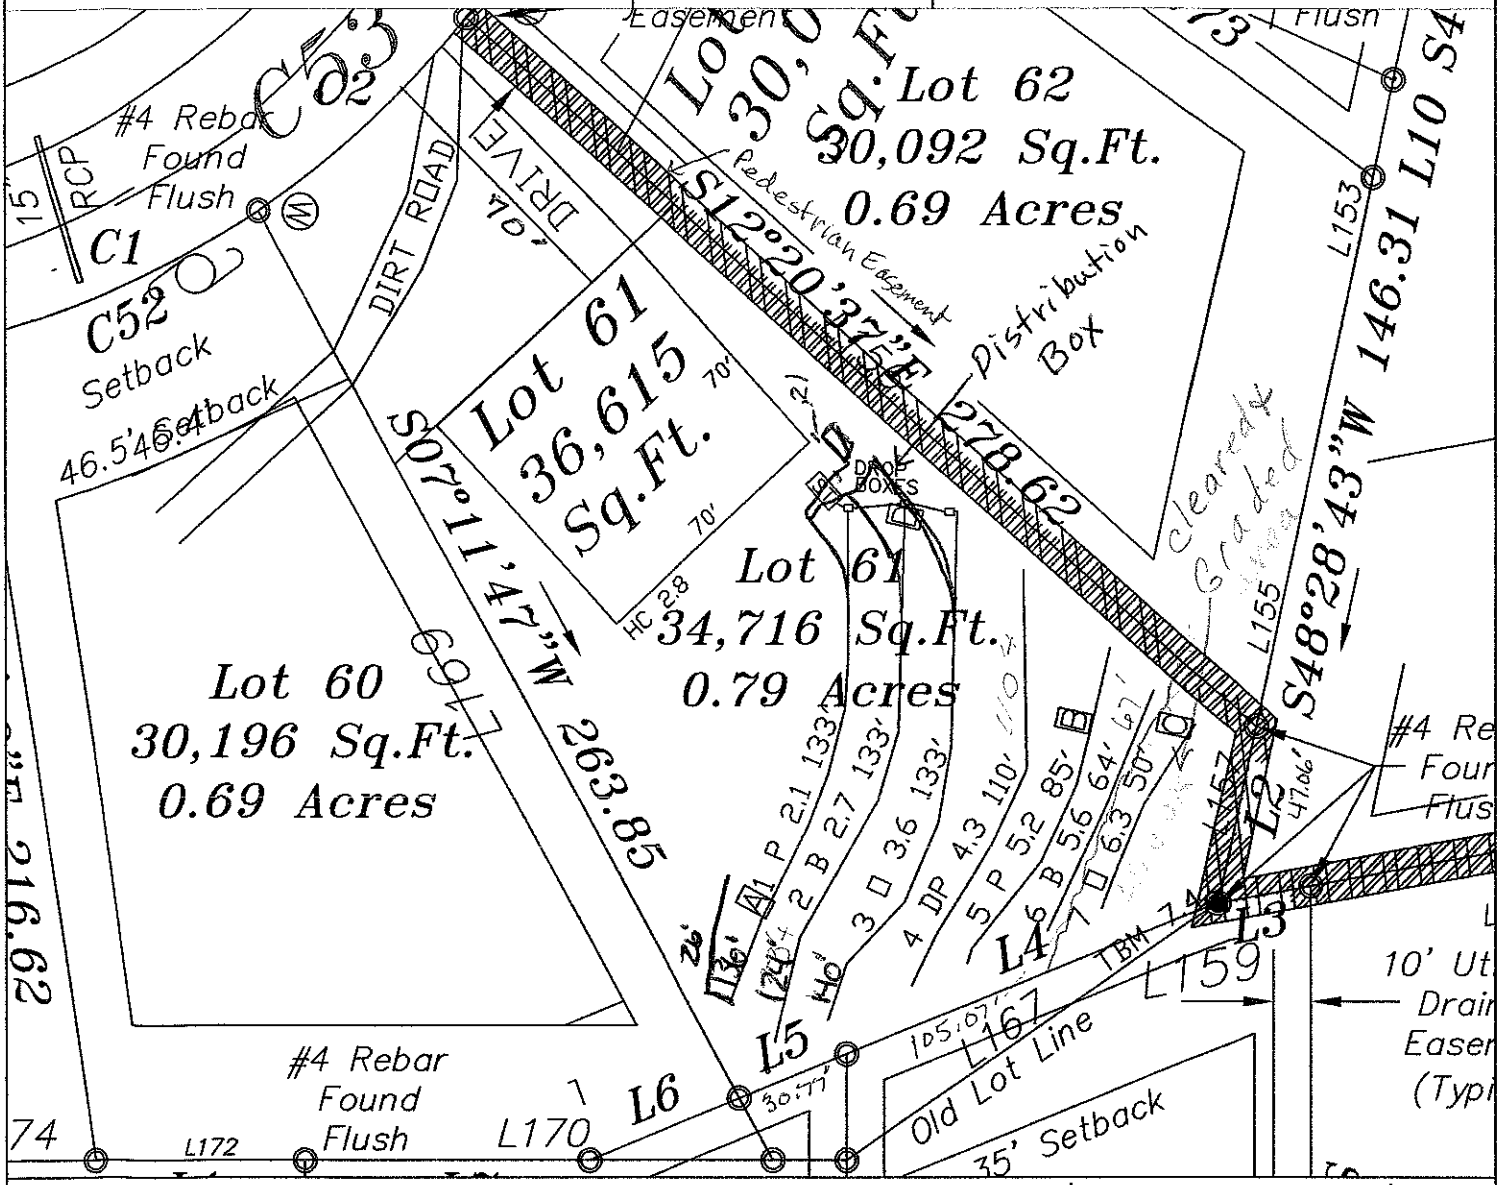

LEGEND

- Areas contain soils with 24 inches or more of useable material and have potential for conventional, modified conventional and low-pressure pipe (lpp) septic systems.
- House Footprint
- System lines.
- Repair lines.
- Temporary Bench Mark (TBM)
- Well Location. 25 Pit Location.

GRAPHIC SCALE
1" = 50'

50 0 50 100

FOR PRELIMINARY PLANNING PURPOSES ONLY. ALL LOTS WILL REQUIRE FINAL APPROVAL BY THE COUNTY HEALTH DEPARTMENT ON A LOT BY LOT BASIS. THIS MAP SHOULD BY USED AS A GENERAL GUIDE, SOME ADJUSTMENTS WILL BE NECESSARY IN THE FIELD DUE TO SOIL VARIABILITY AND COMPLEX TOPOGRAPHIC FEATURES. THIS MAP ONLY REFLECTS EXISTING SOIL SUITABILITY FOR ON-SITE SEPTIC TANK SYSTEMS.

PLEASE REFER TO ATTACHED SOIL REPORT FOR ADDITIONAL SITE SPECIFIC INFORMATION

MICHAEL ATHANAS, NC LICENSED SOIL SCIENTIST
MOBILE: (704) 576-3887
EMAIL: mathanas@comporium.net

BRADY FREEMAN, RS, CERTIFIED OPERATOR
MOBILE: (704) 746 - 6497
EMAIL: bfree209@yahoo.com

PROJECT MGR.: BRADY FREEMAN