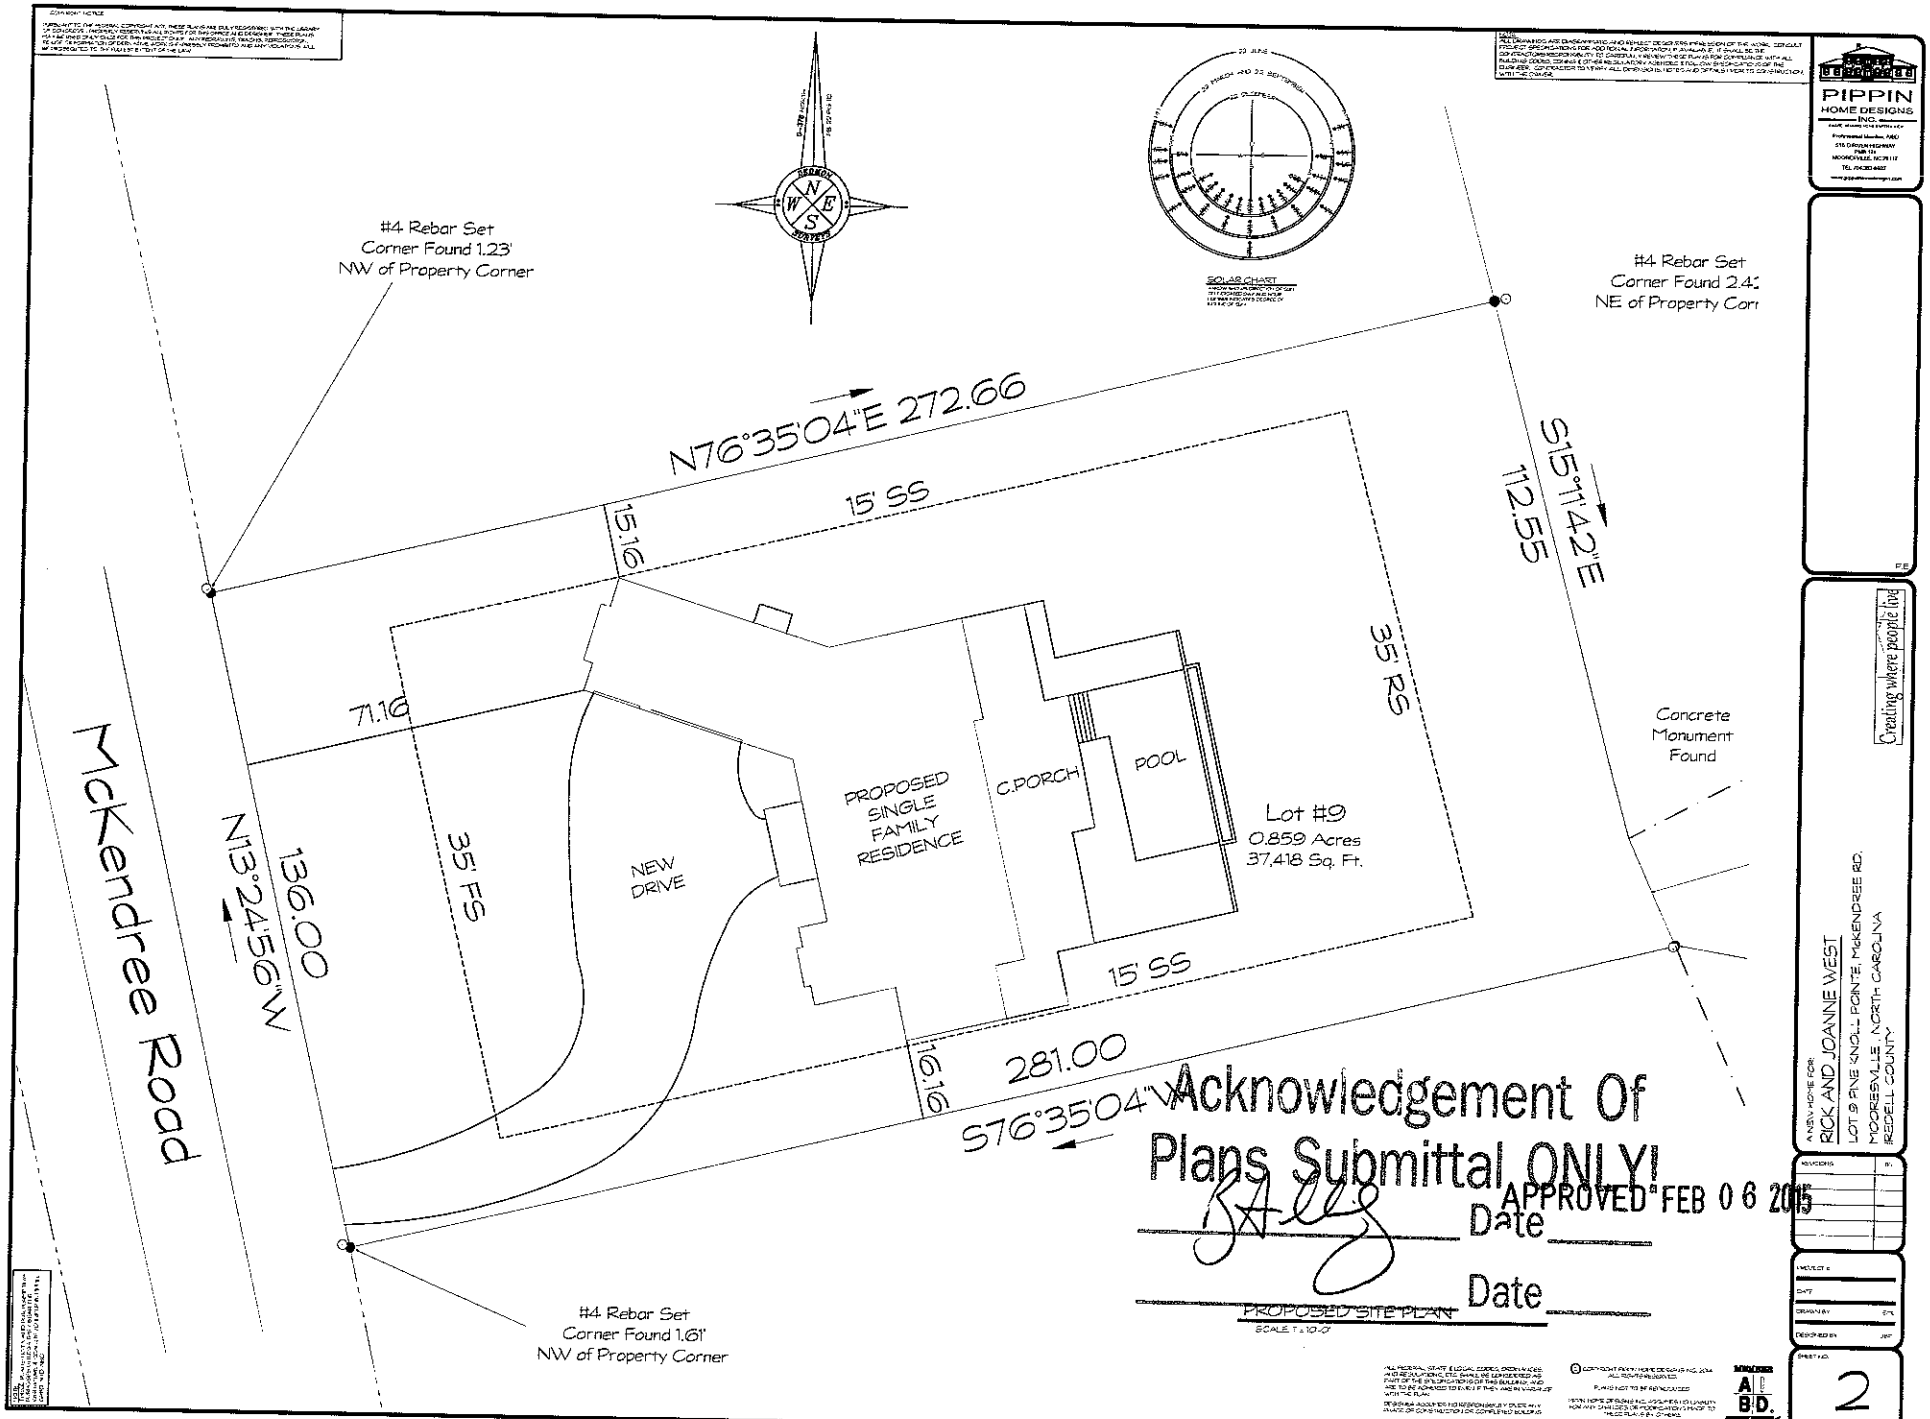


Acknowledgement Of Plans Submittal ONLY!


APPROVED FEB 06 2015

Date

Date

PROPOSED SITE PLAN

SCALE 1" = 10'-0"

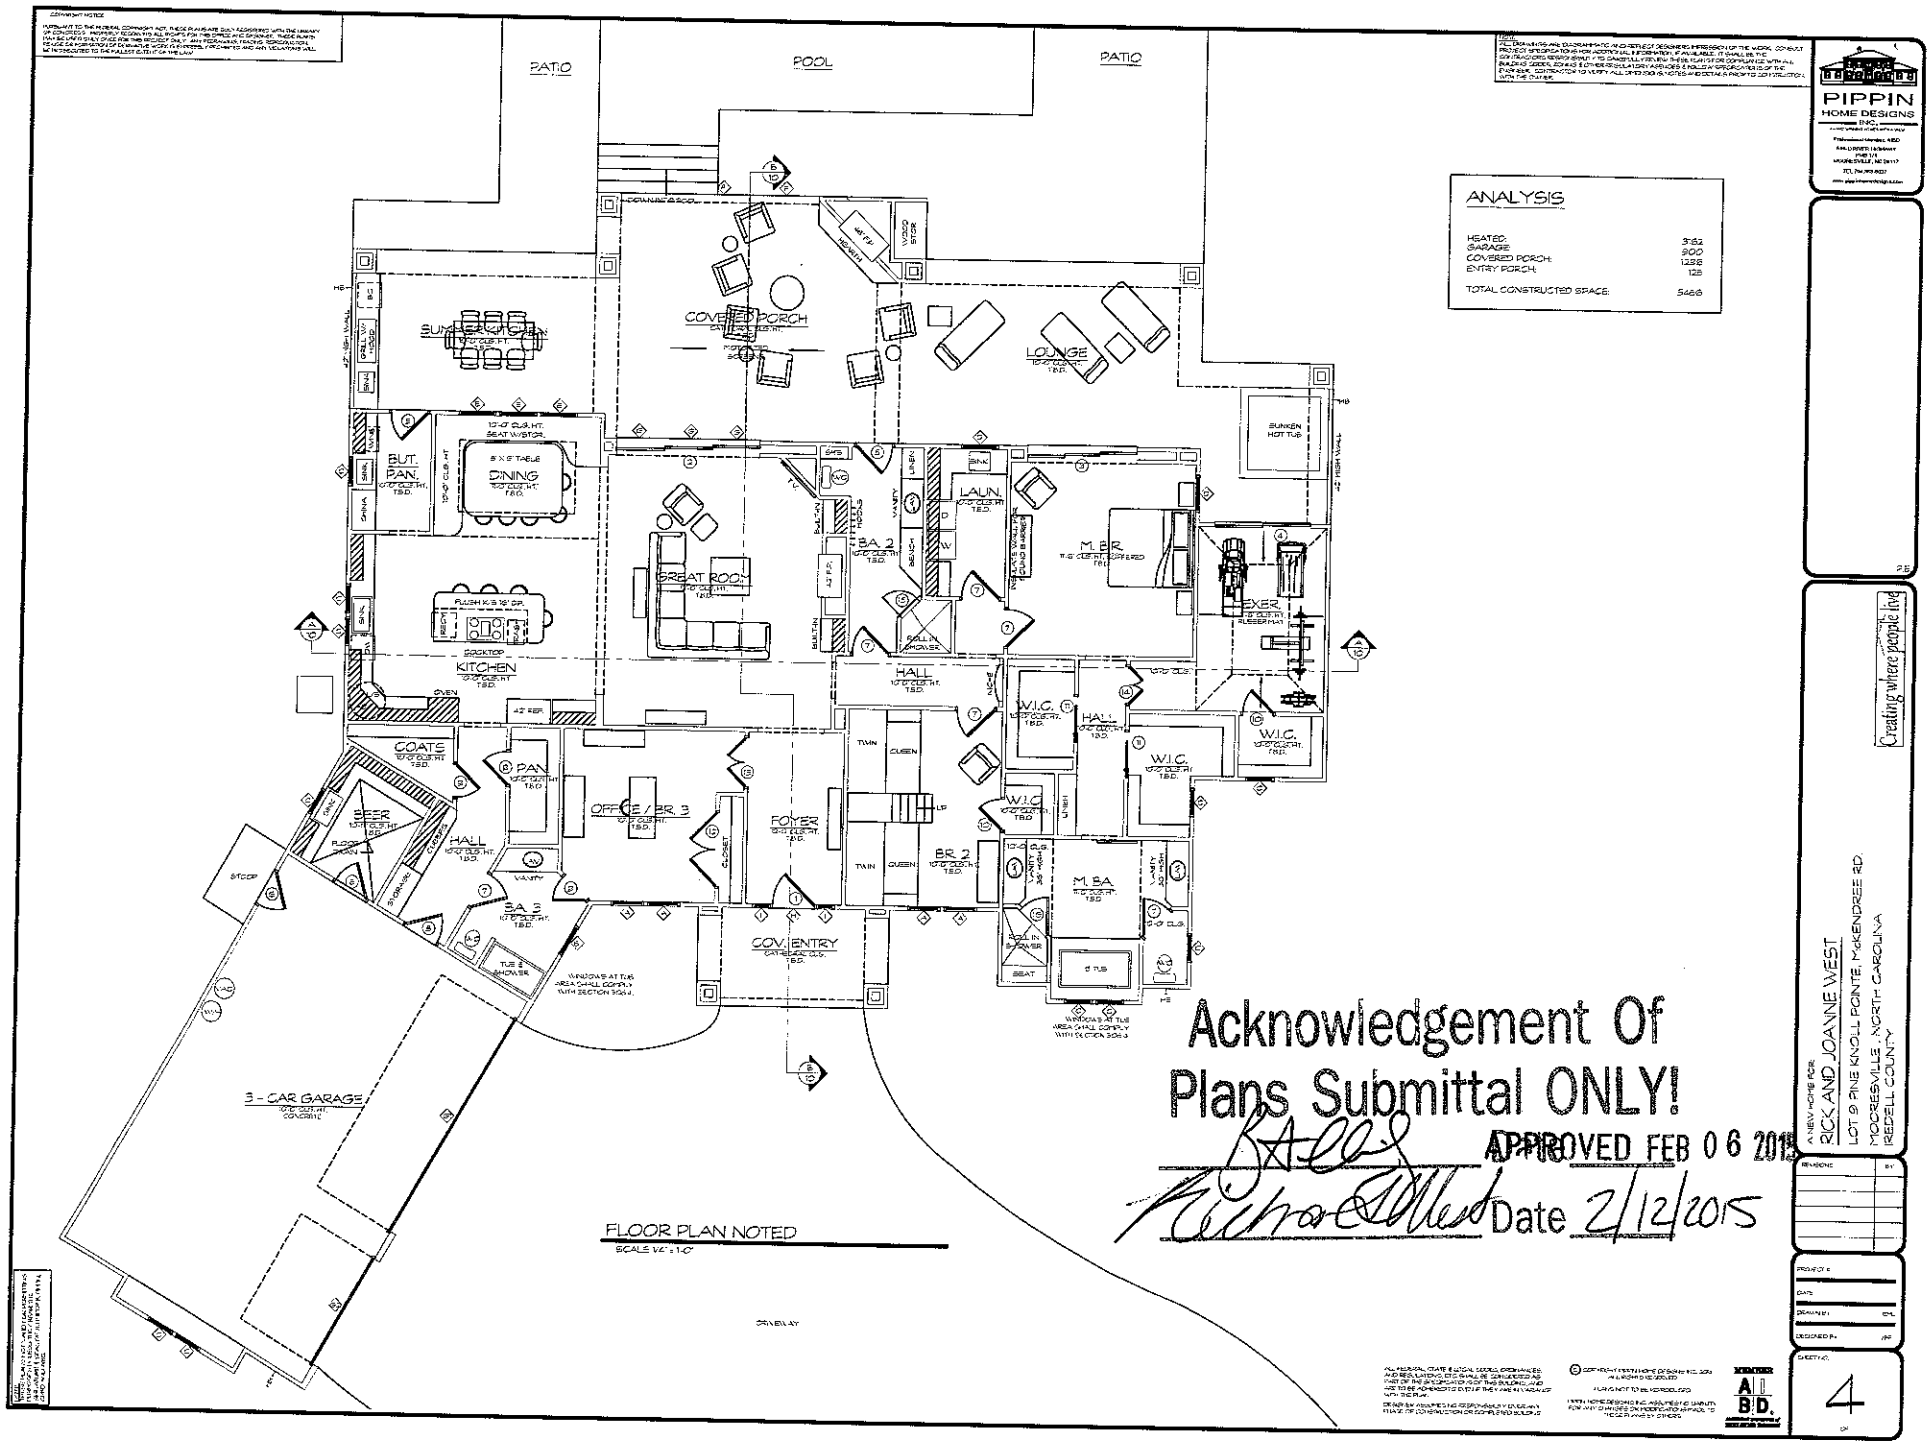

FLOOR PLAN NOTED

SCALE: 1/4" = 1'-0"

ANALYSIS

HEATED:	3152
GARAGE	800
COVERED PORCH:	1238
ENTRY PORCH:	128
TOTAL CONSTRUCTED SPACE:	5466

Acknowledgement Of Plans Submittal ONLY!

APPROVED FEB 06 2015

Date 2/12/2015

PIPPIN HOME DESIGNS INC.

Creating where people live


A NEW HOME FOR:
RICK AND JOANNE WEST
LOT 9 PINE KNOLL POINTE McKENDREE RD.
MOORESVILLE, NORTH CAROLINA
IREDELL COUNTY

REVISIONS

PROJECT #:
DATE:
DRAWN BY:
DESIGNED By:

SHEET NO.
4

COPYRIGHT NOTICE
ALL RIGHTS RESERVED

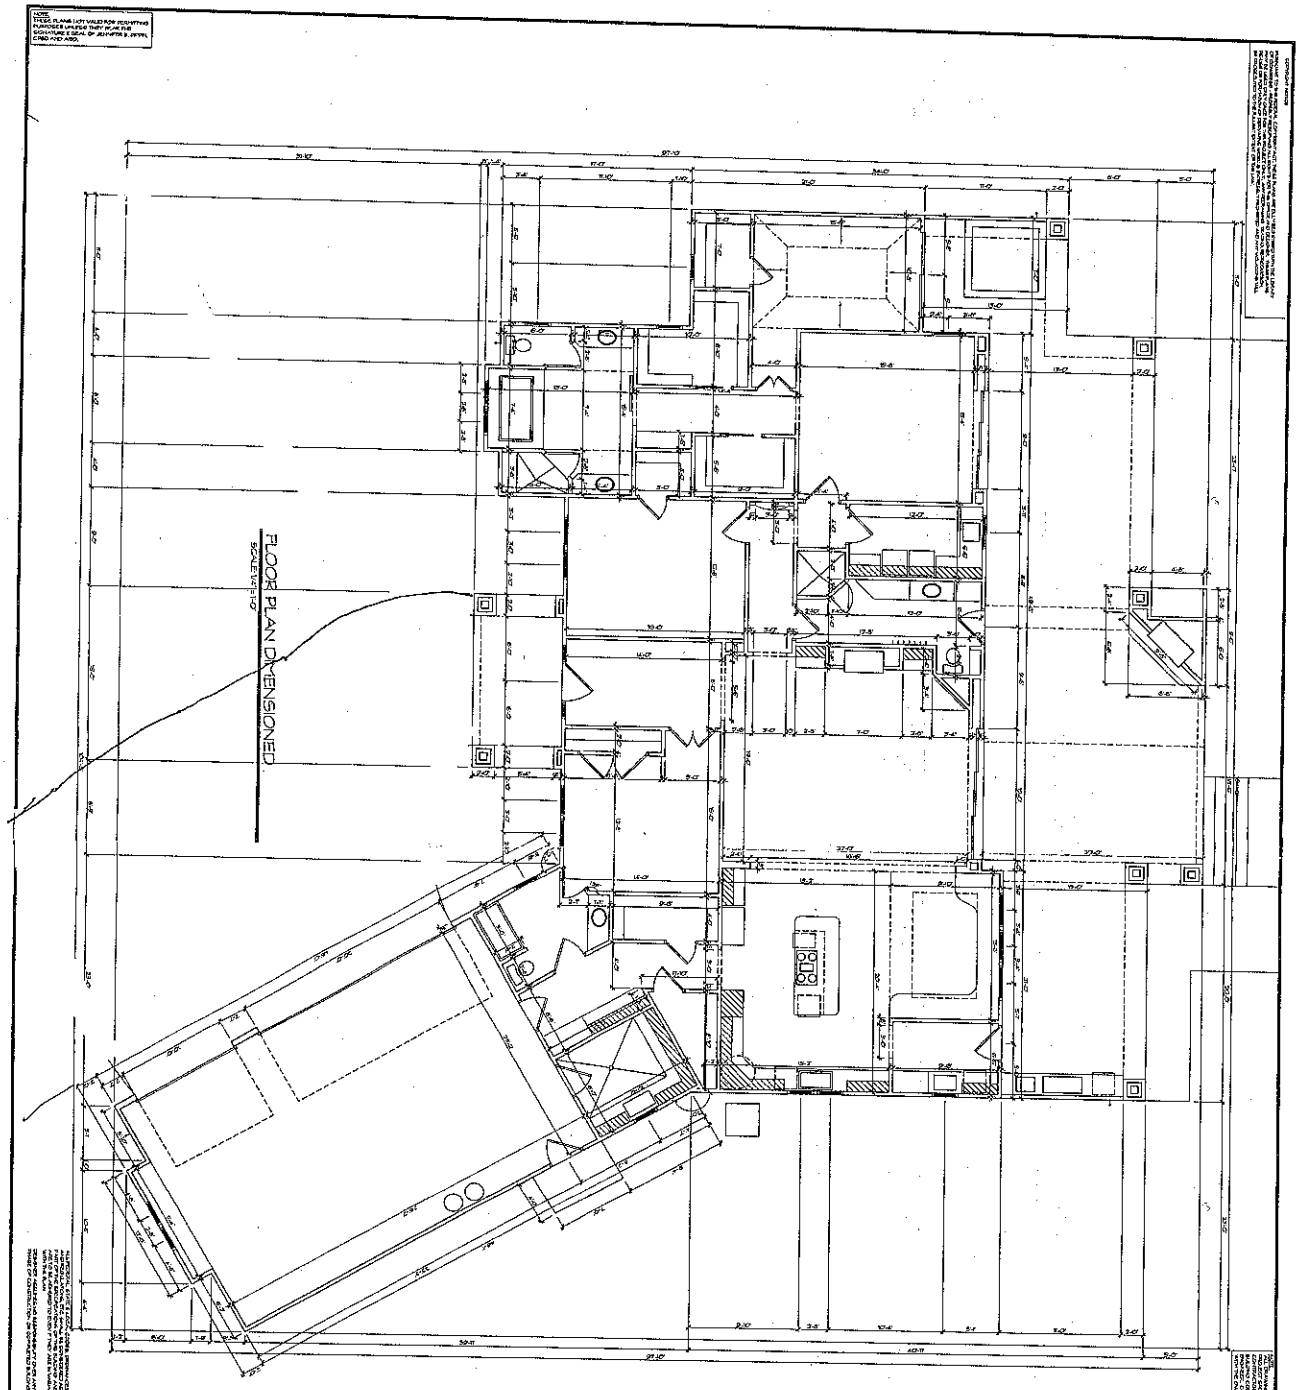

Acknowledgement Of
Plans Submittal ONLY!
Richard & West Date 12/2/14

_____ Date _____

A NEW HOME FOR:
RICK AND JOANNE WEST
LOT 9 PINE KNOLL POINTE, McKENDREE RD.
MOORESVILLE, NORTH CAROLINA
IREDELL COUNTY

Creating where people live

PIPPIN
HOME DESIGNS