IREDELL COUNTY HEALTH DEPARTMENT


ENVIRONMENTAL HEALTH DIVISION

PAGE 2: *SITE PLAN WORKSHEET*

SEE THE "SAMPLE SITE PLAN" BELOW. ***INCOMPLETE SITE PLANS WILL BE RETURNED TO YOU FOR COMPLETION AND MAY RESULT IN A DELAY IN THE ISSUANCE OF YOUR SEPTIC SYSTEM PERMIT!!!***

Place an (X) beside each item as you complete the site plan:

(X) Property Line measurements are clearly identified
(X) All proposed structures are indicated
(X) Front and side setbacks from property line
(X) Preferred driveway location and well location
(X) Area you prefer your septic system to be placed
(X) North arrow, or other sufficient indicator of direction

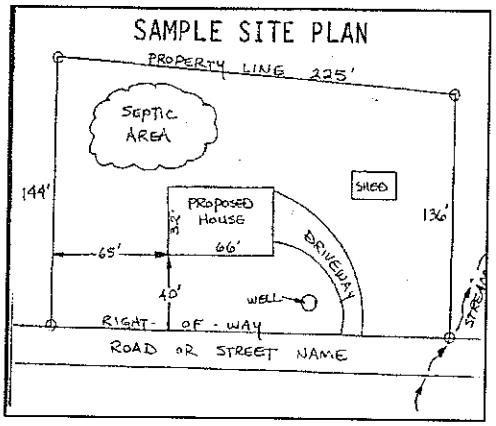

Circle N/A on the following if appropriate:

Location of septic systems and wells within 100' of your property	N/A
Location of easements and rights of ways on your property	N/A
Location of any designated wetlands on the property	N/A

USE THIS SPACE TO DRAW YOUR SITE PLAN

Show: proposed house or business footprint, wells, water lines, patios, pools and decks, and any other item that will occupy space on the site


Refer to site plan.

Signature: _____

Property owner or owner's legal representative signature (SIGNATURE REQUIRED)

1-28-05

DATE

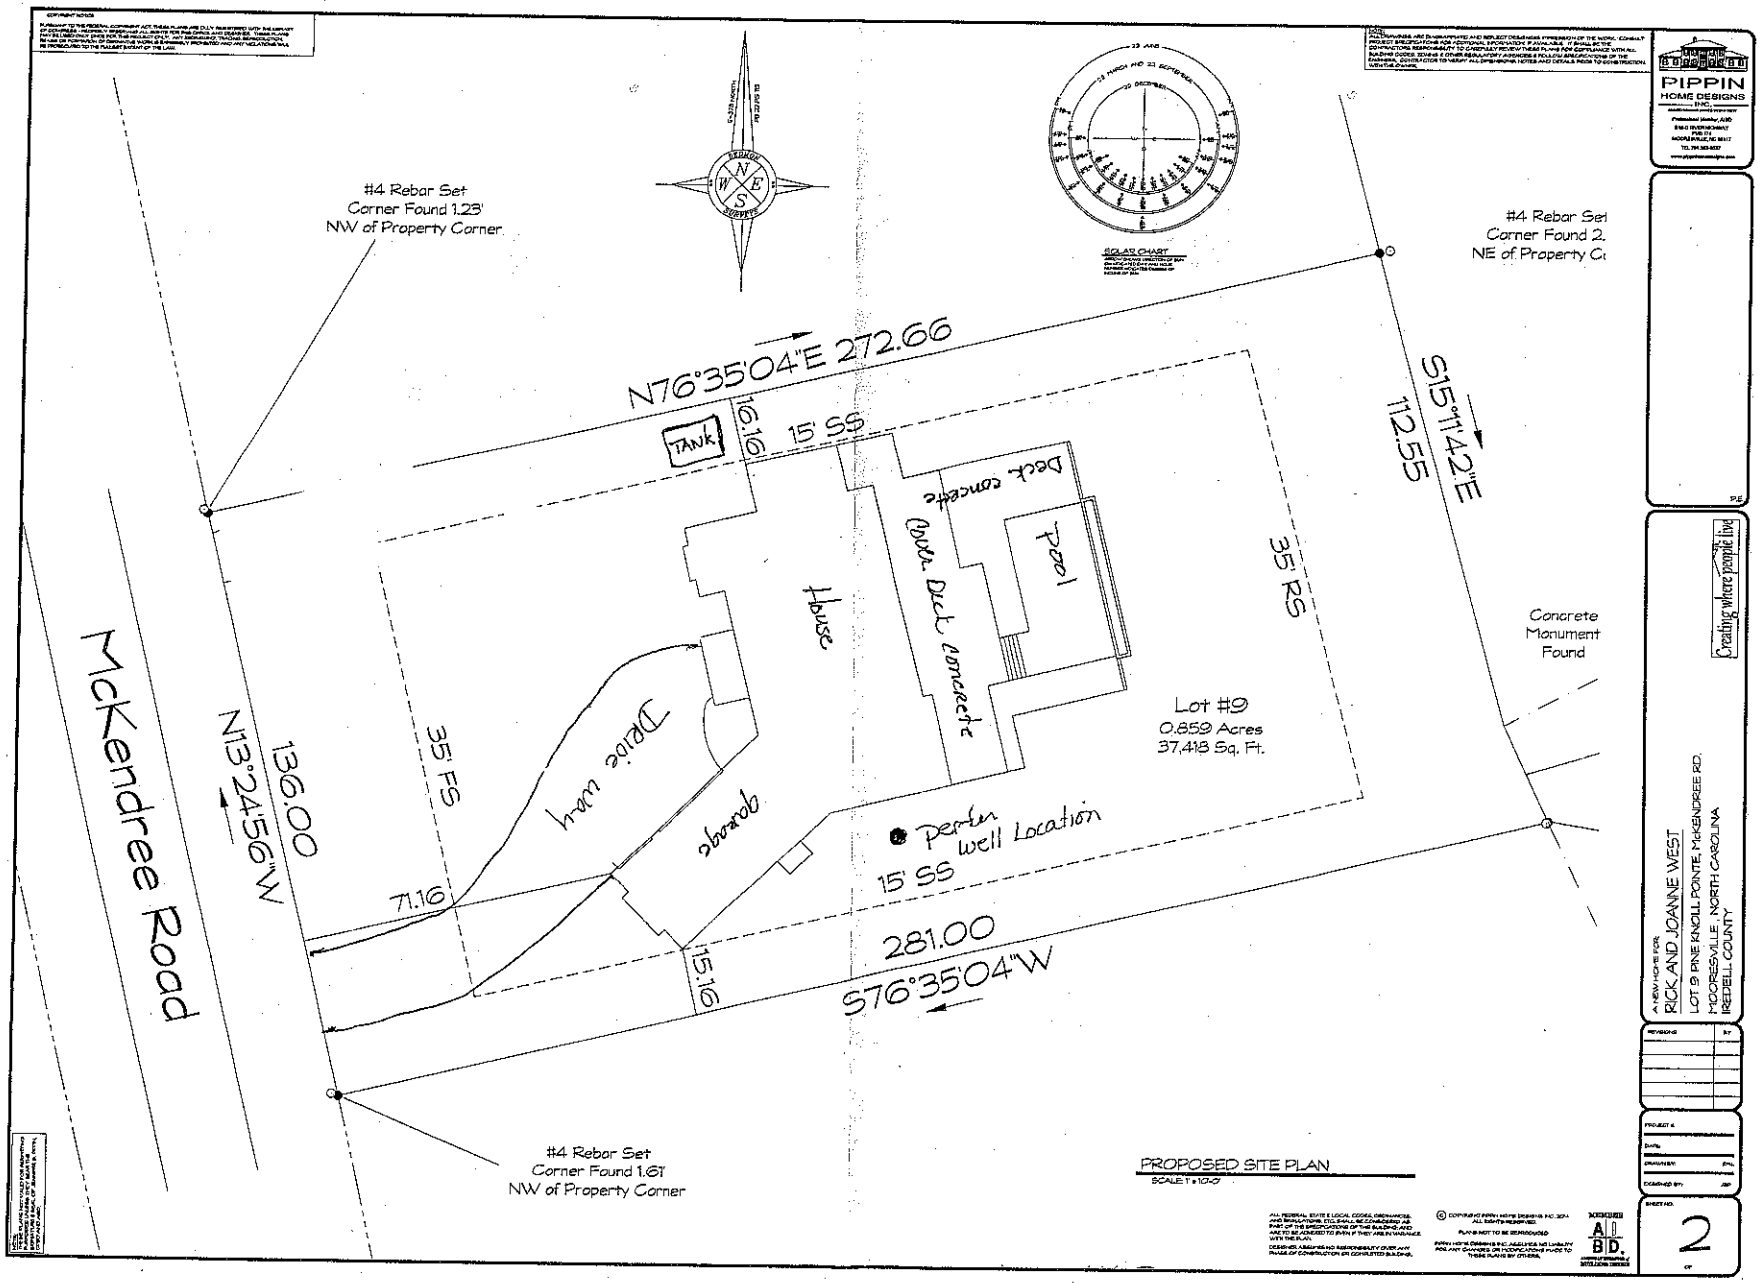
#4 Rebar Set
Corner Found 1.23'
NW of Property Corner
#4 Rebar Set
Corner Found 2.
NE of Property C
N76°35'04"E 272.66
S15°11'42"E
112.55
TANK
6.16
15' SS
Deck concrete
Pool
Patio Deck concrete
House
35' RS
Concrete
Monument
Found
McKendree Road
N13°24'56"W
136.00
35' FS
Drive
Lot #9
0.859 Acres
37,418 Sq. Ft.
Porter well Location
15' SS
71.16
15.16
281.00
S76°35'04"W
#4 Rebar Set
Corner Found 1.61'
NW of Property Corner
PROPOSED SITE PLAN
SCALE: 1" = 10'-0"
PIPPIN
HOME DESIGNS
RICK AND JOANNE WEST
LOT 9 PINE KNOLL POINTE, MCKENDREE RD.
MOORESVILLE, NORTH CAROLINA
IREDELL COUNTY
Creating where people live
2