
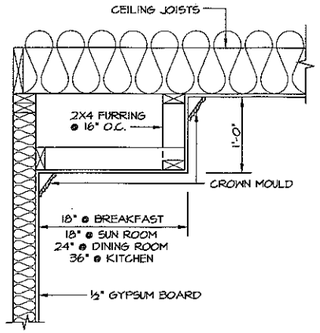


1/2 **DETAIL** SC: 1"=1'-0"
TRAY CEILING

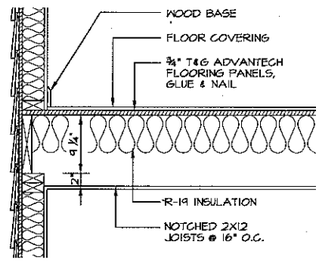

2/2 **DETAIL** SC: 1"=1'-0"
2X12 BEARING

DOUBLE HUNG WINDOWS ARE SHOWN.... SIZES ARE NOMINAL SASH DIMENSIONS (i.e. 2/8 X 4/6 = 2'-8"w X 4'-6"h SASH)

VERIFY WITH WINDOW MANUFACTURER THAT BEDROOM WINDOWS COMPLY WITH SECTION R310.1 EGRESS REQUIREMENTS

NOTE


ALL DOORS ON FIRST FLOOR ARE 8' TALL, UNLESS OTHERWISE NOTED

WALL LEGEND

EXTERIOR AND LOAD-BEARING STUD WALLS

NON-LOAD BRG. STUD WALLS

WALL BRACE PANEL, 48" WIDE UNLESS OTHERWISE NOTED. NO SPLICES ALLOWED WITHIN PANEL WIDTH.

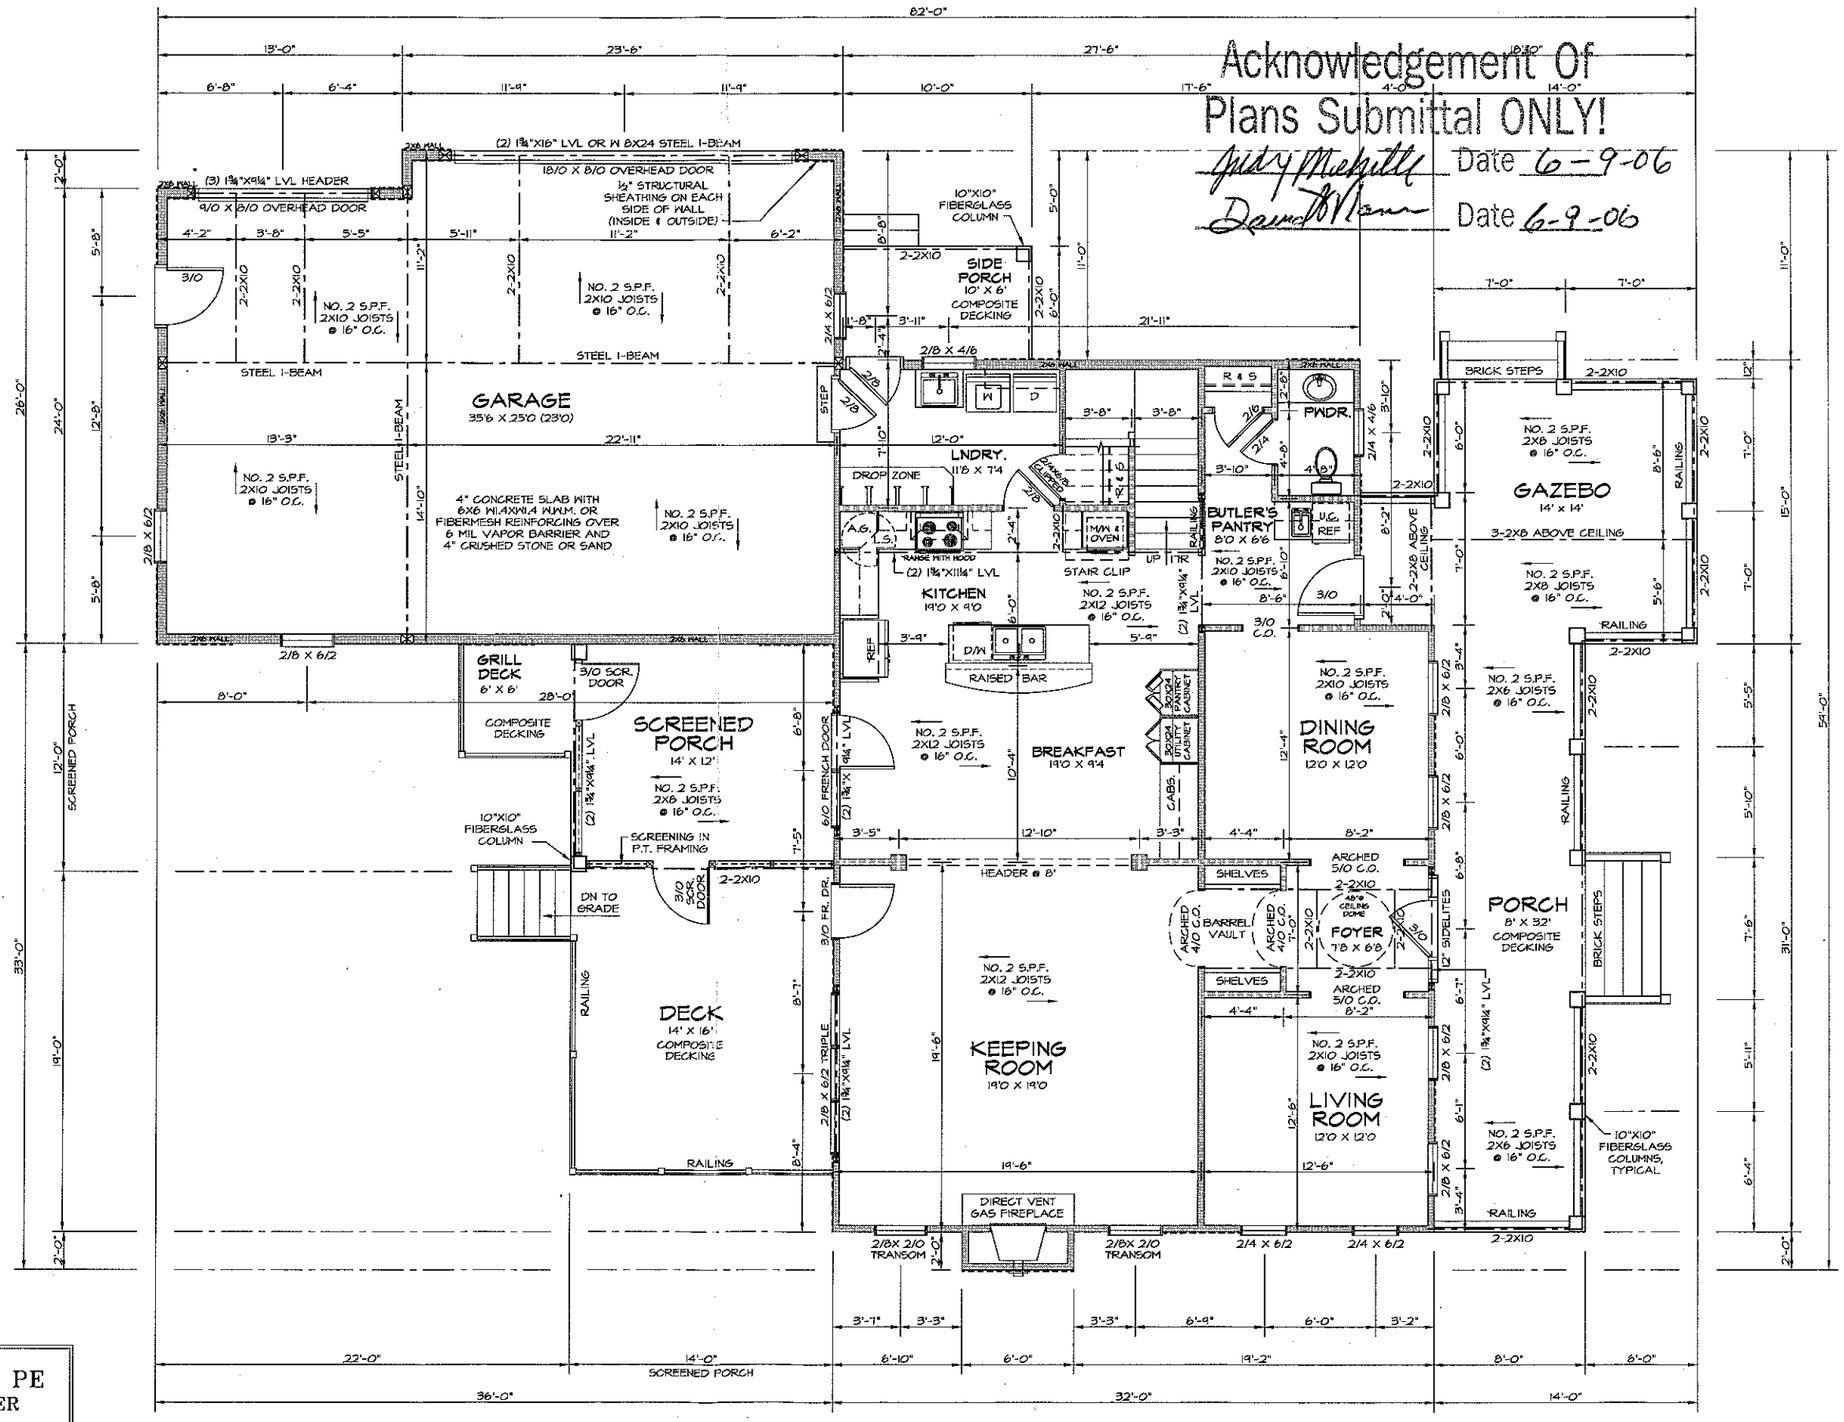

Acknowledgement Of Plans Submittal ONLY!

Judy Merritt Date 6-9-06


David Mann Date 6-9-06

MIKE H. LEONARD, PE
CONSULTING ENGINEER
118 WEST BOULEVARD
CHARLOTTE, NC 28203
TELEPHONE: 704-333-2221
FAX: 704-334-3366


STRUCTURAL ONLY

FIRST FLOOR PLAN 1416 SQUARE FEET HEATED

SCALE: 1/4"=1'-0"

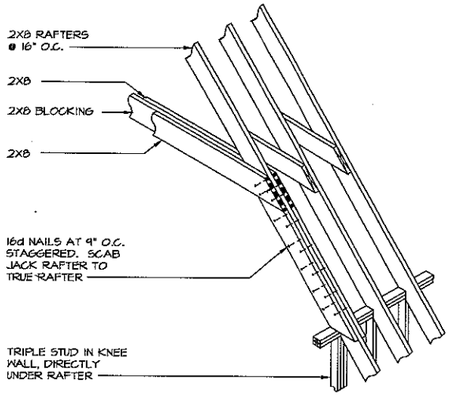

1/3 **DETAIL** SCALE: 3/8"=1'-0"
JACK RAFTER

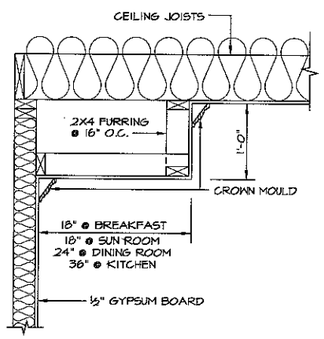

2/3 **DETAIL** SCALE: 1"=1'-0"
TRAY CEILING

DOUBLE HUNG WINDOWS ARE SHOWN... SIZES ARE NOMINAL SASH DIMENSIONS (i.e. 2/8 X 4/6 = 2'-8"w X 4'-6"h SASH)

NOTE: VERIFY WITH WINDOW MANUFACTURER THAT BEDROOM WINDOWS COMPLY WITH SECTION R310.1 EGRESS REQUIREMENTS

ALL DOORS ON FIRST FLOOR ARE 6'-8" TALL, UNLESS OTHERWISE NOTED


WALL LEGEND

EXTERIOR AND LOAD-BEARING STUD WALLS

NON-LOAD BRG. STUD WALLS

WALL BRACE PANEL, 48" WIDE UNLESS OTHERWISE NOTED. NO SPLICES ALLOWED WITHIN PANEL WIDTH.

MIKE H. LEONARD, PE
CONSULTING ENGINEER
118 WEST BOULEVARD
CHARLOTTE, NC 28203
TELEPHONE: 704-333-2221
FAX: 704-334-3366
STRUCTURAL ONLY

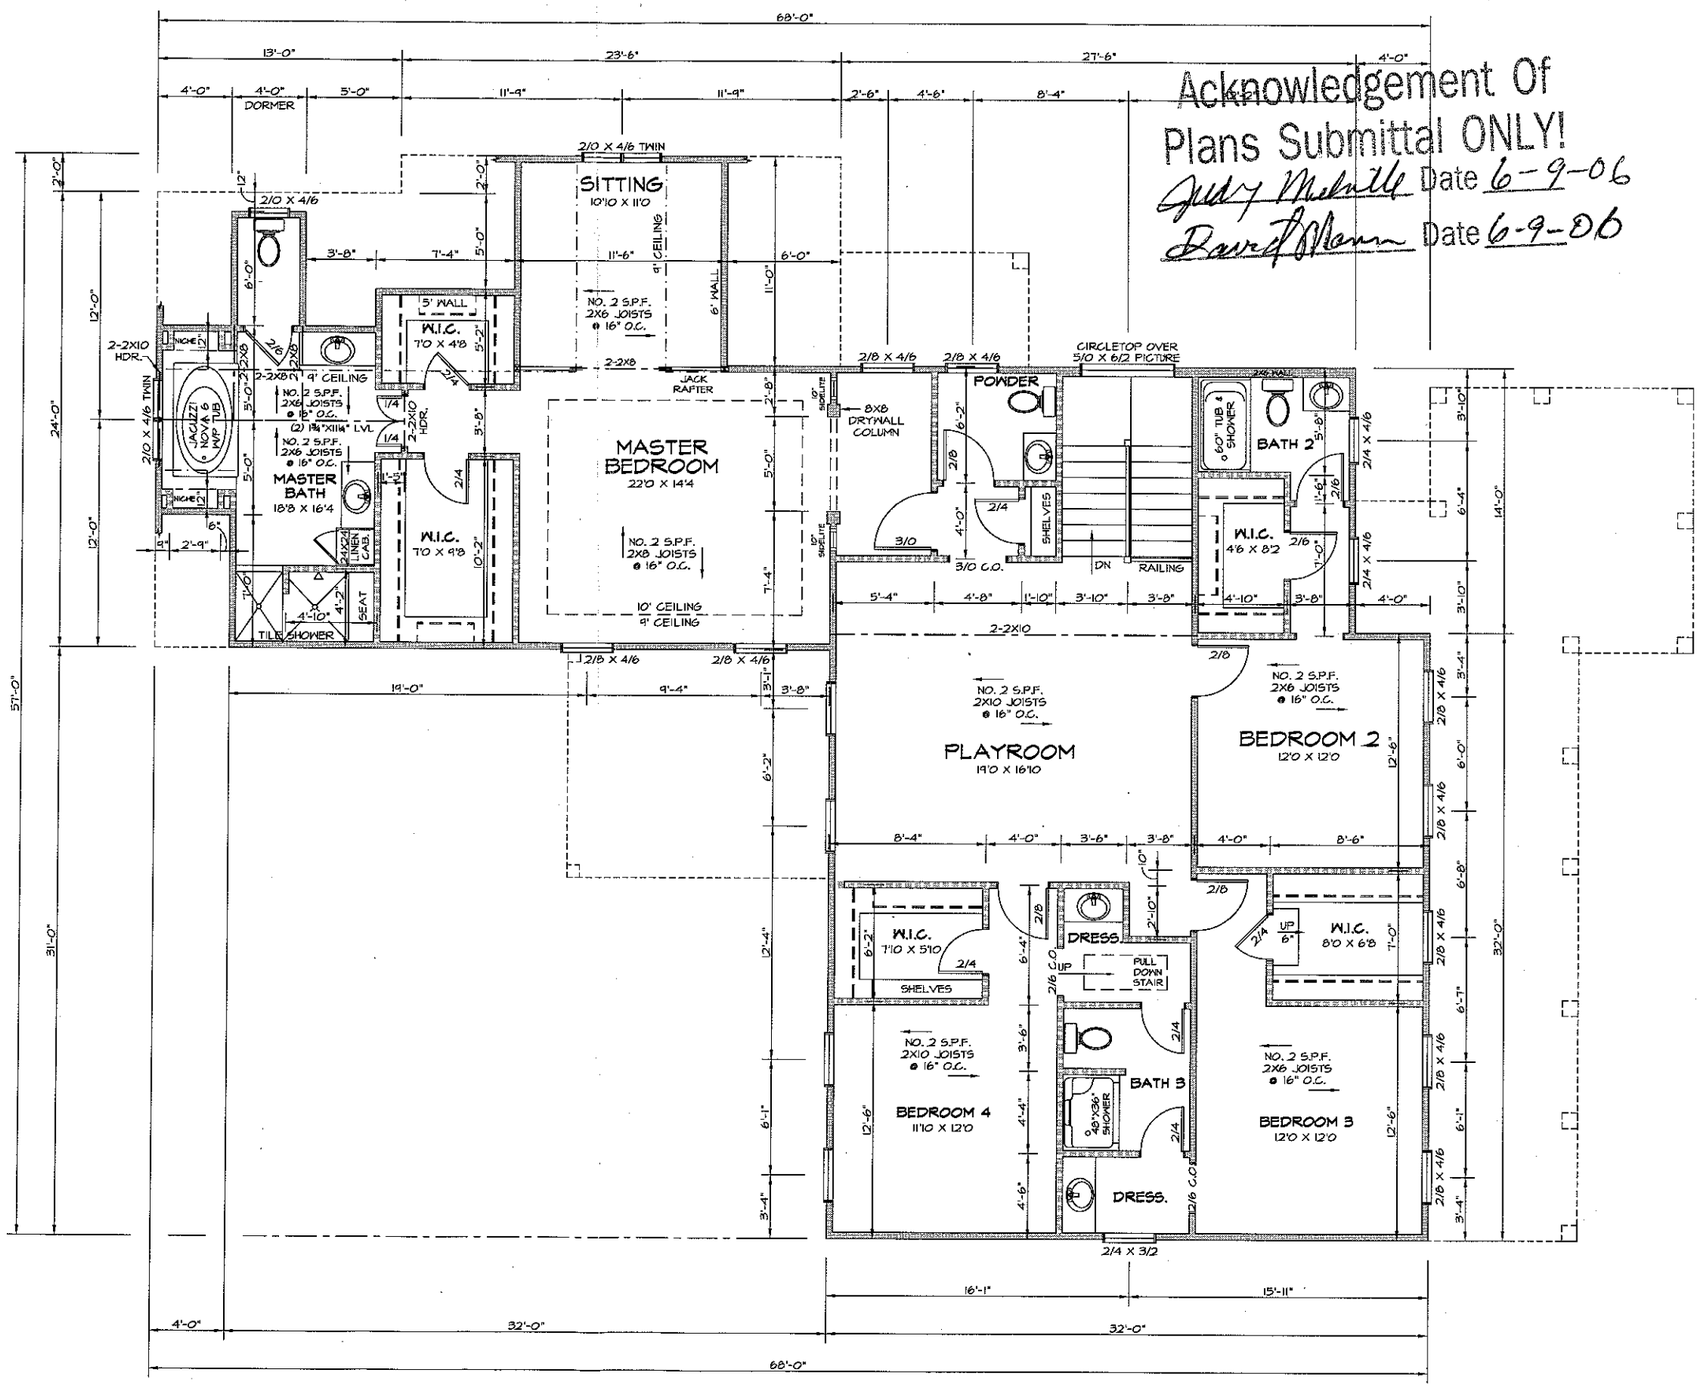

Acknowledgement Of Plans Submittal ONLY!
Judy Mekulla Date 6-9-06
David Blann Date 6-9-06

SECOND FLOOR PLAN 2131 SQUARE FEET HEATED

SCALE: 1/4"=1'-0"