
Revised Septic Site Plan for Lot #463, Ph 4, The Farms"

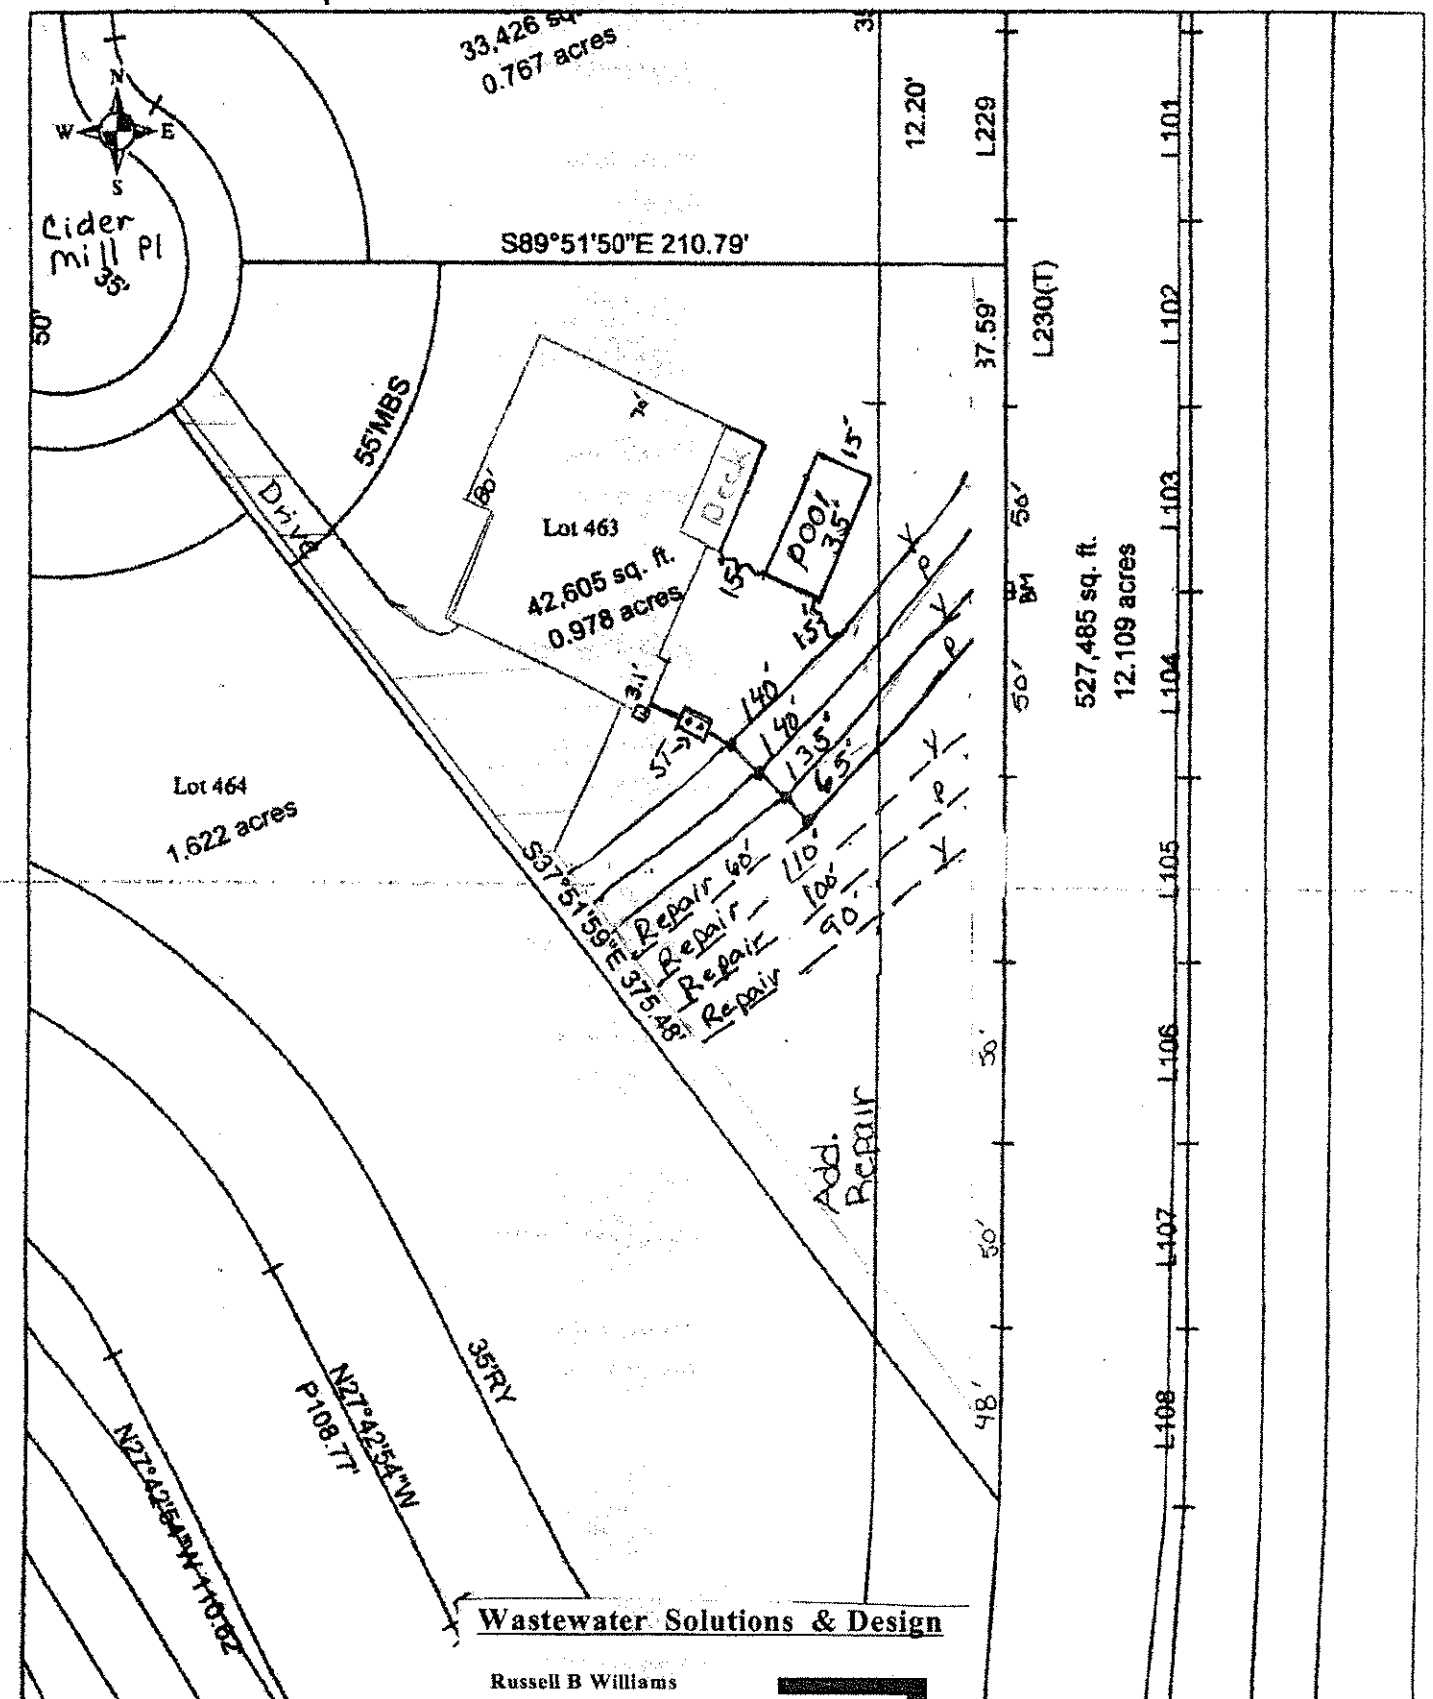

Wastewater Solutions & Design

Russell B Williams
"Wastewater Specialist"
4711 Rocking Horse Dr
Maiden, NC 28650
Ph. 980-429-1580
Fax. 828-428-3028 rwilliams9534@bellsouth.net
"Certified Septic Installer, Inspector & Operator"

Scale:	1 inch equals 50 feet
Drawn by:	Russell Williams
Reviewed by:	—
Date:	Dec. 23, 2011

The Farms Phase 4	FIGURE
Lot 463	1
Iredell County, NC	
Redraw- Pool	