and flagging of all property lines and corners and making the site accessible so that a complete site evaluation can be performed.

**9. Signature:** _____ 3/18/08
Property owner or owner's legal representative signature (SIGNATURE REQUIRED) DATE

03/14/2008 15:38 7046628735 SMEINC PAGE 02/02

## IREDELL COUNTY HEATLH DEPARTMENT

## PAGE 2: *SITE PLAN WORKSHEET*

**SEE THE SAMPLE SITE PLAN BELOW. INCOMPLETE SITE PLANS WILL BE RETURNED TO YOU FOR COMPLETION AND MAY RESULT IN A DELAY IN THE ISSUANCE OF YOUR SEPTIC SYSTEM PERMIT!!!**

Place an (X) beside each item as you complete the site plan:

- X — Property Line measurements are clearly identified...
- X — All proposed structures are indicated...
  *SHOW: proposed house or business footprint, wells, water lines, patios, pools and decks, and any other item that will occupy space on the site*
- X — Front and side setbacks from property line...
- X — Preferred driveway location and configuration, preferred well location...
- X — Area you prefer your septic system to be placed...
- X — North arrow, or other sufficient indicator of direction...

Circle N/A on the following if appropriate:

- ____ Location of septic systems and wells within 100' of your property... N/A
- ____ Location of easements and rights of ways on your property... N/A
- ____ Location of any designated wetlands on the property... N/A


**Signature:** _____ 3/18/08
Property owner or owner's legal representative signature (SIGNATURE REQUIRED) DATE

**USE THIS SPACE TO DRAW YOUR SITE PLAN**

See Attached
Scale
Site Plan

SAMPLE SITE PLAN



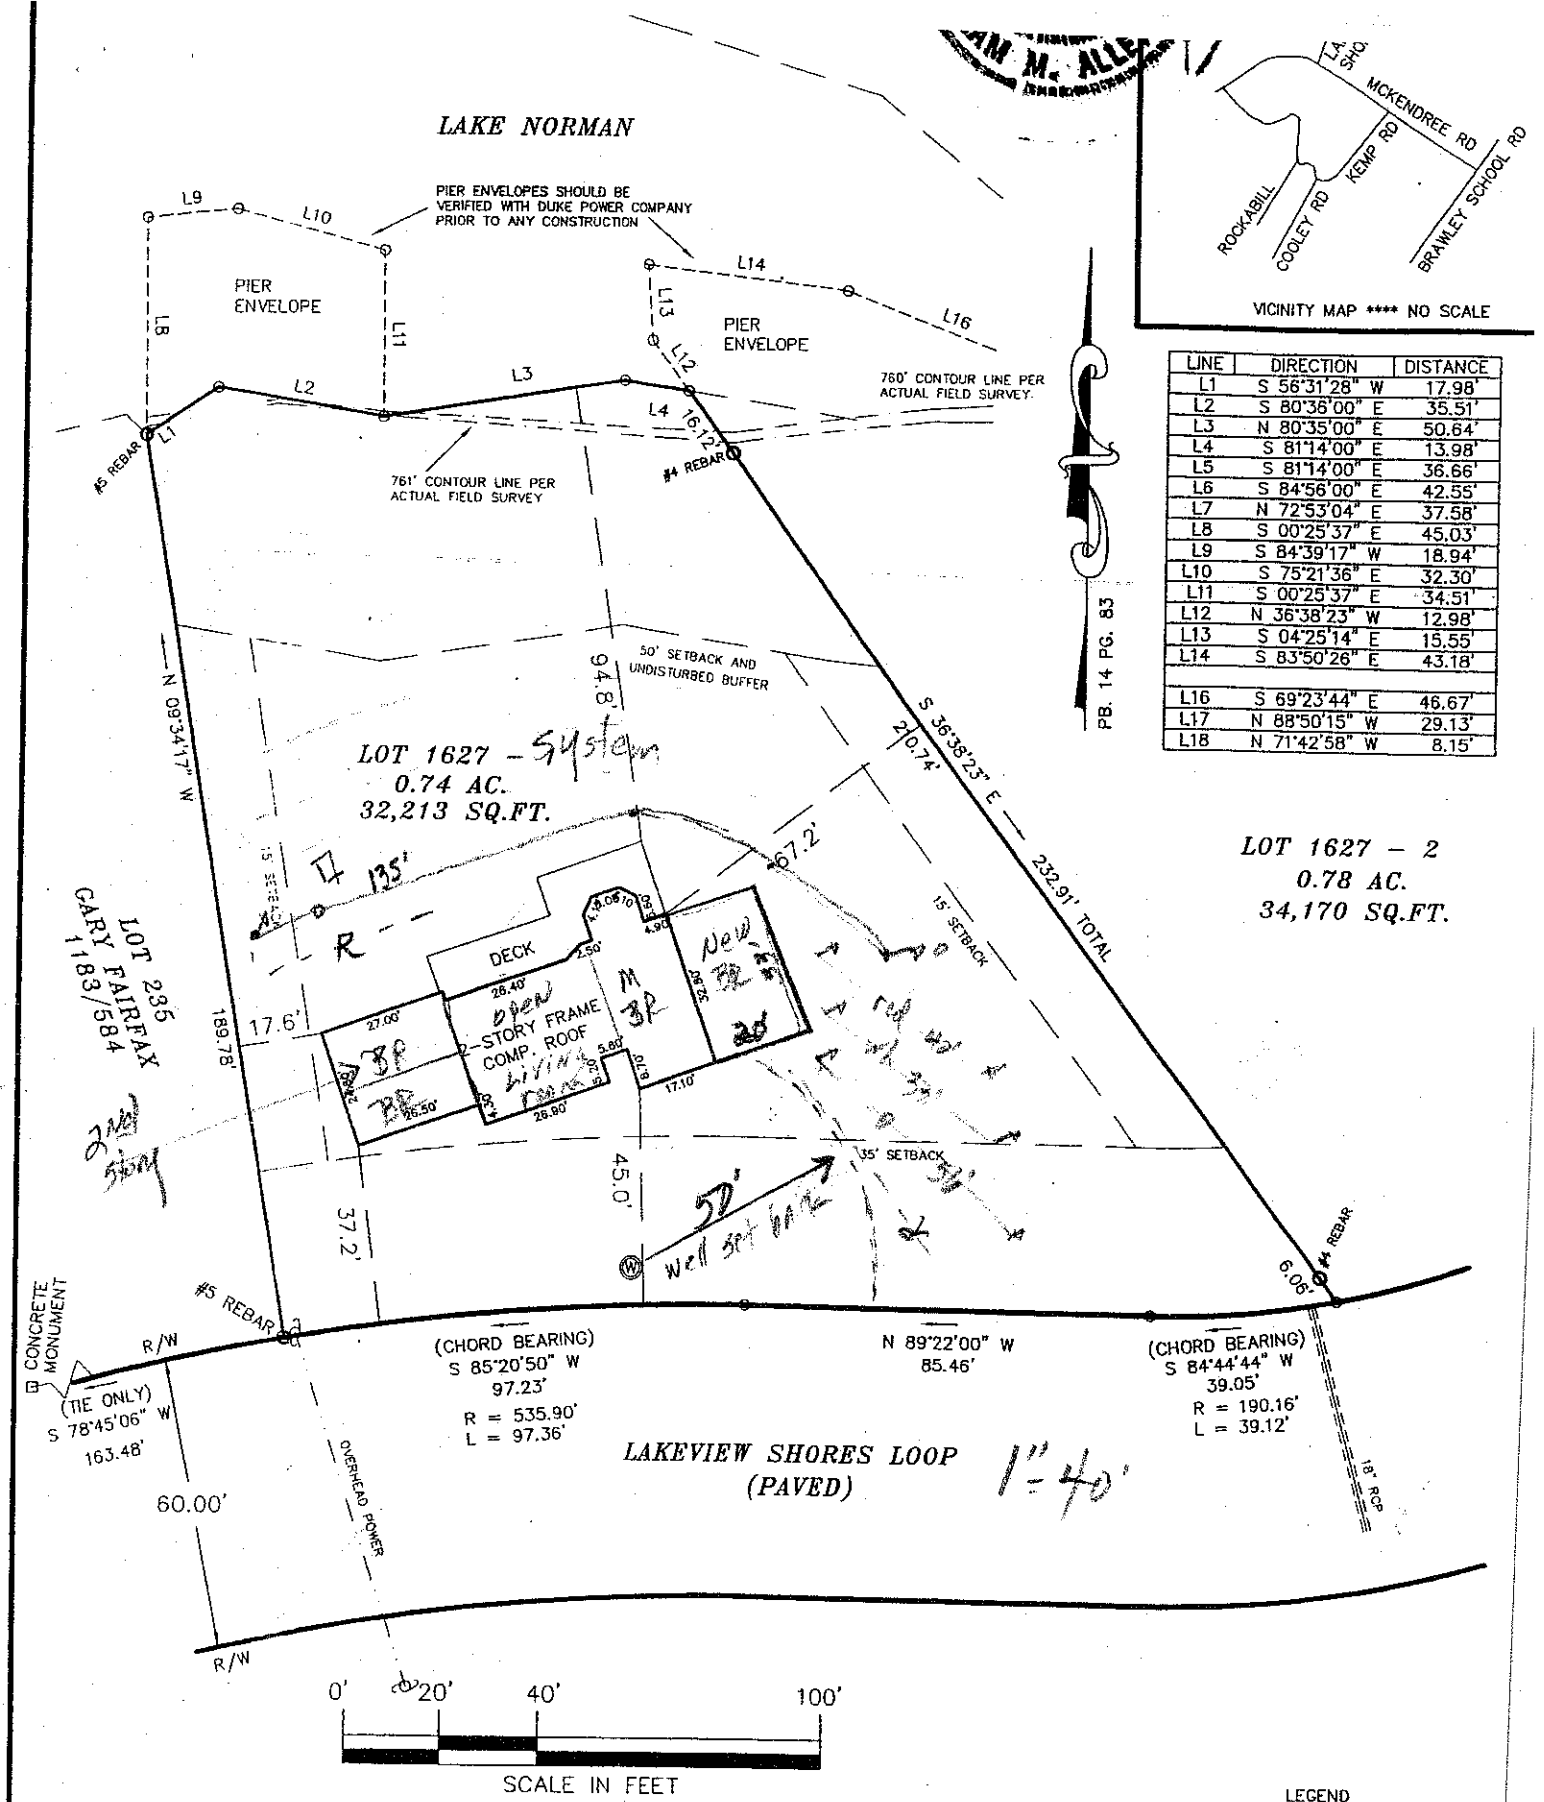





| LINE | DIRECTION | DISTANCE |
|---|---|---|
| L1 | S 56°31'28" W | 17.98' |
| L2 | S 80°36'00" E | 35.51' |
| L3 | N 80°35'00" E | 50.64' |
| L4 | S 81°14'00" E | 13.98' |
| L5 | S 81°14'00" E | 36.66' |
| L6 | S 84°56'00" E | 42.55' |
| L7 | N 72°53'04" E | 37.58' |
| L8 | S 00°25'37" E | 45.03' |
| L9 | S 84°39'17" W | 18.94' |
| L10 | S 75°21'36" E | 32.30' |
| L11 | S 00°25'37" E | 34.51' |
| L12 | N 36°38'23" W | 12.98' |
| L13 | S 04°25'14" E | 15.55' |
| L14 | S 83°50'26" E | 43.18' |
| | | |
| L16 | S 69°23'44" E | 46.67' |
| L17 | N 88°50'15" W | 29.13' |
| L18 | N 71°42'58" W | 8.15' |

NOTES
1) THIS PROPERTY MAY BE SUBJECT TO ANY EASEMENTS AND/OR RIGHTS OF WAY OF RECORD.
2) ACREAGE COMPUTED BY THE COORDINATE METHOD.

SCALE 1" = 40'

ACQUIRED BY:

# PLOT PLAN SURVEY

OF

LOT 1627-1 CRESCENT LAND & TIMBER CORP., SECT. 8

DAVIDSON TWSP., IREDELL CO., N.C.

TONEY E. LEE & JERRY KEITH GIBSON

LEGEND
P.P. = POWER POLE
R/W = RIGHT-OF-WAY
(W) = WELL

FIELD BOOK:
FILE: 9571BND2
DC FILE:
TAX MAP NO: