
Note: off-site repair area to be utilized for repair as much as possible please

Septic here

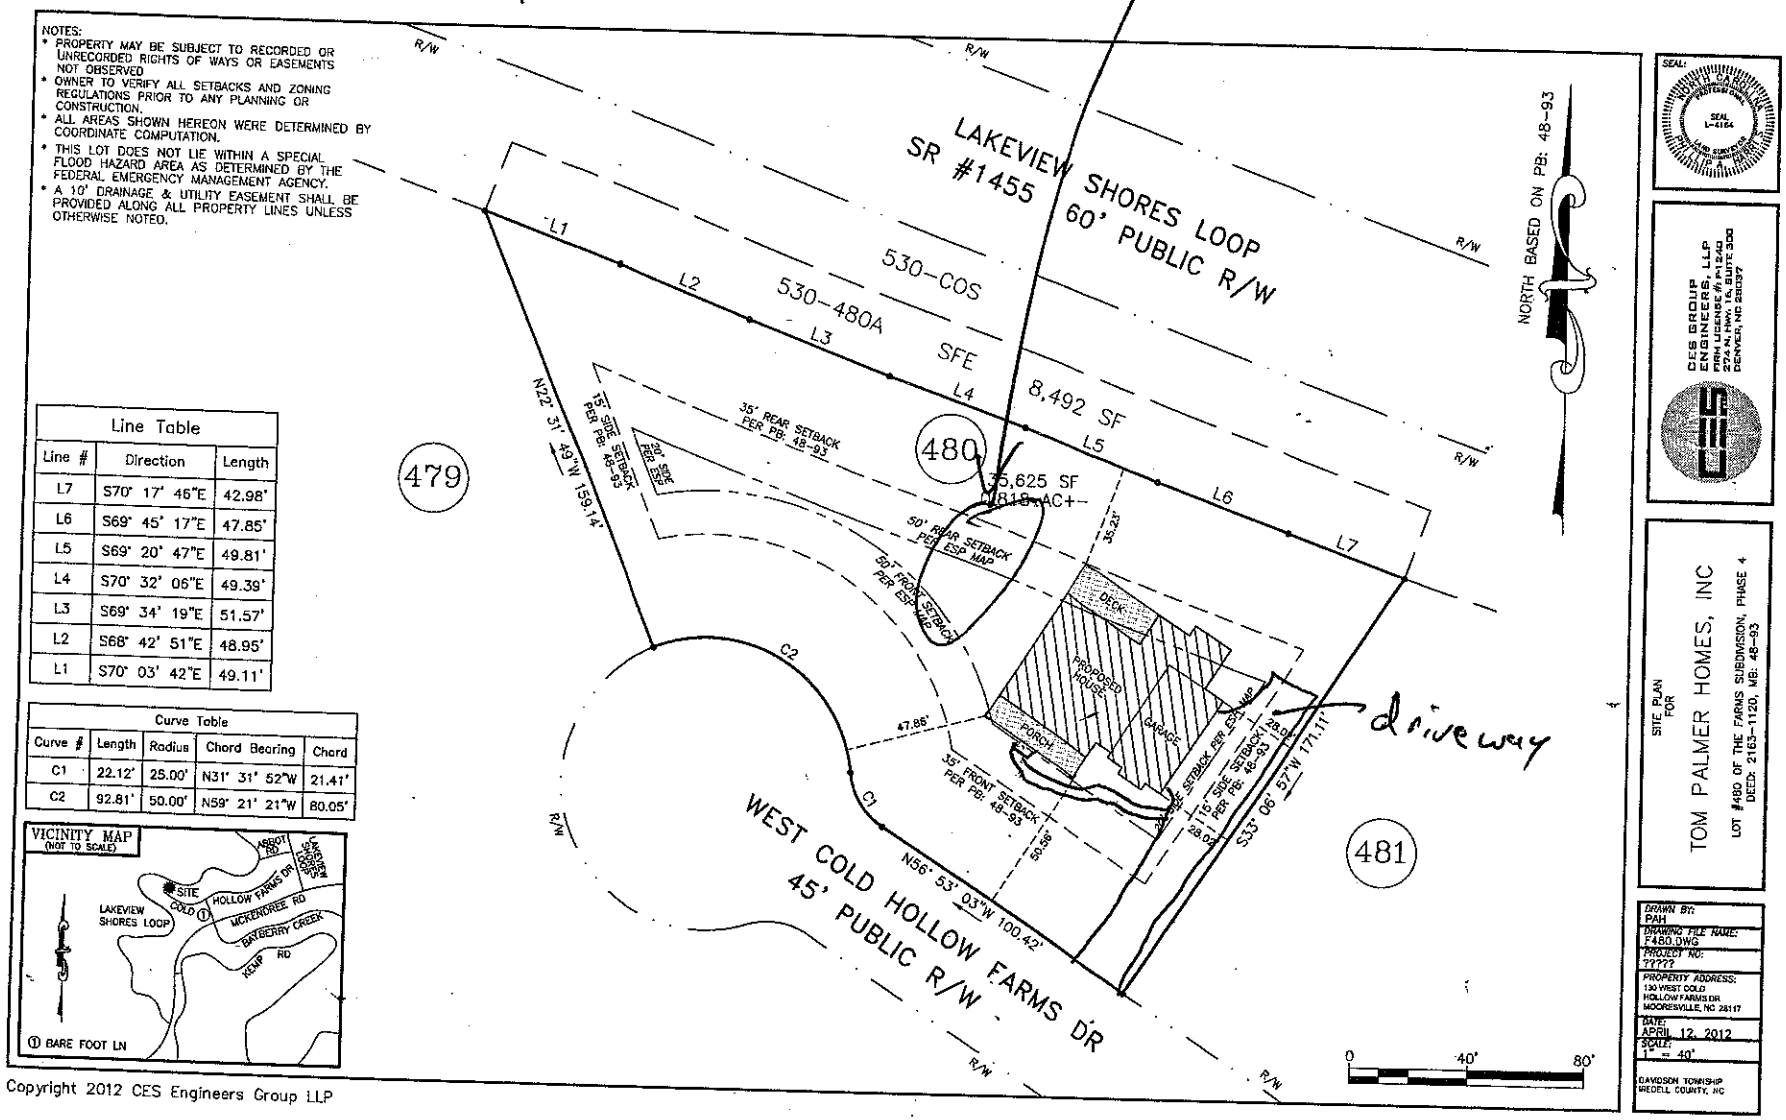

SEAL:

CES GROUP ENGINEERS, LLP
274 N. HWY 16, SUITE 300
DENVER, NC 28037

SITE PLAN FOR
TOM PALMER HOMES, INC
LOT #480 OF THE FARMS SUBDIVISION, PHASE 4
DEED: 2163-1120, MB: 48-93

DRAWN BY: PAH
DRAWING FILE NAME: F480.DWG
PROJECT NO: 7777?
PROPERTY ADDRESS: 130 WEST COLD HOLLOW FARMS DR MOORESVILLE, NC 28117
DATE: APRIL 12, 2012
SCALE: 1" = 40'
DAVIDSON TOWNSHIP IREDELL COUNTY, NC

Copyright 2012 CES Engineers Group LLP