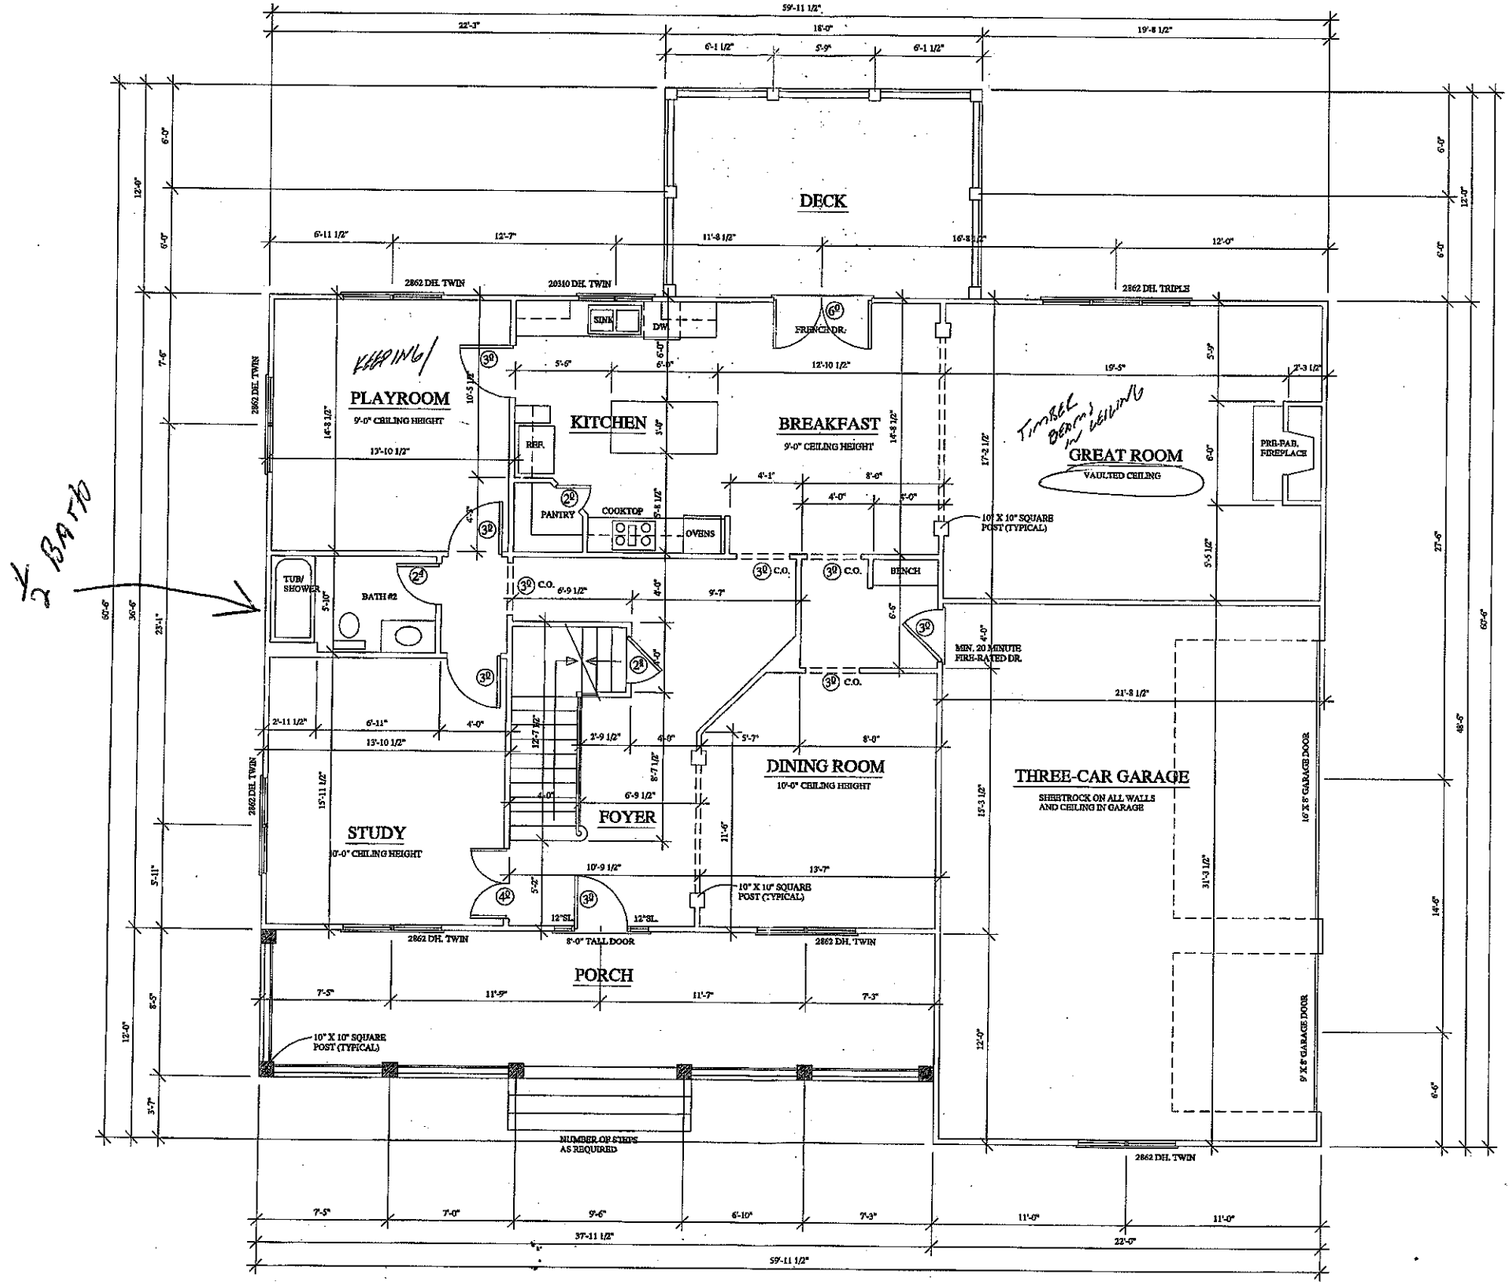


FIRST FLOOR PLAN

1776 SQ.FT.

SCALE: 1/4" = 1'-0"

CONTRACTOR SHALL CHECK AND VERIFY ALL DIMENSIONS BEFORE BEGINNING CONSTRUCTION AND COORDINATE ANY CORRECTIONS OR REVISIONS WITH THE OWNER AND DESIGNER. JEFFERY D. GRAY WILL ASSUME NO LIABILITY FOR ANY ERRORS ONCE CONSTRUCTION BEGINS.

GRAY DESIGN
JEFFERY D. GRAY
640 CONCORD PARKWAY
CONCORD N.C.
28027
(704) 788-2111

RESIDENTIAL DESIGNER
JEFFERY D. GRAY

PROJECT:
COURTLAND PROPERTIES
THE FARMS
LOT

DATE: JULY 27, 05
REVISION:

OLD-C

05-130TTE-W1

SHEET:
3 OF: 6