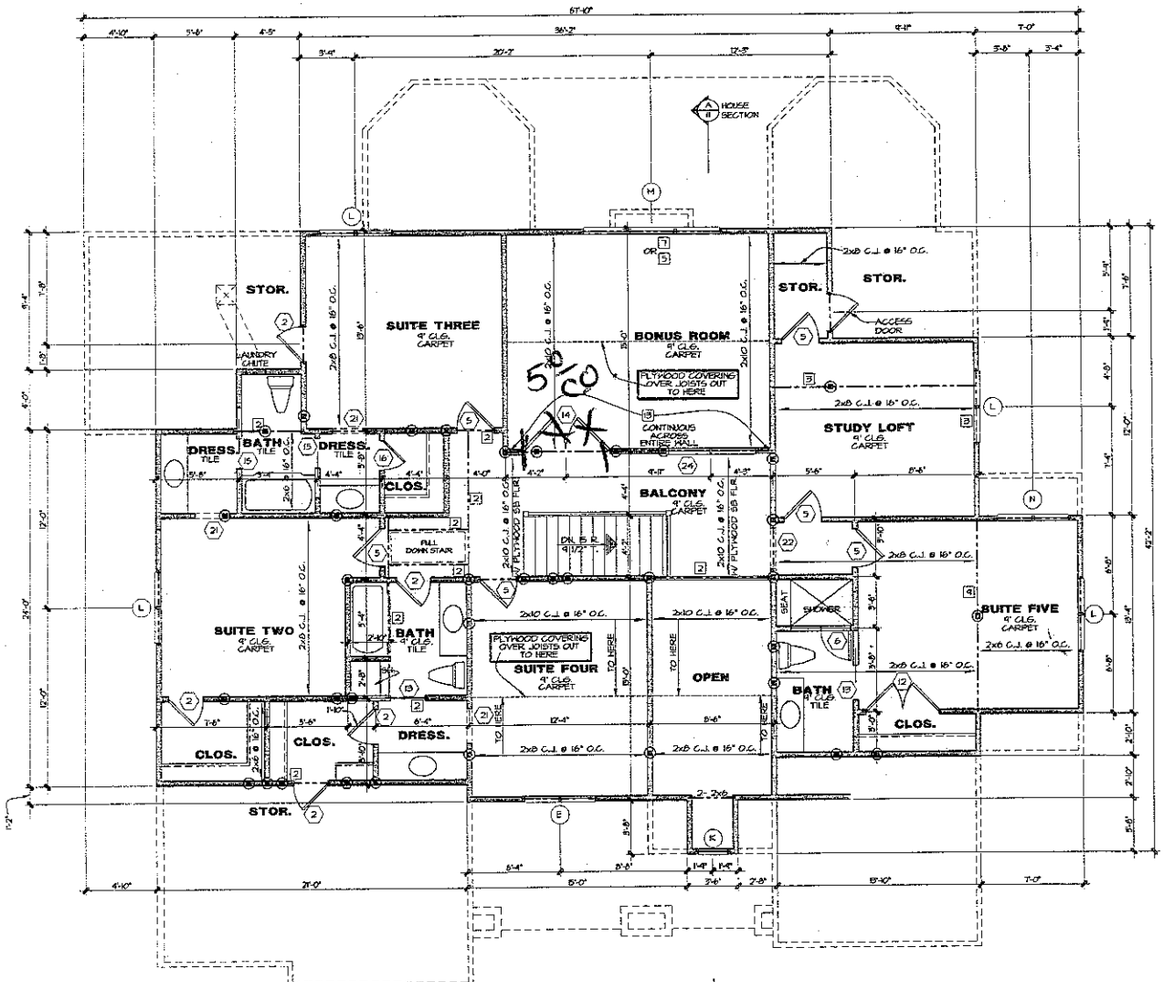


BEAM SCHEDULE

	SIZE	MATERIAL
2	(2)-2 x 8	NO. 2 SOUTHERN PINE
3	(2)-2 x 10	
4	(3)-2 x 10	
5	(3)-2 x 12	
6	(3)-2 x 12	
7	2-1 3/4 x 9 1/4	MICRO LAM
8	5-1 3/4 x 9 1/4	
9	2-1 3/4 x 11 7/8	
10	3-1 3/4 x 11 7/8	
11	2-1 3/4 x 14	
12	4-1 3/4 x 14	
13	2-1 3/4 x 16	
14	(3)-1 3/4 x 16	
15	W8 x 10	STEEL BEAM
16	W8 x 15	
17	W8 x 18	
18	W8 x 24	
19	W8 x 28	
20	W8 x 31	
21	W10 x 15	
22	W10 x 22	
23	W10 x 26	
24	W10 x 30	
25	W10 x 33	
26	W10 x 45	
27	W12 x 19	
28	W12 x 26	
29	W14 x 22	
30	W14 x 26	
31	W14 x 30	
32	W16 x 26	
33	W16 x 31	
34	W18 x 50	

DOOR SCHEDULE

	SIZE	DESCRIPTION
1	1- 3'0" x 6'8"	FRENCH W/ 12" SIDE LITES & 16" TRANS
2	1- 2'4" x 6'8"	SOLID CORE
3	2-2'6" x 6'8"	FRENCH DOOR
4	1- 2'0" x 6'8"	SOLID CORE
5	1- 2'8" x 6'8"	SOLID CORE
6	1- 2'0"	GLASS TEMPERED
7	2-1'5" x 6'0"	SOLID CORE POCKET DOORS
8	1- 2'8" x 6'8"	HALF-GLASS
9	1- 2'8" x 6'8"	SOLID CORE POCKET DOOR
10	1- 5'0" x 6'8"	SLIDING GLASS DOOR W/ 16" TRANS
11	2-2'8" x 6'8"	FRENCH W/ 16" TRANSOM
12	2-2'6" x 6'8"	SOLID CORE
13	1- 2'4" x 6'8"	SOLID CORE POCKET DOOR
14	2-3'0" x 6'8"	FRENCH DOORS
15	1- 2'0" x 6'8"	SOLID CORE POCKET DOOR
16	1- 2'0" x 6'8"	SOLID CORE
17	1- 18'0" x 8'0"	GARAGE DOOR
18	1- 9'0" x 8'0"	GARAGE DOOR
19	1- 3'0" x 6'8"	ARCHED OPNG.
20	1- 10'0" x 6'8"	ARCHED OPNG.
21	1- 2'4" x 6'8"	C.O.
22	1- 2'8" x 6'8"	C.O.
23	1- 2'8" x 6'8"	SOLID CORE (1 HR. RATED)
24	2-3'0" x 6'8"	FIXED FRENCH W/ GLASS
25	1- 2'8" x 6'8"	ARCHED OPENING

WINDOW SCHEDULE

	SIZE	DESCRIPTION
A	2-2'4" x 6'2"	DOUBLE HUNG W/ 16" TRANS.
B	2-2'8" x 6'2"	DH W HALF ROUND ABOVE
C	1- 2'4" x 6'2"	DH W/ 16" TRANS
D	2-2'8" x 6'2"	DOUBLE HUNG
E	2-2'4" x 4'8"	DOUBLE HUNG
F	1- 2'8" x 6'2"	DOUBLE HUNG
G	2-2'0" x 4'6"	DOUBLE HUNG
H	1- 3'0" x 6'2"	DOUBLE HUNG
J	1- 4'8" x 2'8"	FIXED TEMPERED
K	1- 2'0" x 4'8"	DOUBLE HUNG
L	2 2'4" x 5'2"	DOUBLE HUNG
M	3-3'0" x 5'2"	DOUBLE HUNG
N	2-2'4" x 1'8"	FIXED

THIS SYMBOL REPRESENTS A POINT LOAD

Sq. Footage
(6-06-01)

First Floor Heated	2214 Sq.Ft.
Second Floor Heated	1838 Sq.Ft.
Total Heated	4052 Sq.Ft.
Three Car Garage	760 Sq.Ft.
Front Porch	147 Sq.Ft.
Rear Porch	114 Sq.Ft.
Total Under Roof	5153 Sq.Ft.

Carolina Design Group
10602 Bailey Road
Suite A
Cornelius, NC 28031
voice: 704-895-7805
fax: 704-895-0599
email: carolinadesigngrp@aol.com
Committed To Designing Excellence

Acknowledgement Of Plans Submittal ONLY

Date 5-9-06

Date _____

SEAL

NORTH CAROLINA PROFESSIONAL SEAL 1718 ENGINEER PETER J. VERRILLO JR.

DRAWN BY	DATE
JMH / ROB F.	6-18-01

REVISIONS

DRAWING TITLE:
Second Floor Plan

SCALE: 1/4" = 1'-0"

SHEET NO.
8
OF 17 SHEETS