

Lot 475

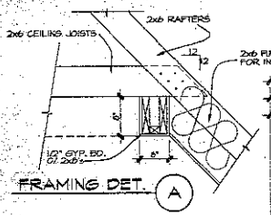

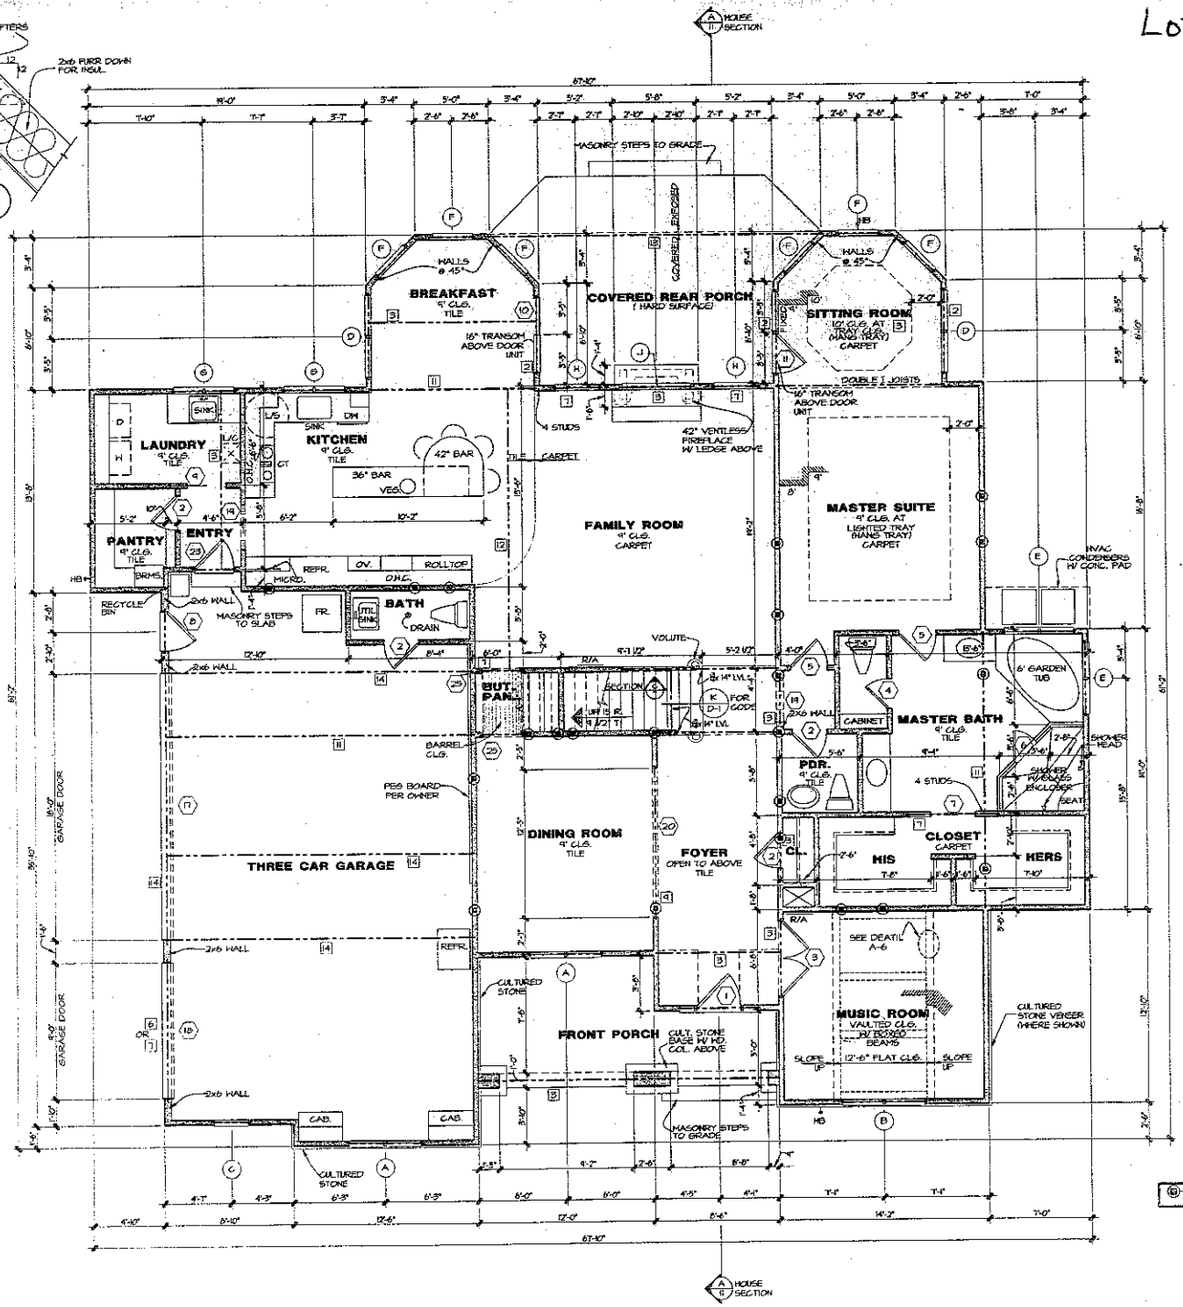

BEAM SCHEDULE

	SIZE	MATERIAL
2	(2) 2 x 6 -	NO. 2 SOUTHERN PINE
3	(2) 2 x 10	"
4	(2) 2 x 10	"
5	(2) 2 x 12	"
6	(2) 2 x 12	"
7	(2) 1 3/4 x 9 1/4	MICRO LAM
8	(2) 1 3/4 x 9 1/4	"
9	(2) 1 3/4 x 9 1/4	"
10	(2) 1 3/4 x 9 1/4	"
11	(3) 1 3/4 x 9 1/4	"
12	(4) 1 3/4 x 9 1/4	"
13	(2) 1 3/4 x 16	"
14	(2) 1 3/4 x 18	"
15	(3) 1 3/4 x 18	"
16	W 8 x 10	STEEL BEAM
17	W 8 x 13	"
18	W 8 x 15	"
19	W 8 x 21	"
20	W 8 x 24	"
21	W 8 x 28	"
22	W 10 x 22	"
23	W 10 x 26	"
24	W 10 x 30	"
25	W 10 x 33	"
26	W 10 x 39	"
27	W 10 x 45	"
28	W 10 x 49	"
29	W 12 x 26	"
30	W 12 x 30	"
31	W 12 x 35	"
32	W 16 x 26	"
33	W 16 x 31	"
34	W 16 x 36	"

DOOR SCHEDULE

	SIZE	DESCRIPTION
1	1 - 3'0" x 6'8"	FRENCH W/ 12" SIDE LITES & 16" TRANS
2	1 - 2'5" x 6'8"	SOLID CORE
3	2 - 2'8" x 6'8"	FRENCH DOOR
4	1 - 2'0" x 6'8"	SOLID CORE
5	1 - 2'8" x 6'8"	SOLID CORE
6	1 - 2'0" x	GLASS/ TEMPERED
7	2 - 1'6" x 6'8"	SOLID CORE POCKET DOORS
8	1 - 2'8" x 6'8"	HALF GLASS
9	1 - 2'8" x 6'8"	SOLID CORE POCKET DOOR
10	1 - 5'0" x 6'8"	SLIDING GLASS DOOR W/ 16" TRANS
11	2 - 2'8" x 6'8"	FRENCH W/ 16" TRANSOM
12	2 - 2'8" x 6'8"	SOLID CORE
13	1 - 2'4" x 6'8"	SOLID CORE POCKET DOOR
14	2 - 3'0" x 6'8"	FRENCH DOORS
15	1 - 2'0" x 6'8"	SOLID CORE POCKET DOOR
16	1 - 2'0" x 6'8"	SOLID CORE
17	1 - 18'0" x 8'0"	GARAGE DOOR
18	1 - 9'0" x 8'0"	GARAGE DOOR
19	1 - 8'0" x 6'8"	ARCHED OPNG.
20	1 - 10'0" x 6'8"	ARCHED OPNG.
21	1 - 2'4" x 6'8"	C.O.
22	1 - 2'8" x 6'8"	C.O.
23	1 - 2'8" x 6'8"	SOLID CORE (1 HR. RATED)
24	2 - 3'0" x 6'8"	FIXED FRENCH W/ GLASS
25	1 - 2'8" x 6'8"	ARCHED OPENING

WINDOW SCHEDULE

	SIZE	DESCRIPTION
A	2 - 2'4" x 6'2"	DOUBLE HUNG W/ 16" TRANS.
B	2 - 2'0" x 6'2"	DH W/ HALF ROUND ABOVE
C	1 - 2'4" x 6'2"	DH W/ 16" TRANS
D	2 - 2'0" x 6'2"	DOUBLE HUNG
E	2 - 2'4" x 4'0"	DOUBLE HUNG
F	1 - 2'0" x 6'2"	DOUBLE HUNG
G	2 - 2'0" x 4'0"	DOUBLE HUNG
H	1 - 3'0" x 6'2"	DOUBLE HUNG
J	1 - 4'0" x 2'4"	FIXED TEMPERED
K	1 - 2'0" x 4'0"	DOUBLE HUNG
L	2 - 2'4" x 5'2"	DOUBLE HUNG
M	3 - 3'0" x 5'2"	DOUBLE HUNG
N	2 - 2'4" x 1'0"	FIXED

Sq. Footage

(6-08-01)

First Floor Heated	2214 Sq.Ft.
Second Floor Heated	1838 Sq.Ft.
Total Heated	4052 Sq.Ft.
Three Car Garage	780 Sq.Ft.
Front Porch	147 Sq.Ft.
Rear Porch	174 Sq.Ft.
Total Under Roof	5153 Sq.Ft.

Carolina Design Group
10502 Bailey Road
Suite A
Cornelius, NC 28031
voice: 704-896-7605
fax: 704-896-0599
email: carolinadesigngroup@aol.com

Acknowledgement Of Plans Submittal ONLY!
Date 6-9-06
Date 6-8-06

SEAL
NORTH CAROLINA PROFESSIONAL ENGINEER SEAL 1716 PETER J. YENNA, JR.
LIC. NUMBER: P.E. 1716 NO. 2 SEAL 1716 CHARTER: NO. 3501

DRAWN BY	DATE
JMH / ROB F.	6-18-01

REVISIONS

DRAWING TITLE: First Floor Plan

SCALE: 1/4" = 1'-0"

SHEET NO. 6 OF 17 SHEETS