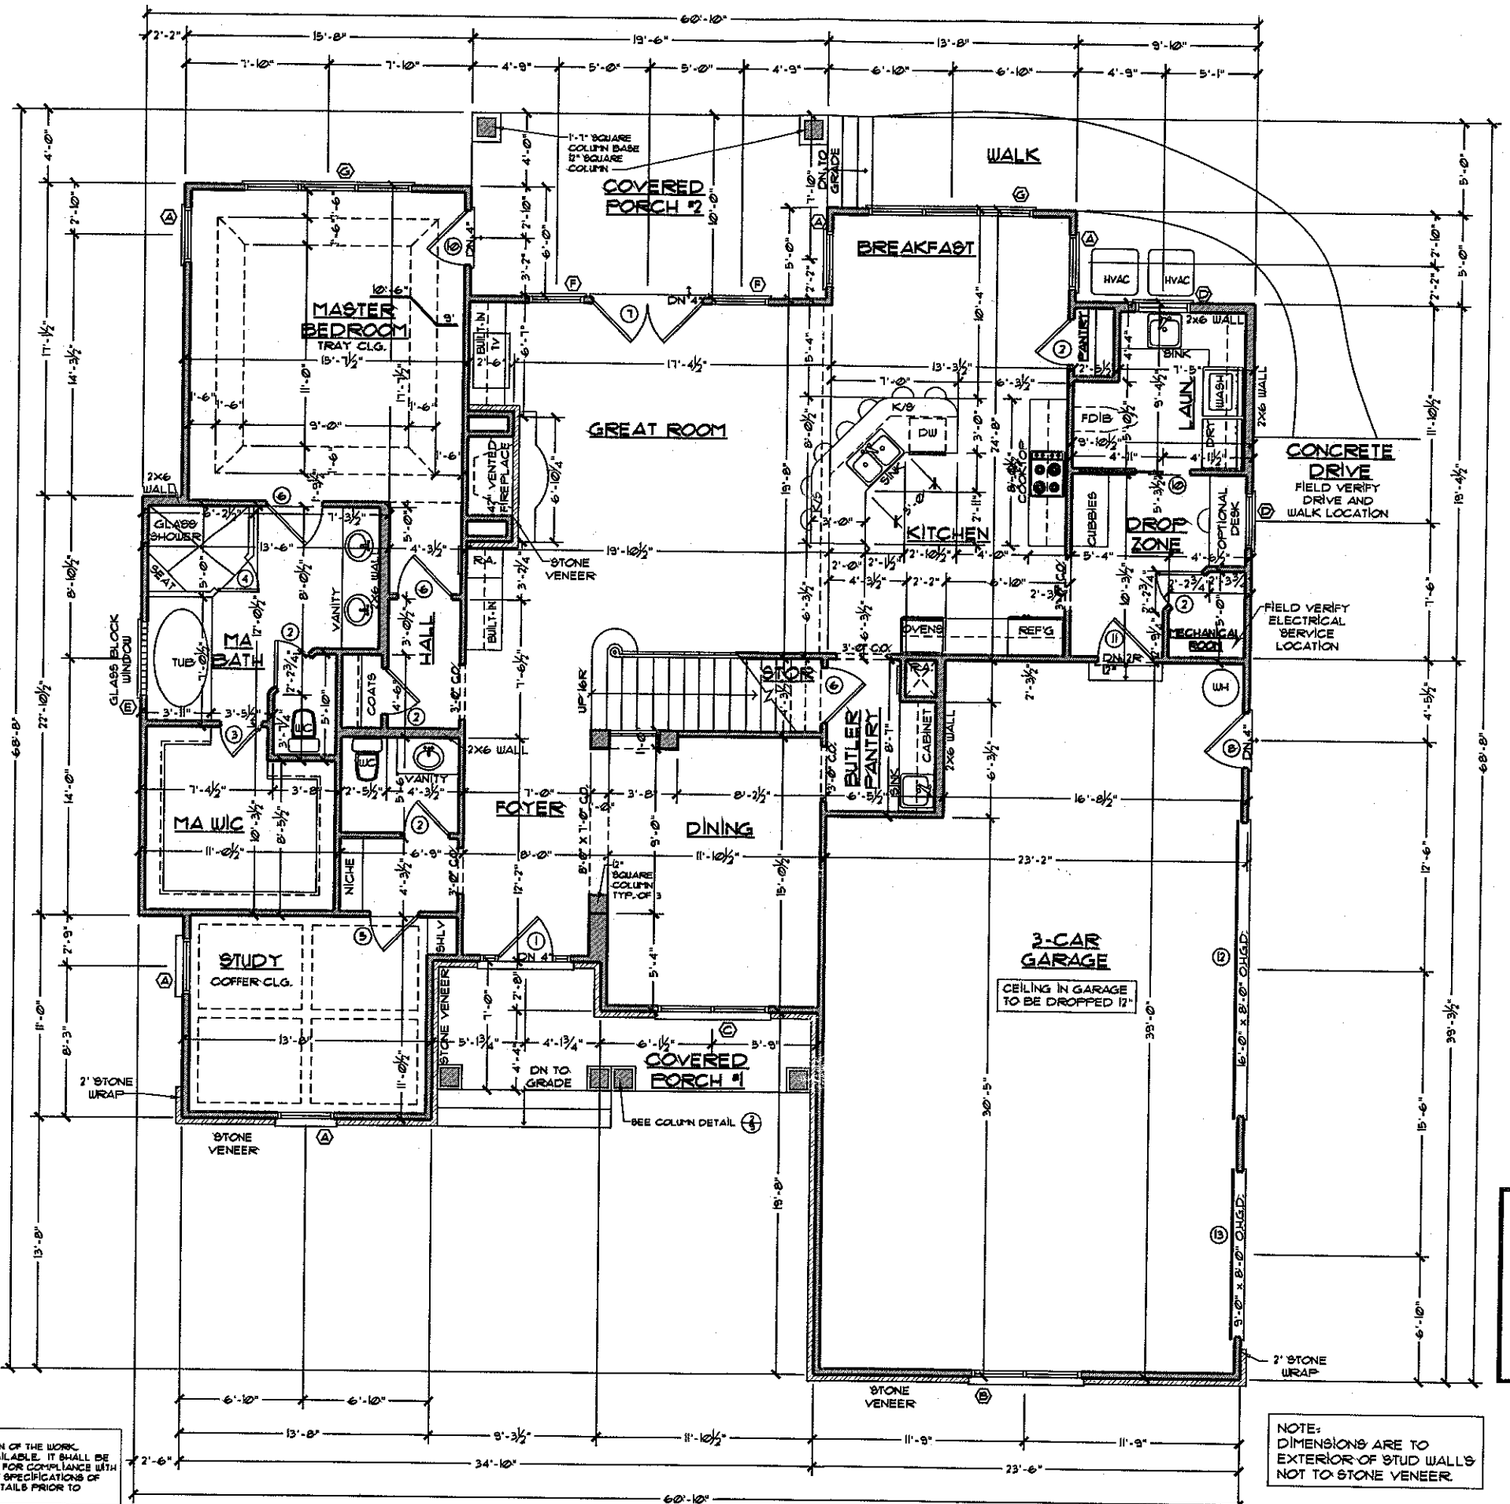


1/3 FIRST FLOOR PLAN

SCALE: 1/4" = 1'-0"

NOTE:
DIMENSIONS ARE TO EXTERIOR OF STUD WALLS NOT TO STONE VENEER.

SQUARE FOOTAGE

FIRST FLOOR FINISHED	2162 S.F.
SECOND FLOOR FINISHED	1415 S.F.
TOTAL FINISHED	3577 S.F.
3-CAR GARAGE	856 S.F.
COVERED PORCH #1	117 S.F.
COVERED PORCH #2	195 S.F.
TOTAL UNDER ROOF	4745 S.F.

NOTE:
THESE PLANS NOT VALID FOR PERMITTING PURPOSES UNLESS THEY BEAR THE SIGNATURE & SEAL OF JENNIFER B. PIPPIN, CPBD AND AIBD.

NOTE:
ALL DRAWINGS ARE DIAGRAMMATIC AND REFLECT DESIGNERS IMPRESSION OF THE WORK. CONSULT PROJECT SPECIFICATIONS FOR ADDITIONAL INFORMATION, IF AVAILABLE. IT SHALL BE THE CONTRACTORS RESPONSIBILITY TO CAREFULLY REVIEW THESE PLANS FOR COMPLIANCE WITH ALL BUILDING CODES, ZONING & OTHER REGULATORY AGENCIES & FOLLOW SPECIFICATIONS OF THE ENGINEER. CONTRACTOR TO VERIFY ALL DIMENSIONS, NOTES AND DETAILS PRIOR TO CONSTRUCTION, WITH THE OWNER.

COPYRIGHT NOTICE

PURSUANT TO THE FEDERAL COPYRIGHT ACT, THESE PLANS ARE DULY REGISTERED WITH THE LIBRARY OF CONGRESS - PROPERLY RESERVING ALL RIGHTS FOR THIS OFFICE AND DESIGNER. THESE PLANS MAY BE USED ONLY ONCE FOR THIS PROJECT ONLY. ANY REDRAWING, TRACING, REPRODUCTION, RE-USE OR FORMATION OF DERIVATIVE WORK IS EXPRESSLY PROHIBITED AND ANY VIOLATIONS WILL BE PROSECUTED TO THE FULLEST EXTENT OF THE LAW.

PIPPIN
HOME DESIGNS
INC.
AWARD WINNING HOMES WITH A VIEW
Professional Member, AIBD
21016 CATAWBA AVE.
CORNELIUS, NC 28031
FAX 704.895.0066
TEL 704.895.0000
www.pippinhomedesigns.com

NCBDC

P.E.

Acknowledgment Of Plans Submittal ONLY
Date 12-15-06
Date 12-15-06

A NEW RESIDENCE FOR:
MR. & MRS. PALMER
LOT #202 - THE FARMS SUBDIVISION
MOORESVILLE, NC
IREDELL COUNTY
BUILDER: D.S. RUSHING, INC.


PROJECT NO.	0640
DATE:	DECEMBER 5, 2006
DRAWN BY:	EDW
DESIGNED BY:	JBP

REVISIONS	BY

SHEET NO. 3 OF 14

© COPYRIGHT PIPPIN HOME DESIGNS INC. 2006
ALL RIGHTS RESERVED.
PLANS NOT TO BE REPRODUCED.
PIPPIN HOME DESIGNS INC. ASSUMES NO LIABILITY FOR ANY CHANGES OR MODIFICATIONS MADE TO THESE PLANS BY OTHERS.

A|I
B|D

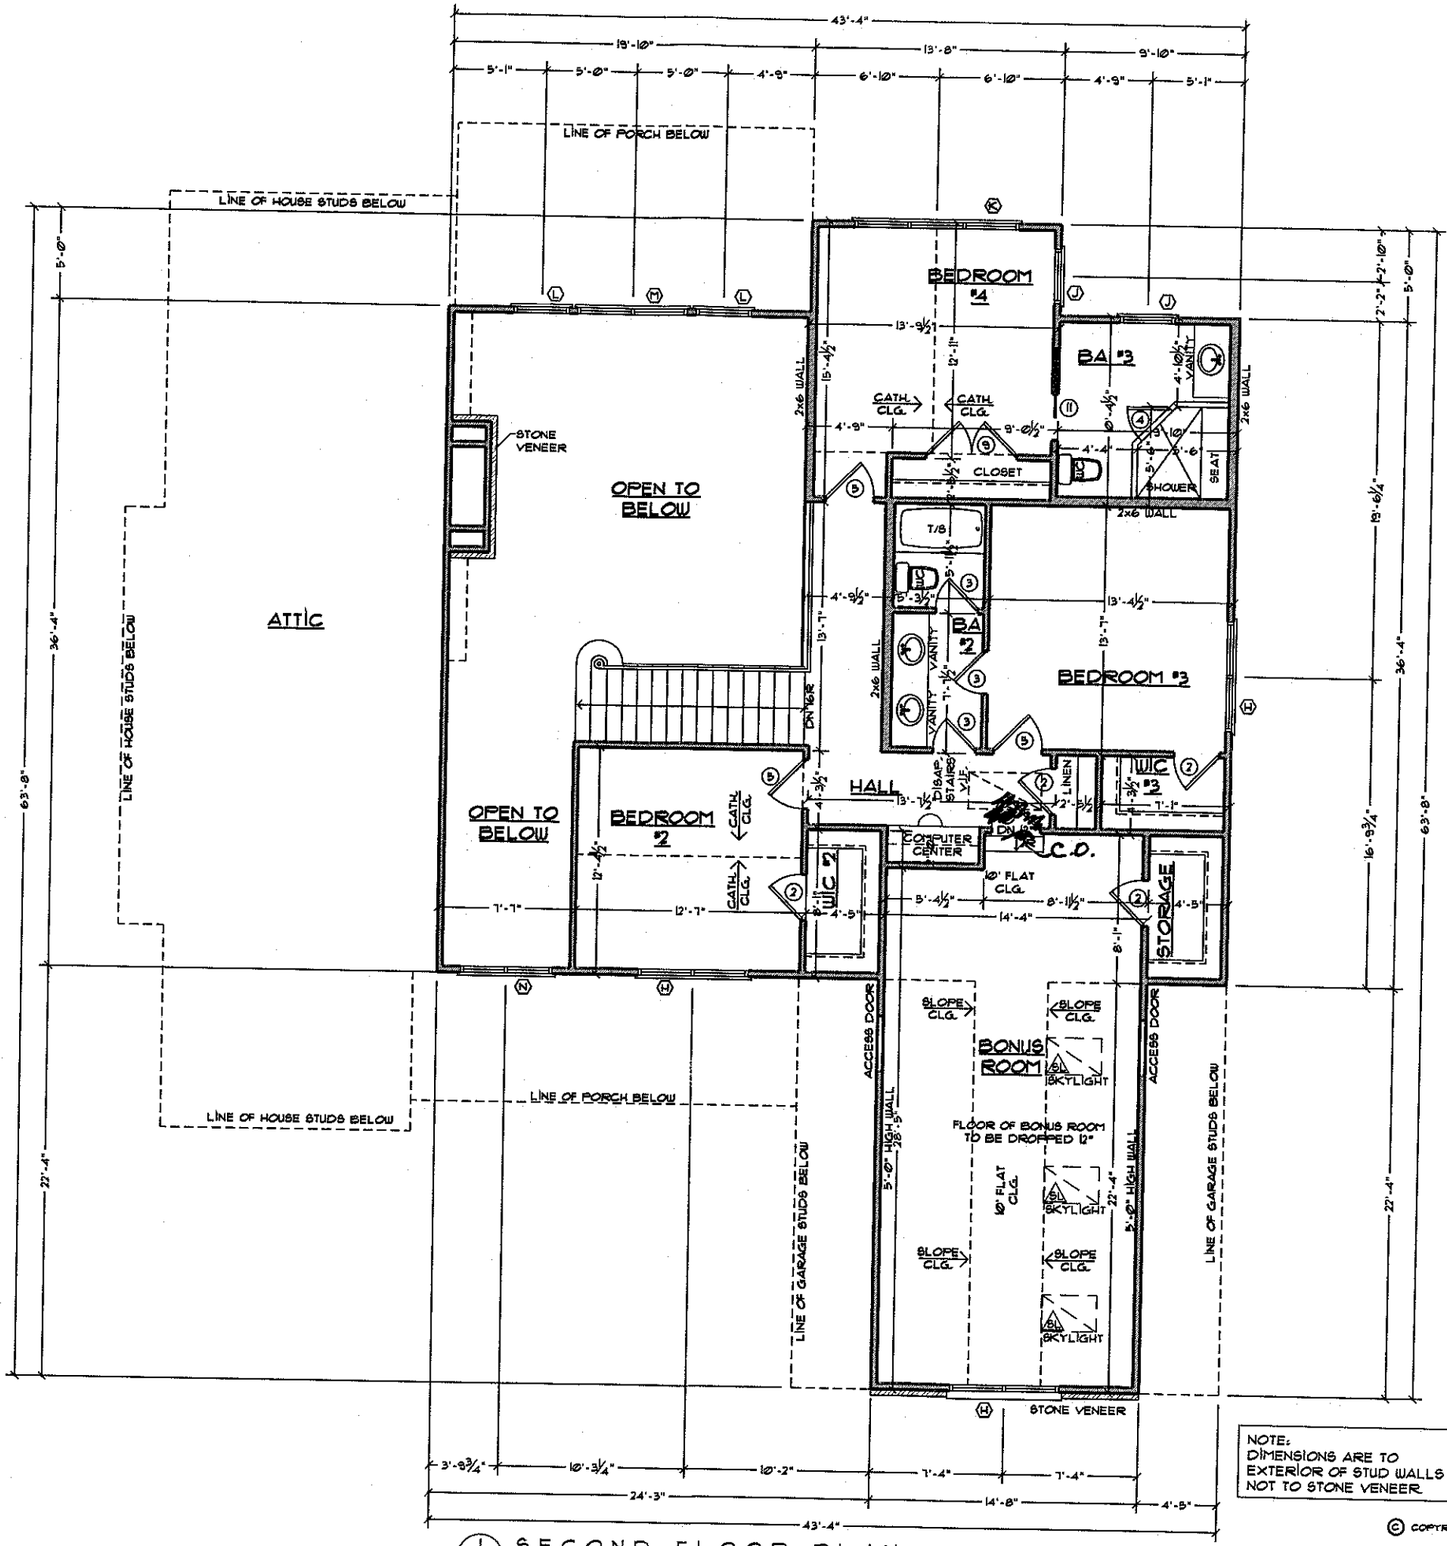

1/5 SECOND FLOOR PLAN

SCALE: 1/4" = 1'-0"

NOTE:
DIMENSIONS ARE TO EXTERIOR OF STUD WALLS NOT TO STONE VENEER.

NOTE:
THESE PLANS NOT VALID FOR PERMITTING PURPOSES UNLESS THEY BEAR THE SIGNATURE & SEAL OF JENNIFER B. PIPPIN, CPBD AND AIBD.

NOTE:
ALL DRAWINGS ARE DIAGRAMMATIC AND REFLECT DESIGNERS IMPRESSION OF THE WORK. CONSULT PROJECT SPECIFICATIONS FOR ADDITIONAL INFORMATION, IF AVAILABLE. IT SHALL BE THE CONTRACTORS RESPONSIBILITY TO CAREFULLY REVIEW THESE PLANS FOR COMPLIANCE WITH ALL BUILDING CODES, ZONING & OTHER REGULATORY AGENCIES & FOLLOW SPECIFICATIONS OF THE ENGINEER. CONTRACTOR TO VERIFY ALL DIMENSIONS, NOTES AND DETAILS PRIOR TO CONSTRUCTION WITH THE OWNER.

COPYRIGHT NOTICE

PURSUANT TO THE FEDERAL COPYRIGHT ACT, THESE PLANS ARE DULY REGISTERED WITH THE LIBRARY OF CONGRESS - PROPERLY RESERVING ALL RIGHTS FOR THIS OFFICE AND DESIGNER. THESE PLANS MAY BE USED ONLY ONCE FOR THIS PROJECT ONLY. ANY REDRAWING, TRACING, REPRODUCTION, RE-USE OR FORMATION OF DERIVATIVE WORK IS EXPRESSLY PROHIBITED AND ANY VIOLATIONS WILL BE PROSECUTED TO THE FULLEST EXTENT OF THE LAW.

Acknowledgement of Plans Submittal ONLY!

Date 12-15-06

Date 12-15-06

PIPPIN
HOME DESIGNS
INC.
AWARD WINNING HOMES WITH A VIEW
Professional Member, AIBD
21016 CATAWBA AVE.
CORNELIUS, NC 28031
FAX 704.895.0066
TEL 704.895.0000
www.pippinhomedesigns.com

NCBDC

P.E.

A NEW RESIDENCE FOR:
MR. & MRS. PALMER
LOT #302 - THE FARMS SUBDIVISION
MOORESVILLE, NC
IREDELL COUNTY
BUILDER: D.S. RUSHING, INC.

PROJECT NO.	0640
DATE:	DECEMBER 5, 2006
DRAWN BY:	EDW
DESIGNED BY:	JBP

REVISIONS	BY

SHEET NO. 5 OF 16

© COPYRIGHT PIPPIN HOME DESIGNS INC. 2006
ALL RIGHTS RESERVED.
PLANS NOT TO BE REPRODUCED.
PIPPIN HOME DESIGNS INC. ASSUMES NO LIABILITY FOR ANY CHANGES OR MODIFICATIONS MADE TO THESE PLANS BY OTHERS.

AIBD