IREDELL COUNTY HEATLH DEPARTMENT

PAGE 2: *SITE PLAN WORKSHEET*

SEE THE SAMPLE SITE PLAN BELOW. INCOMPLETE SITE PLANS WILL BE RETURNED TO YOU FOR COMPLETION AND MAY RESULT IN A DELAY IN THE ISSUANCE OF YOUR SEPTIC SYSTEM PERMIT!!!

Place an (X) beside each item as you complete the site plan:

- ✓ **Property Line measurements are clearly identified…**
- ✓ **All proposed structures are indicated…**
  SHOW: proposed house or business footprint, wells, water lines, patios, pools and decks, and any other item that will occupy space on the site
- ✓ **Front and side setbacks from property line…**
- ✓ **Preferred driveway location and configuration, preferred well location…**
- ✓ **Area you prefer your septic system to be placed…**
- ✓ **North arrow, or other sufficient indicator of direction…**

Circle N/A on the following if appropriate:

- ✓ **Location of septic systems and wells within 100' of your property… N/A**
- ✓ **Location of easements and rights of ways on your property… N/A**
- ✓ **Location of any designated wetlands on the property… N/A**


Signature: Darrell Hope


Property owner or owner's legal representative signature (SIGNATURE REQUIRED)


4/4/07

DATE

USE THIS SPACE TO DRAW YOUR SITE PLAN

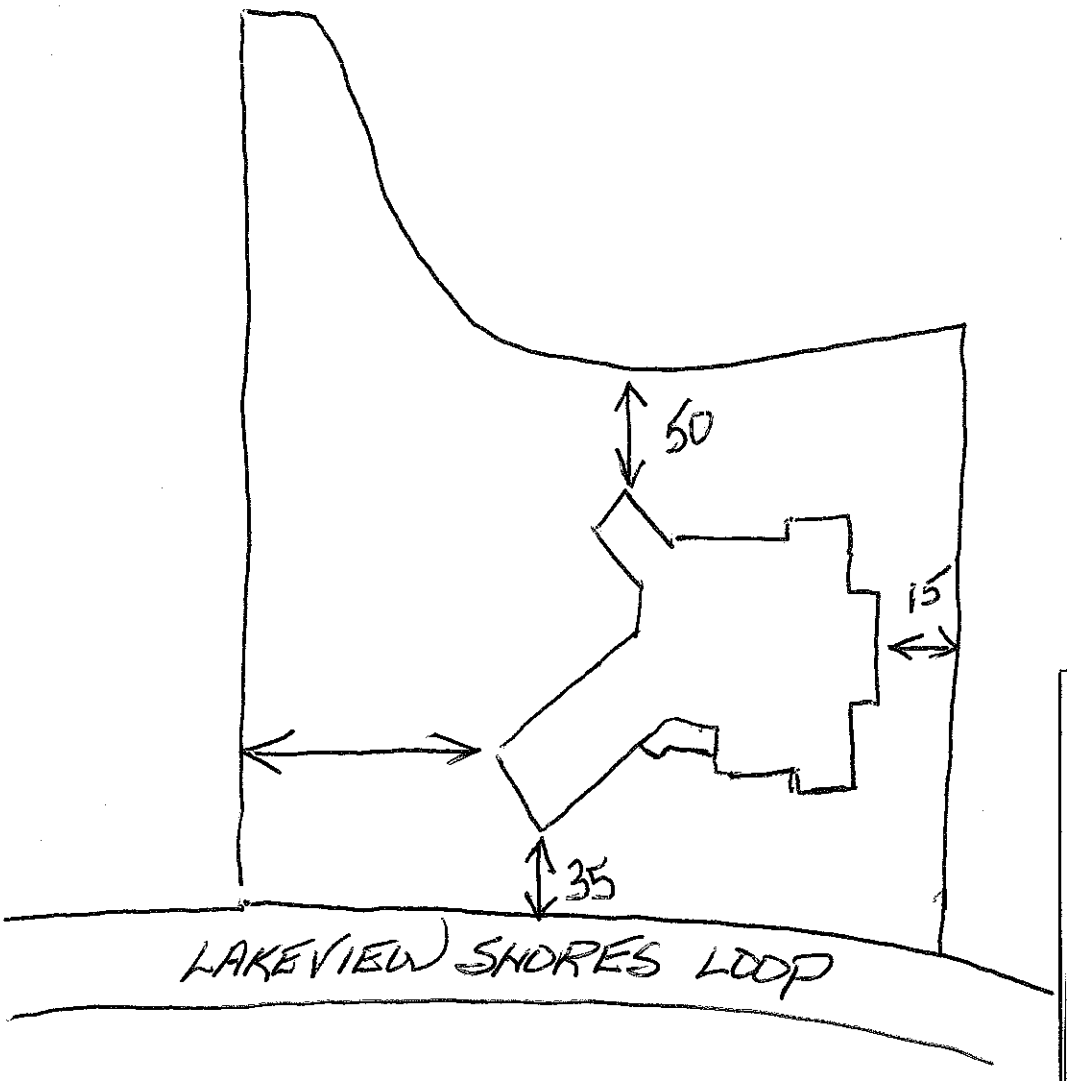

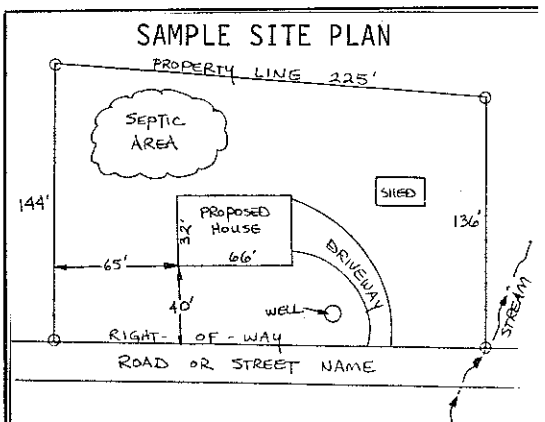

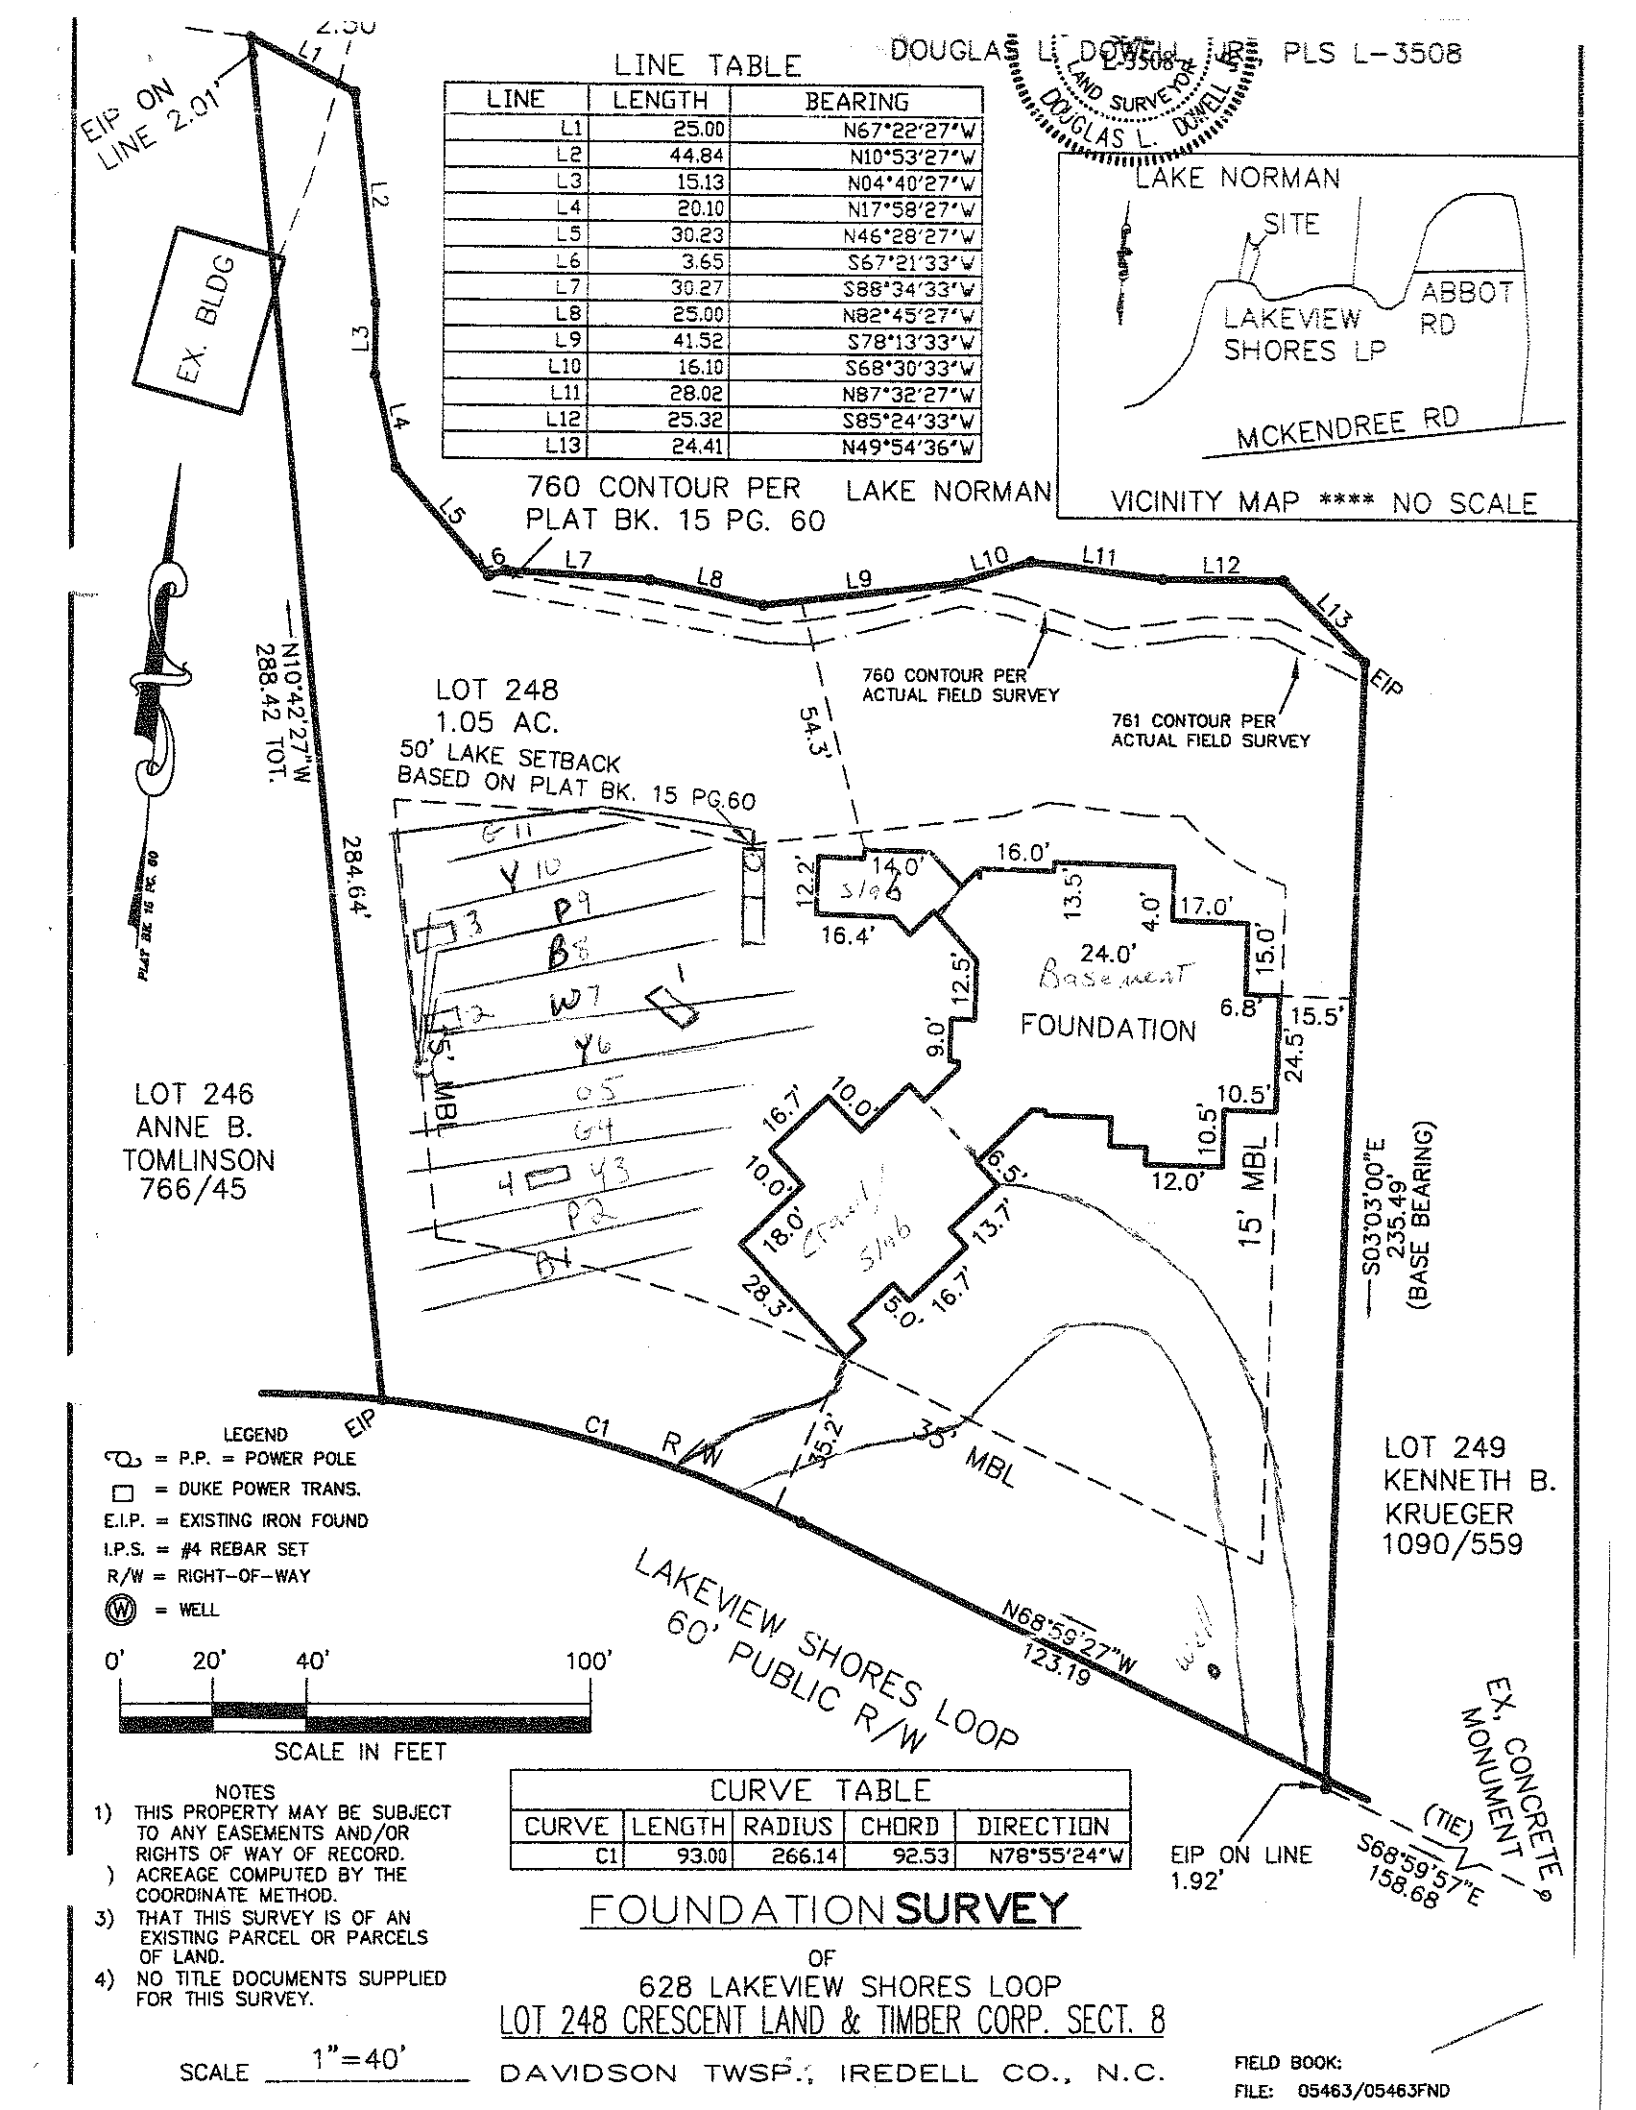

CURVE TABLE				
CURVE	LENGTH	RADIUS	CHORD	DIRECTION
C1	93.00	266.14	92.53	N78°55'24"W

NOTES
1) THIS PROPERTY MAY BE SUBJECT TO ANY EASEMENTS AND/OR RIGHTS OF WAY OF RECORD.
2) ACREAGE COMPUTED BY THE COORDINATE METHOD.
3) THAT THIS SURVEY IS OF AN EXISTING PARCEL OR PARCELS OF LAND.
4) NO TITLE DOCUMENTS SUPPLIED FOR THIS SURVEY.

FOUNDATION SURVEY

OF

628 LAKEVIEW SHORES LOOP

LOT 248 CRESCENT LAND & TIMBER CORP. SECT. 8

SCALE 1"=40' DAVIDSON TWSP., IREDELL CO., N.C.

FIELD BOOK:
FILE: 05463/05463FND