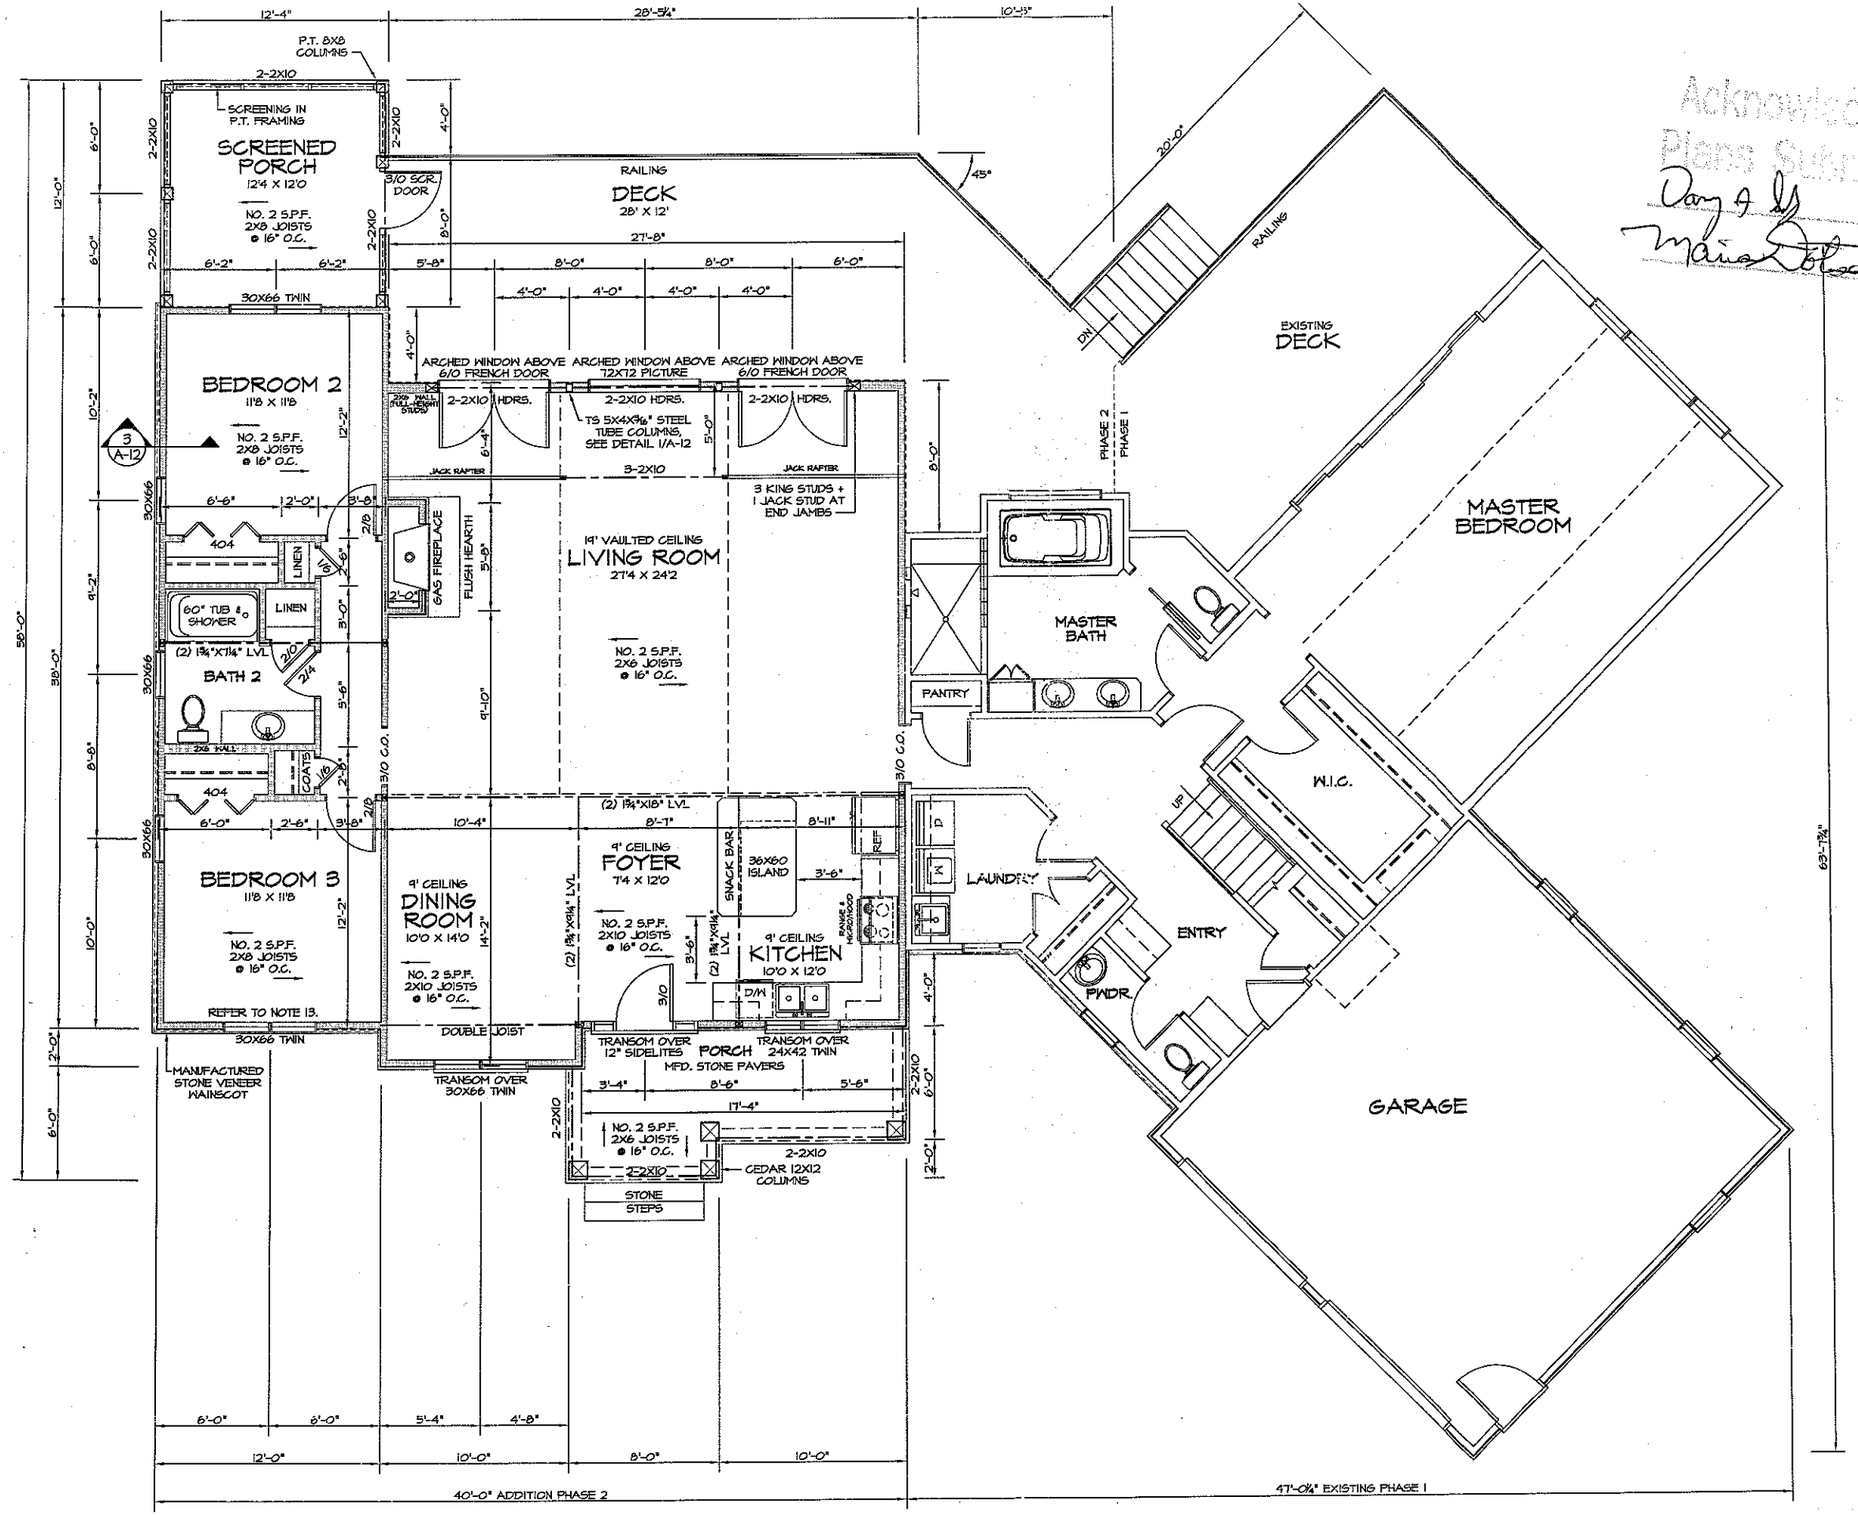


Acknowledgement of Plans Submitted ONLY
Date 3 3 10
Date 3/3/2010

FIRST FLOOR PLAN - PHASE 2

1052 SQ.FT. EXISTING PHASE 1 + 1431 SQ.FT. PHASE 2 ADDITION = 2483 SQUARE FEET HEATED

SCALE: 1/8"=1'-0"