IREDELL COUNTY HEALTH DEPARTMENT
ENVIRONMENTAL HEALTH DIVISION
Application For Improvement Permit

ALL items on this application form must be completed before Health Department can begin work. One application must be completed by the property owner or agent for each (proposed) site.

PERSONAL INFORMATION:

Applicant	Phone #	Mailing Address	City	State	Zip Code
Crescent Resc. Inc	663-6905	P.O. Box 1003	Charlotte	NC	28201

Current Property Owner	Mailing Address	City	State	Zip Code
Estate				

PROPERTY INFORMATION:

(Proposed) Subdivision Name	(Proposed) Lot #	(Proposed) Block/Section #	State Road #
	62	Section 7	Barbara Loop

(Proposed) Water Supply: Public, (Private Well)

Preliminary Plat Approval Date (DEVELOPERS ONLY)

Tax Map # 4626/124()

Specific Directions to Property 1100 ft Chadwood ft Barbara Loop 3rd Lot after Indian Trail

TYPE OF FACILITY: (use check (X) or number as appropriate)

House X Mobile Home _____ Commercial _____ No. Bedrooms 3 No. Baths 3

No. Persons or Employees (commercial only) _____ Basement _____ Basement with Plumbing _____


Crawl Space X Concrete Slab _____ Garbage Disposal _____ Jaccuzi or spa _____

COVENANT AND SIGNATURE:

I hereby make application to the Iredell County Health Department for a soils/site evaluation of the property described above. This evaluation is to be conducted for the sole purpose of obtaining a septic system Improvement Permit. I hereby authorize Iredell County Health Department representatives to go onto the above property for purposes of conducting this evaluation. I understand that, by state law, any Improvement Permit issued on the above property may be voided if substantial changes are made to the designated sewage system site. The issuance of an Improvement Permit by the Iredell County Health Department does not relieve me from compliance with all other relevant state/local laws or regulations. As owner or authorized agent, I covenant that the contents of this application are true and represent the maximum facilities intended to be placed on this property to my knowledge to date.


I understand that any Improvement Permit issued on the above property is valid for five (5) years from the issuance date and is subject to revocation if the above described site plans or intended use changes.

5-30-97 DATE Paul G. Perry SIGNATURE OF OWNER/AUTHORIZED AGENT

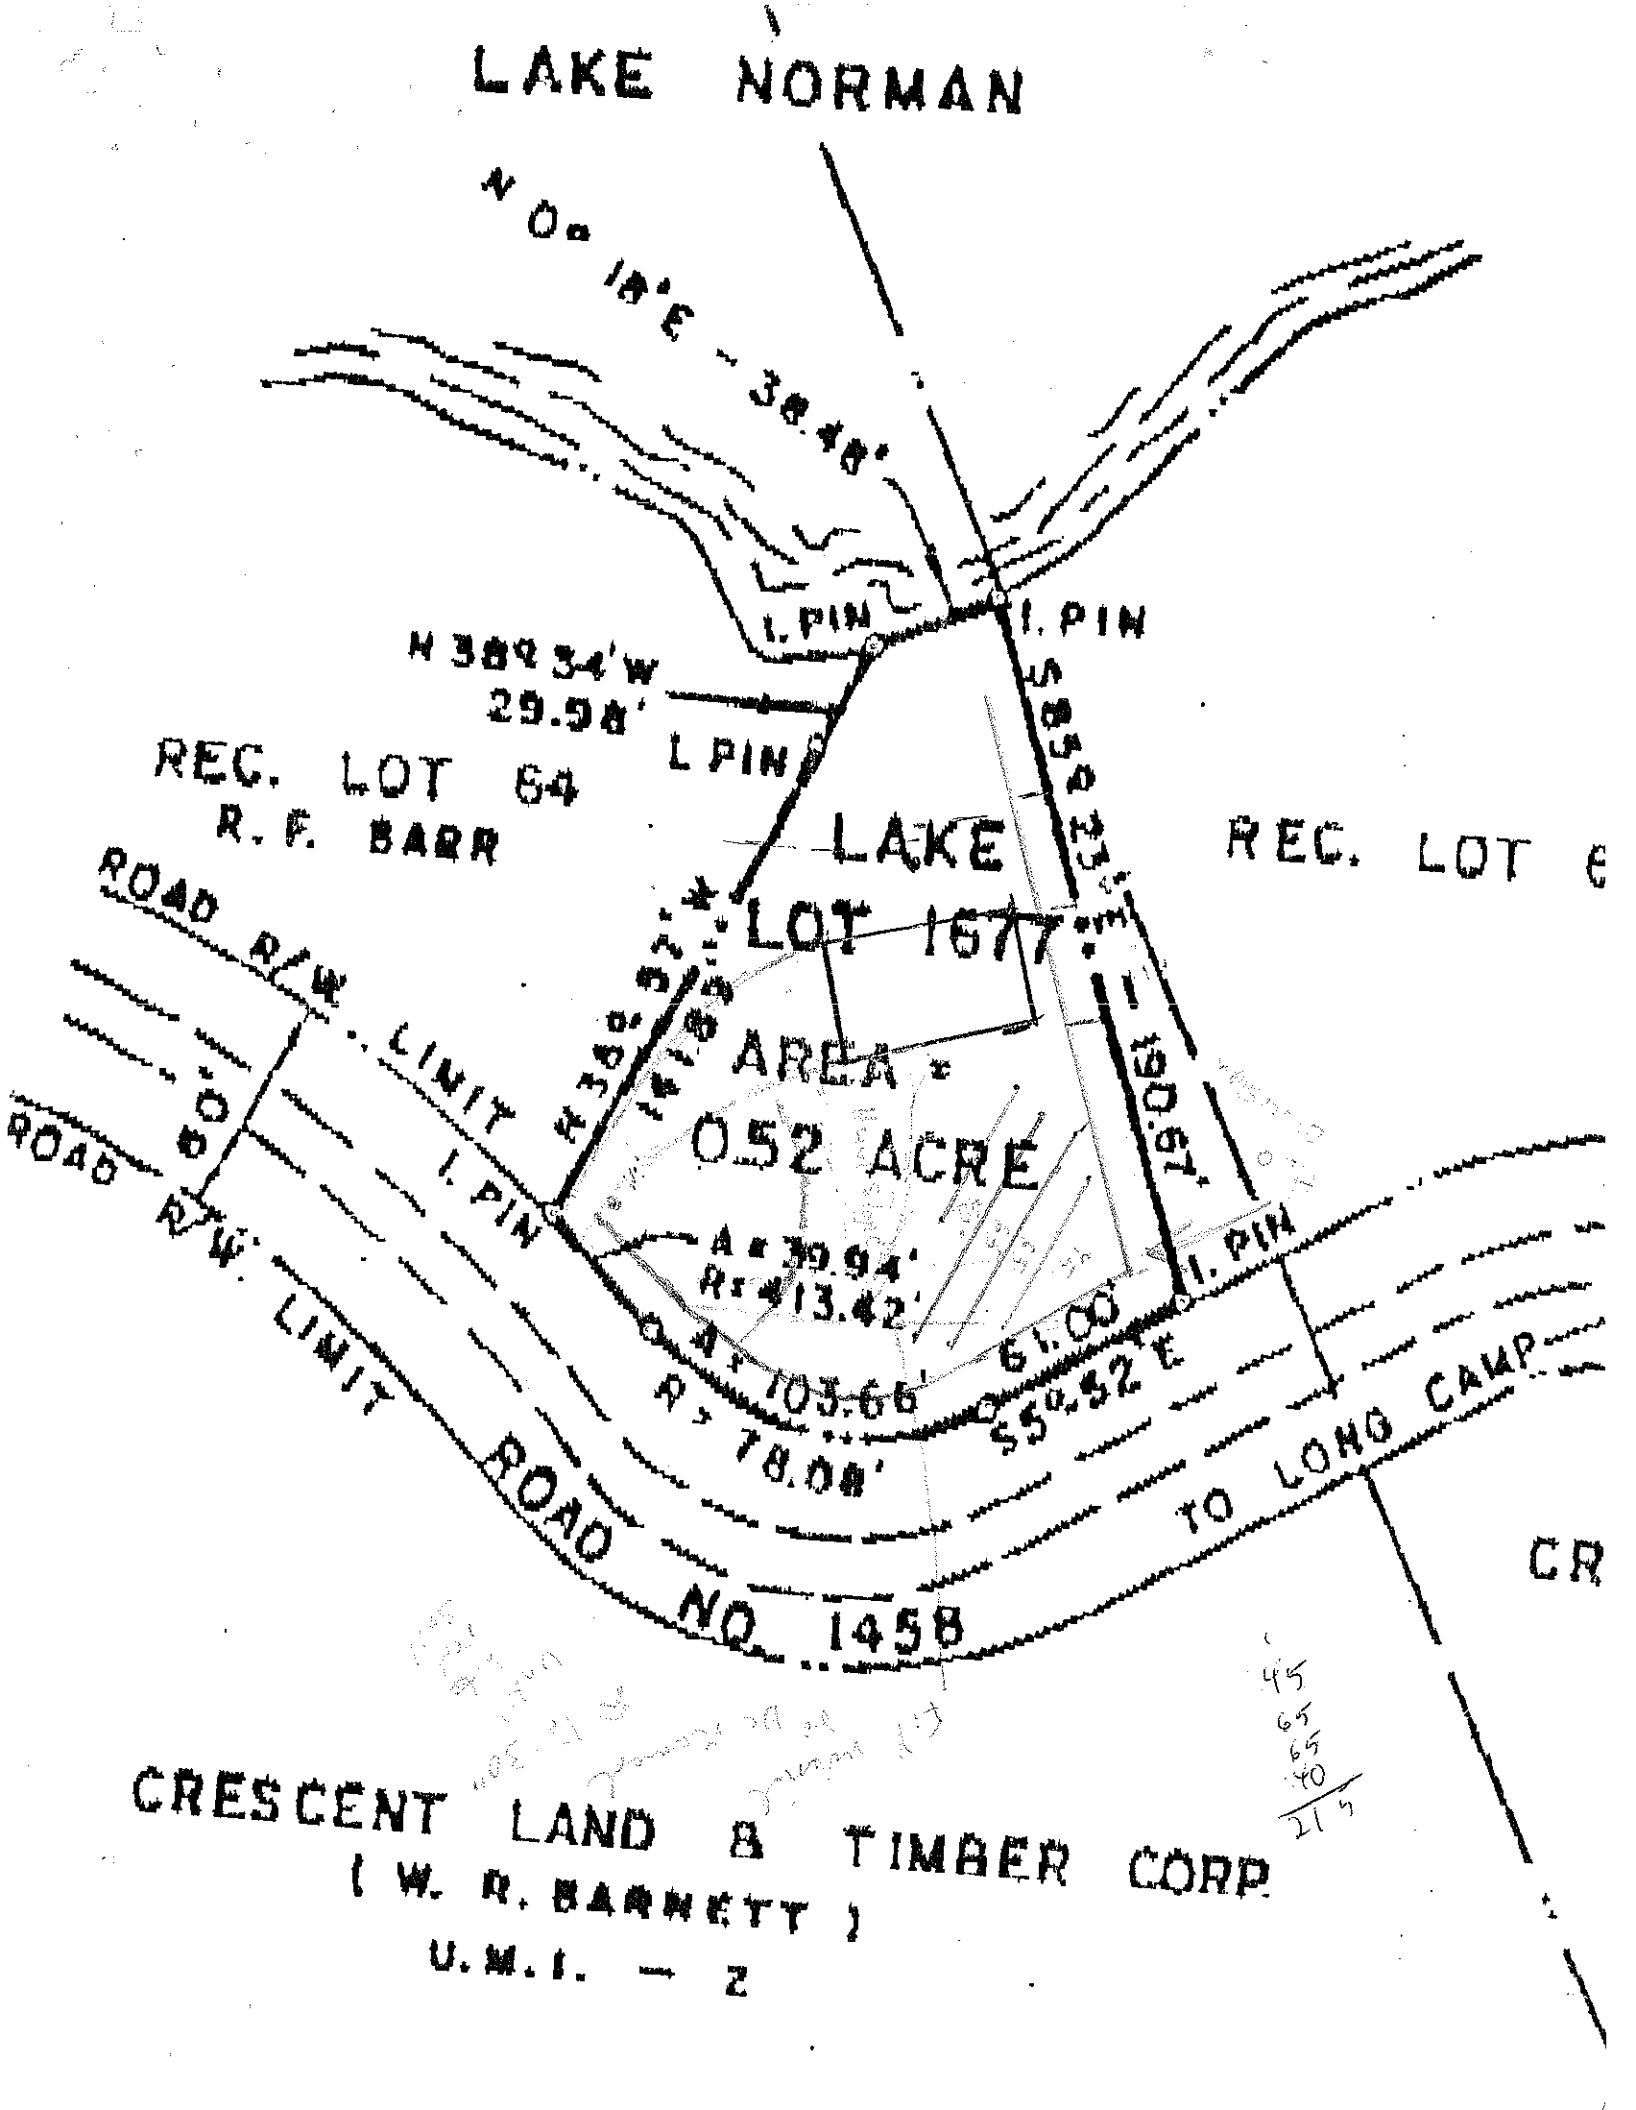
LAKE NORMAN
N 0° 14' E - 38.48'
I. PIN
I. PIN
N 38° 34' W
29.58'
I. PIN
S 88° 54' E
REC. LOT 64
R. F. BARR
LAKE
LOT 167
REC. LOT 6
ROAD R/W LIMIT
N 38° 34' W
I. PIN
AREA =
.052 ACRE
A = 39.94'
R = 413.42'
CH = 105.66'
61.00
S 50° 52' E
I. PIN
19.06'
I. PIN
ROAD R/W LIMIT
R = 78.08'
TO LONG CAMP
ROAD NO. 1458
CR
CRESCENT LAND & TIMBER CORP
(W. R. BARNETT)
U.M.I. — 2

U.11.97

BARBER LOOP

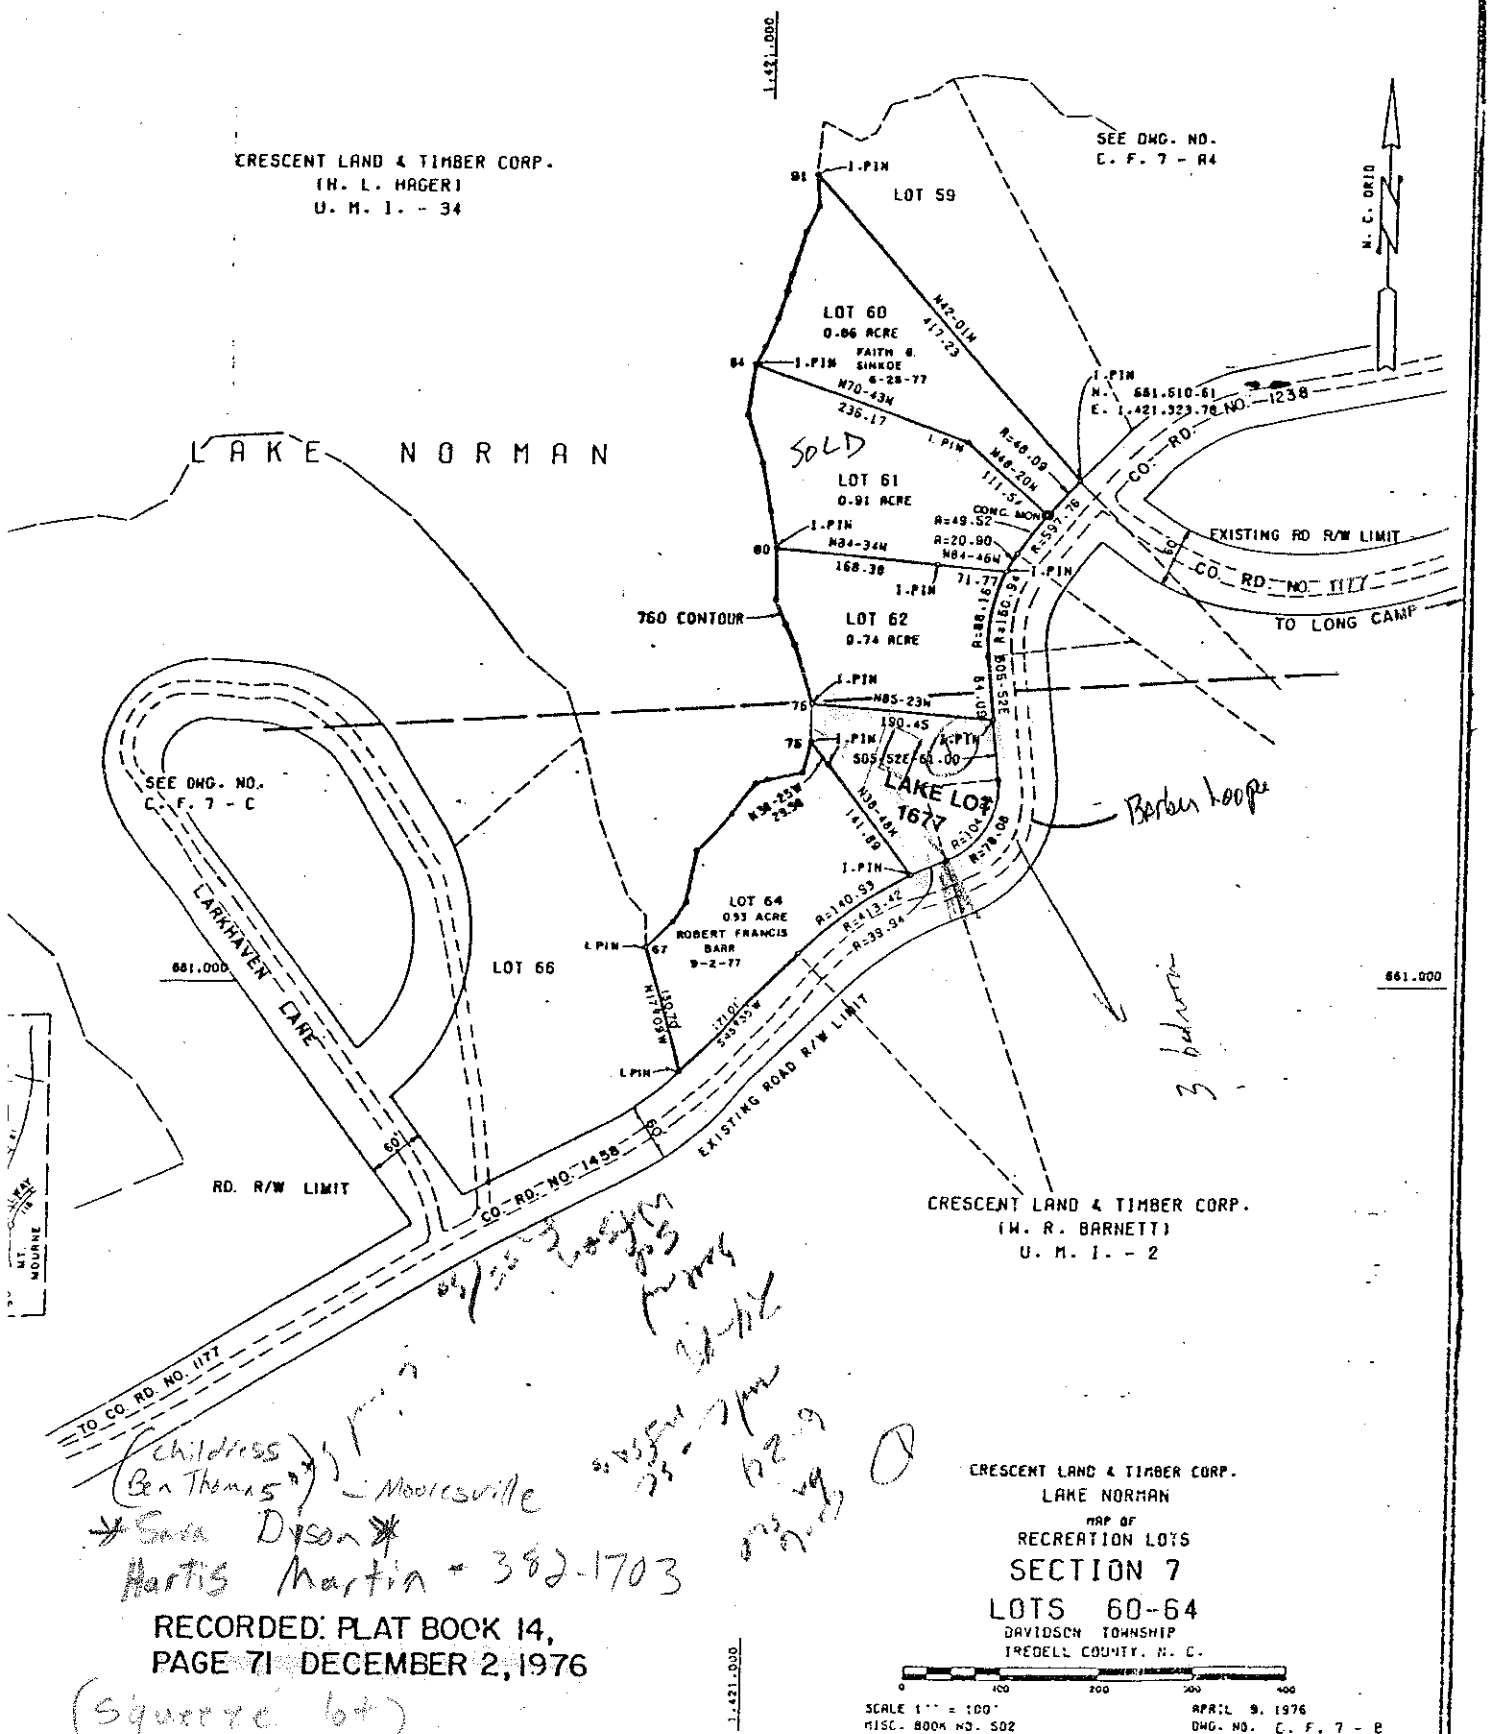

(Childress
Ben Thomas)
Mooresville
Sara Dyson
Martis Martin - 392-1703

RECORDED: PLAT BOOK 14,
PAGE 71 DECEMBER 2, 1976

(Square lot)

CRESCENT LAND & TIMBER CORP.
LAKE NORMAN
MAP OF
RECREATION LOTS
SECTION 7
LOTS 60-64
DAVIDSON TOWNSHIP
IREDELL COUNTY, N. C.

SCALE 1" = 100'
MISC. BOOK NO. 502

APRIL 9, 1976
DWG. NO. C. F. 7 - B