
Acknowledgement Of Plans Submittal ONLY!

Judy Melville Date 4-7-11

Blue McKee Date 4/7/11

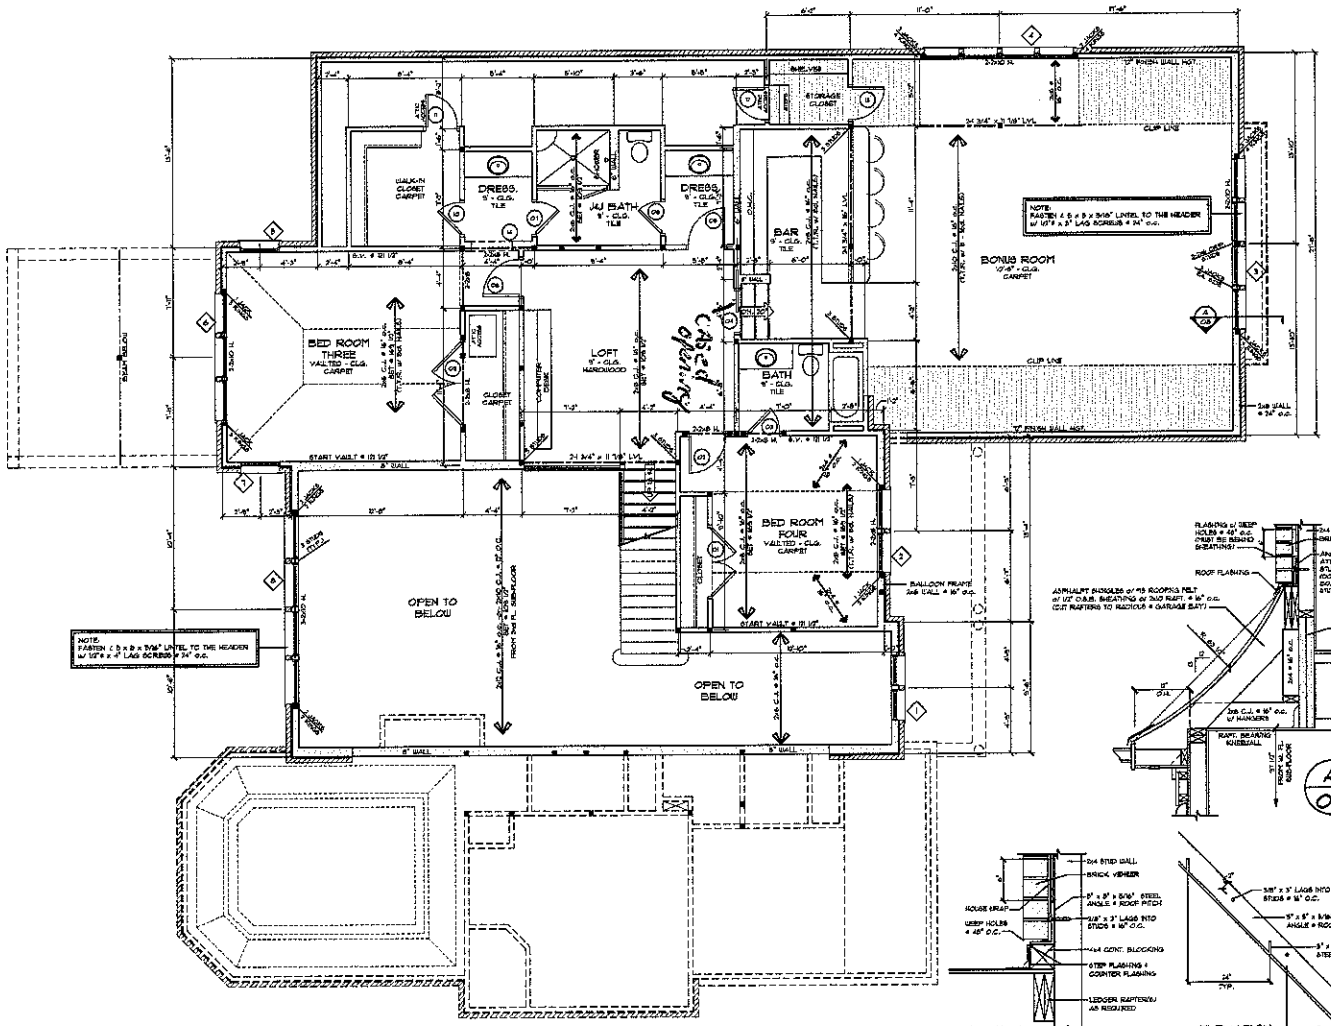

SECOND FLOOR DOOR SCHEDULE

	WIDTH	HEIGHT	NOTES
01	3'-0"	6'-8"	TURN - TWO PANEL WOOD
02	2'-8"	6'-8"	SINGLE - T.P.W.
03	2'-4"	6'-8"	SINGLE - T.P.W.
04	3'-0"	6'-8"	SINGLE - T.P.W. (POCKET)
05	2'-8"	6'-8"	SINGLE - T.P.W.
06	2'-4"	6'-8"	SINGLE - T.P.W.
07	2'-4"	6'-8"	SINGLE - T.P.W.
08	2'-8"	6'-8"	SINGLE - T.P.W.
09	6'-0"	6'-8"	TURN - T.P.W.
10	2'-4"	6'-8"	SINGLE - T.P.W.
11	2'-4"	6'-8"	SINGLE - INSULATED
12	2'-4"	6'-8"	SINGLE - INSULATED
13	2'-4"	6'-8"	SINGLE - T.P.W.
14	3'-0"	6'-8"	8" THICKENED OPENING

SECOND FLOOR WINDOW SCHEDULE

	WIDTH	HEIGHT	NOTES
01	2'-2"	5'-0"	TURN - FIXED ARCHED CASEMENT w/ 4 1/2" STUD POCKET
02	3'-10"	4'-6"	TURN - DBL. HUNG w/ 4 1/2" S.P.
03	3'-10"	6'-0"	QUAD - DBL. HUNG w/ 4 1/2" S.P.
04	3'-6"	6'-0"	QUAD - DBL. HUNG w/ 4 1/2" S.P.
05	2'-10"	4'-6"	SINGLE - DBL. HUNG
06	2'-10"	4'-6"	TRIPPLE - DBL. HUNG w/ 4 1/2" S.P.
07	2'-10"	4'-6"	SINGLE - DBL. HUNG
08	2'-2"	6'-6"	QUAD - FIXED CASEMENT w/ 4 1/2" S.P.

DOOR & WINDOW NOTE

ALL WINDOW & DOOR SIZES ARE NOMINAL. VERIFY ALL CONDITIONS W/ MANUFACTURER & CODE RESTRICTIONS

GENERAL FLOOR PLAN NOTES

1. SEE SHEET G1N1 FOR ADDITIONAL FRAMING NOTES.
2. ALL HEADERS ARE (2) 2x6 (U.N.O.)
3. INDICATES POINT LOADS (SEE G1N1 SHEET) SOLID BLOCKING TO BE EQUAL TO NUMBER OF STUDS ABOVE TO ALLOW CONCENTRATED LOADS TO BE TRANSFERRED TO PIERS / GIRDERS BELOW
4. PROVIDE 1/2" DRYWALL SEPARATION BETWEEN WALL & CEILING OR HOUSE & GARAGE
5. ALL ANGLES ARE 45° (U.N.O.)
6. INSTALL DBL. JOIST UNDER ALL PARALLEL PARTITION WALLS (U.N.O.)
7. INSTALL A MIN. OF (3) 2x4 STUDS UNDER ALL BEAMS, LVL'S, or GLU-LAM, AT THE FIRST FLOOR LEVEL (U.N.O.)
8. ALL EXTERIOR WALLS TO HAVE 7/16" OSB SHEATHING FASTENED w/ 8d NAILS @ 6" o.c. AROUND EDGES & 12" o.c. IN FIELD

SECOND FLOOR PLAN

SCALE: 1/4" = 1'-0"

ENGINEER:

SEAL 029857 ENGINEER MICHAEL D. PARKINSON

INTELLIGENT DESIGN ENGINEERING

1205 SW PLAZA, SUITE B CHARLOTTE, NC 28273

gulfstream plans&design

8817 Wacham Potts Road Cornelius, NC 28031

TEL: 704.641.2544

PROJECT:

THE BAILEY RESIDENCE

LOT 84
IN
CHARLOTTE, NORTH CAROLINA

NOTE: GENERAL CONTRACTOR TO VERIFY ALL DIMENSIONS AND ANGLES IN FIELD.

DATE: December 21, 2010

DRAWN BY: T. S. SmITh


JOB NUMBER: 089-BRES-10

REVISIONS: December 30, 2010

SHEET: 08

OF:

Acknowledgement Of
Plans Submittal ONLY!
Judy Melville Date 4-7-11
Blue McKay Date 4/7/11

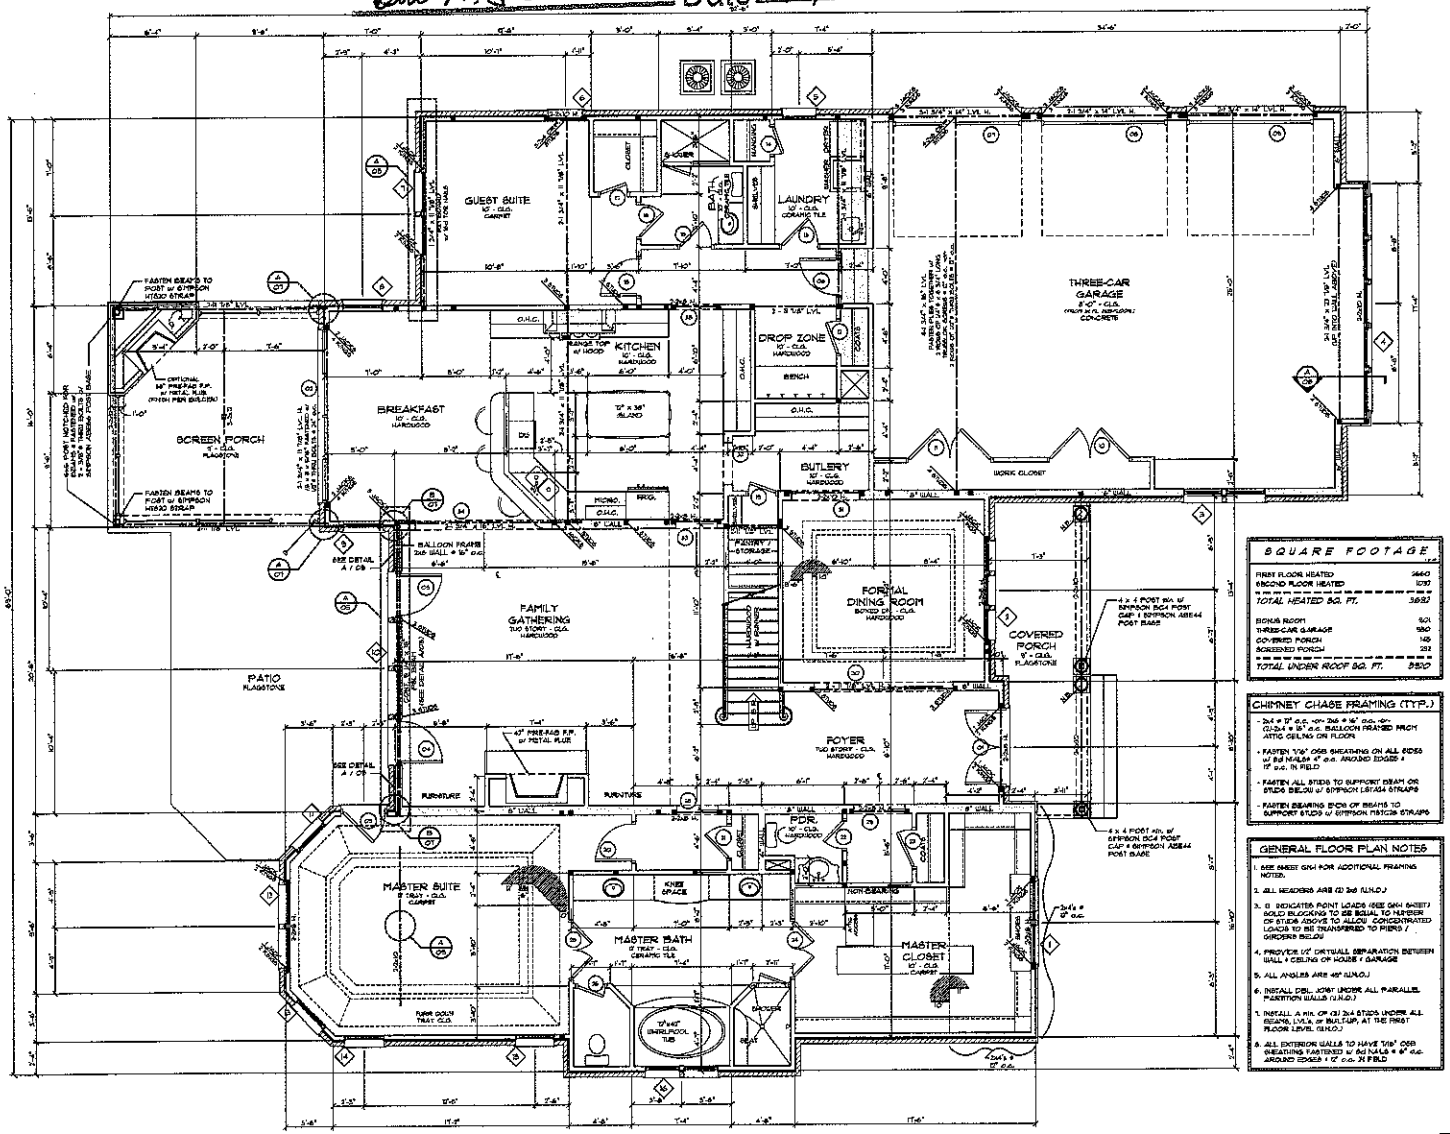

SQUARE FOOTAGE	
FIRST FLOOR HEATED	3660
SECOND FLOOR HEATED	1032
TOTAL HEATED SQ. FT.	3692
BONUS ROOM	501
THREE-CAR GARAGE	580
COVERED PORCH	148
SCREENED PORCH	232
TOTAL UNDER ROOF SQ. FT.	5850

CHIMNEY CHASE FRAMING (TYP.)

- 2x4 @ 12" o.c. w/ 2x6 @ 16" o.c. w/ (2)-2x4 @ 24" o.c. BALLOON FRAMED FROM ATTIC CEILING OR FLOOR.
- FASTEN 7/16" OSB SHEATHING ON ALL SIDES w/ 8d NAILS @ 4" o.c. AROUND EDGES & 12" o.c. IN FIELD
- FASTEN ALL STUDS TO SUPPORT BEAM OR STUDS BELOW w/ SIMPSON LSTA24 STRAPS
- FASTEN BEARING ENDS OF BEAMS TO SUPPORT STUDS w/ SIMPSON MSTC28 STRAPS

GENERAL FLOOR PLAN NOTES

1. SEE SHEET S01 FOR ADDITIONAL FRAMING NOTES.
2. ALL HEADERS ARE (2) 2x8 (U.N.O.)
3. ⊟ INDICATES POINT LOADS (SEE S01 SHEET) SOLID BLOCKING TO BE EQUAL TO NUMBER OF STUDS ABOVE TO ALLOW CONCENTRATED LOADS TO BE TRANSFERRED TO PIERS / GIRDERS BELOW
4. PROVIDE 1/2" DRYWALL SEPARATION BETWEEN WALL + CEILING OR HOUSE + GARAGE
5. ALL ANGLES ARE 45° (U.N.O.)
6. INSTALL DBL. JOIST UNDER ALL PARALLEL PARTITION WALLS (U.N.O.)
7. INSTALL A MIN. OF (3) 2x4 STUDS UNDER ALL BEAMS, LVL's, or BUILT-UP, AT THE FIRST FLOOR LEVEL (U.N.O.)
8. ALL EXTERIOR WALLS TO HAVE 7/16" OSB SHEATHING FASTENED w/ 8d NAILS @ 6" o.c. AROUND EDGES & 12" o.c. IN FIELD

FIRST FLOOR DOOR SCHEDULE

⊙	WIDTH	HEIGHT	NOTES
01	8'-0"	8'-0"	TURN - 3/4" GLASS (SELECTED BY OWNER)
02	6'-0"	8'-0"	QUAD - FULL GLASS DBL. SLIDER
03	3'-0"	8'-0"	SINGLE - FULL GLASS SLIDING/IN
04	3'-0"	8'-0"	SINGLE - FULL GLASS SLIDING/IN
05	3'-0"	8'-0"	SINGLE - FULL GLASS SLIDING/IN
06	7'-8"	6'-8"	SINGLE - TWO PANEL (30 min. RATED)
07	8'-0"	8'-0"	SINGLE - OVERHEAD
08	8'-0"	8'-0"	SINGLE - OVERHEAD
09	8'-0"	8'-0"	SINGLE - OVERHEAD
10	6'-0"	8'-0"	TURN - TWO PANEL W/DOOR
11	6'-0"	8'-0"	TURN - T.P.W.
12	2'-4"	8'-0"	SINGLE - T.P.W.
13	2'-8"	8'-0"	SINGLE - T.P.W.
14	2'-0"	8'-0"	SINGLE - T.P.W.
15	2'-4"	8'-0"	SINGLE - T.P.W.
16	2'-4"	8'-0"	SINGLE - T.P.W.
17	2'-6"	8'-0"	SINGLE - T.P.W.
18	2'-8"	8'-0"	SINGLE - T.P.W.
19	2'-0"	8'-0"	SINGLE - T.P.W.
20	2'-8"	8'-0"	SINGLE - T.P.W.
21	2'-4"	8'-0"	SINGLE - T.P.W.
22	2'-0"	8'-0"	SINGLE - T.P.W.
23	2'-8"	8'-0"	SINGLE - T.P.W.
24	4'-0"	8'-0"	TURN - T.P.W. (OPT. FULL GLASS)
25	4'-0"	8'-0"	TURN - T.P.W. (OPT. FULL GLASS)
26	2'-0"	8'-0"	SINGLE - T.P.W.
27	3'-0"	8'-0"	8" THICKENED OPENING
28	3'-8"	8'-0"	8" THICKENED OPENING
29	10'-0"	8'-0"	8" THICKENED OPENING
30	10'-0"	8'-0"	8" THICKENED OPENING
31	8'-0"	8'-0"	8" THICKENED OPENING
32	3'-0"	8'-0"	8" THICKENED OPENING
33	3'-0"	8'-0"	8" THICKENED OPENING
34	10'-0"	8'-0"	8" THICKENED OPENING
35	9'-0"	8'-0"	4" OPENING

FIRST FLOOR WINDOW SCHEDULE

◇	WIDTH	HEIGHT	NOTES
01	7'-10"	6'-0"	TURN - DBL. HUNG w/ 8" ARCHED TRANSOM & 4 1/2" STUD POCKET
02	2'-3"	6'-0"	TRIPPLE - DBL. HUNG w/ 4 1/2" STUD POCKET
03	3'-10"	6'-0"	TWIN - DBL. HUNG w/ 4 1/2" STUD POCKET
04	2'-10"	6'-0"	FIVE - DBL. HUNG w/ 4 1/2" STUD POCKET
05	2'-6"	6'-0"	SINGLE - DBL. HUNG
06	2'-10"	6'-0"	SINGLE - DBL. HUNG
07	3'-10"	6'-0"	TWIN - DBL. HUNG w/ 4 1/2" STUD POCKET
08	2'-10"	6'-0"	SINGLE - DBL. HUNG
09	2'-10"	6'-0"	SINGLE - DBL. HUNG
10	3'-2"	6'-6"	TWIN - DBL. HUNG w/ 4 1/2" STUD POCKET
11	2'-10"	6'-0"	SINGLE - DBL. HUNG
12	2'-10"	6'-0"	TWIN - DBL. HUNG w/ 4 1/2" STUD POCKET
13	2'-10"	6'-0"	SINGLE - DBL. HUNG
14	2'-10"	6'-0"	SINGLE - DBL. HUNG
15	2'-10"	6'-0"	SINGLE - DBL. HUNG
16	2'-6"	5'-0"	TWIN - DBL. HUNG w/ 4 1/2" STUD POCKET

DOOR & WINDOW NOTE
ALL WINDOW & DOOR SIZES ARE NOMINAL, VERIFY ALL CONDITIONS W/ MANUFACTURER & CODE RESTRICTIONS

FIRST FLOOR PLAN
SCALE: 1/4" = 1'-0"

ENGINEER:
SEAL 030937 ENGINEER HAROLD D. PRESNELL
INTELLIGENT DESIGN ENGINEERING
1205 SW PEARL SUITE B CHARLOTTE, NC 28203

gulfstream plans&design
8917 Waxhaw Path Road
Cornelius, NC 28031
TEL: 704.661.2544

PROJECT:
THE BAILEY RESIDENCE
LOT 84
IN
CHARLOTTE, NORTH CAROLINA

NOTE: GENERAL CONTRACTOR TO VERIFY ALL DIMENSIONS AND ANGLES IN FIELD.

DATE: December 21, 2010
DRAWN BY: T. S. Smith
JOB NUMBER: 089-BRES-10
REVISIONS: December 30, 2010

SHEET: 06
OF: