

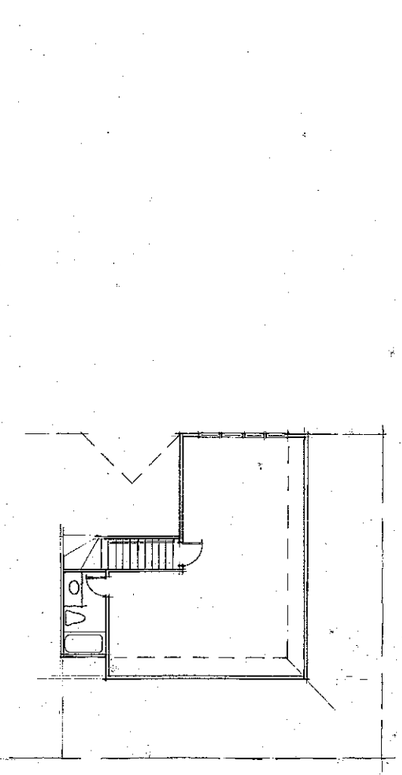


BONUS ROOM
SCALE: 1/8" = 1'-0"

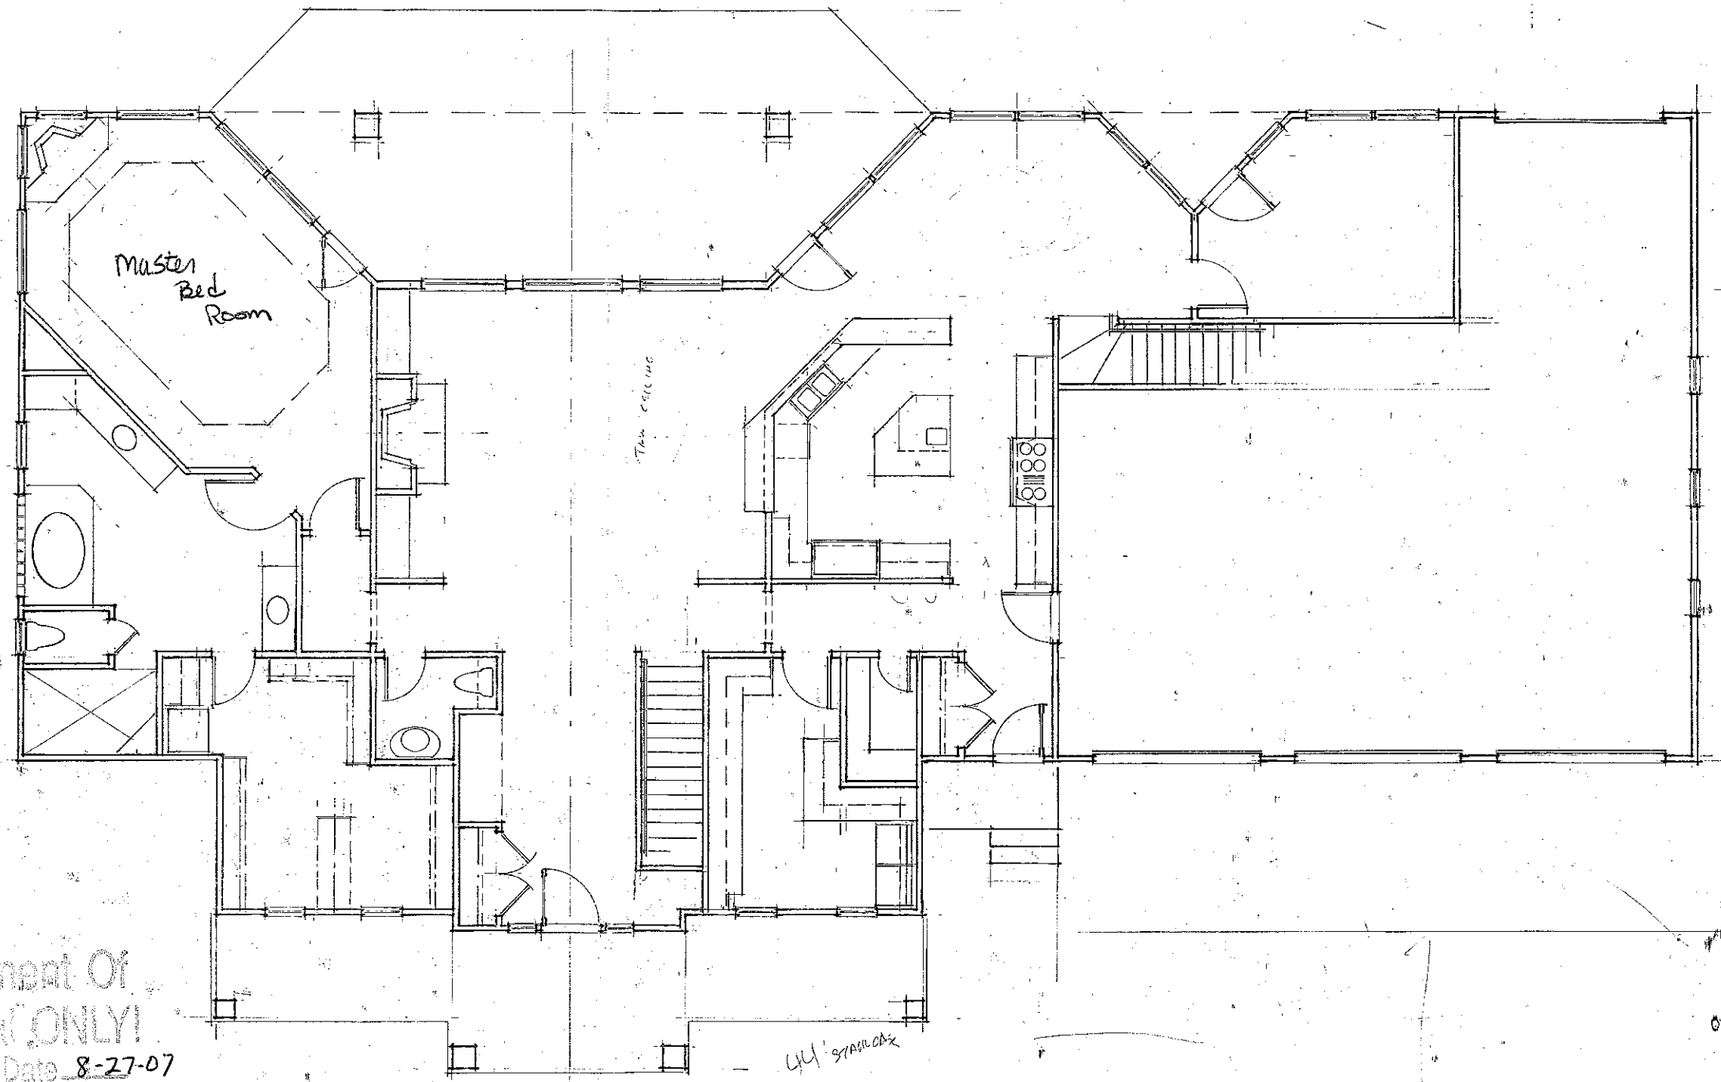

UPPER FLOOR PLAN
SCALE: 1/4" = 1'-0"

Acknowledgement Of
Plans Submitted ONLY!
Date 8-27-07
Date 9.5.07

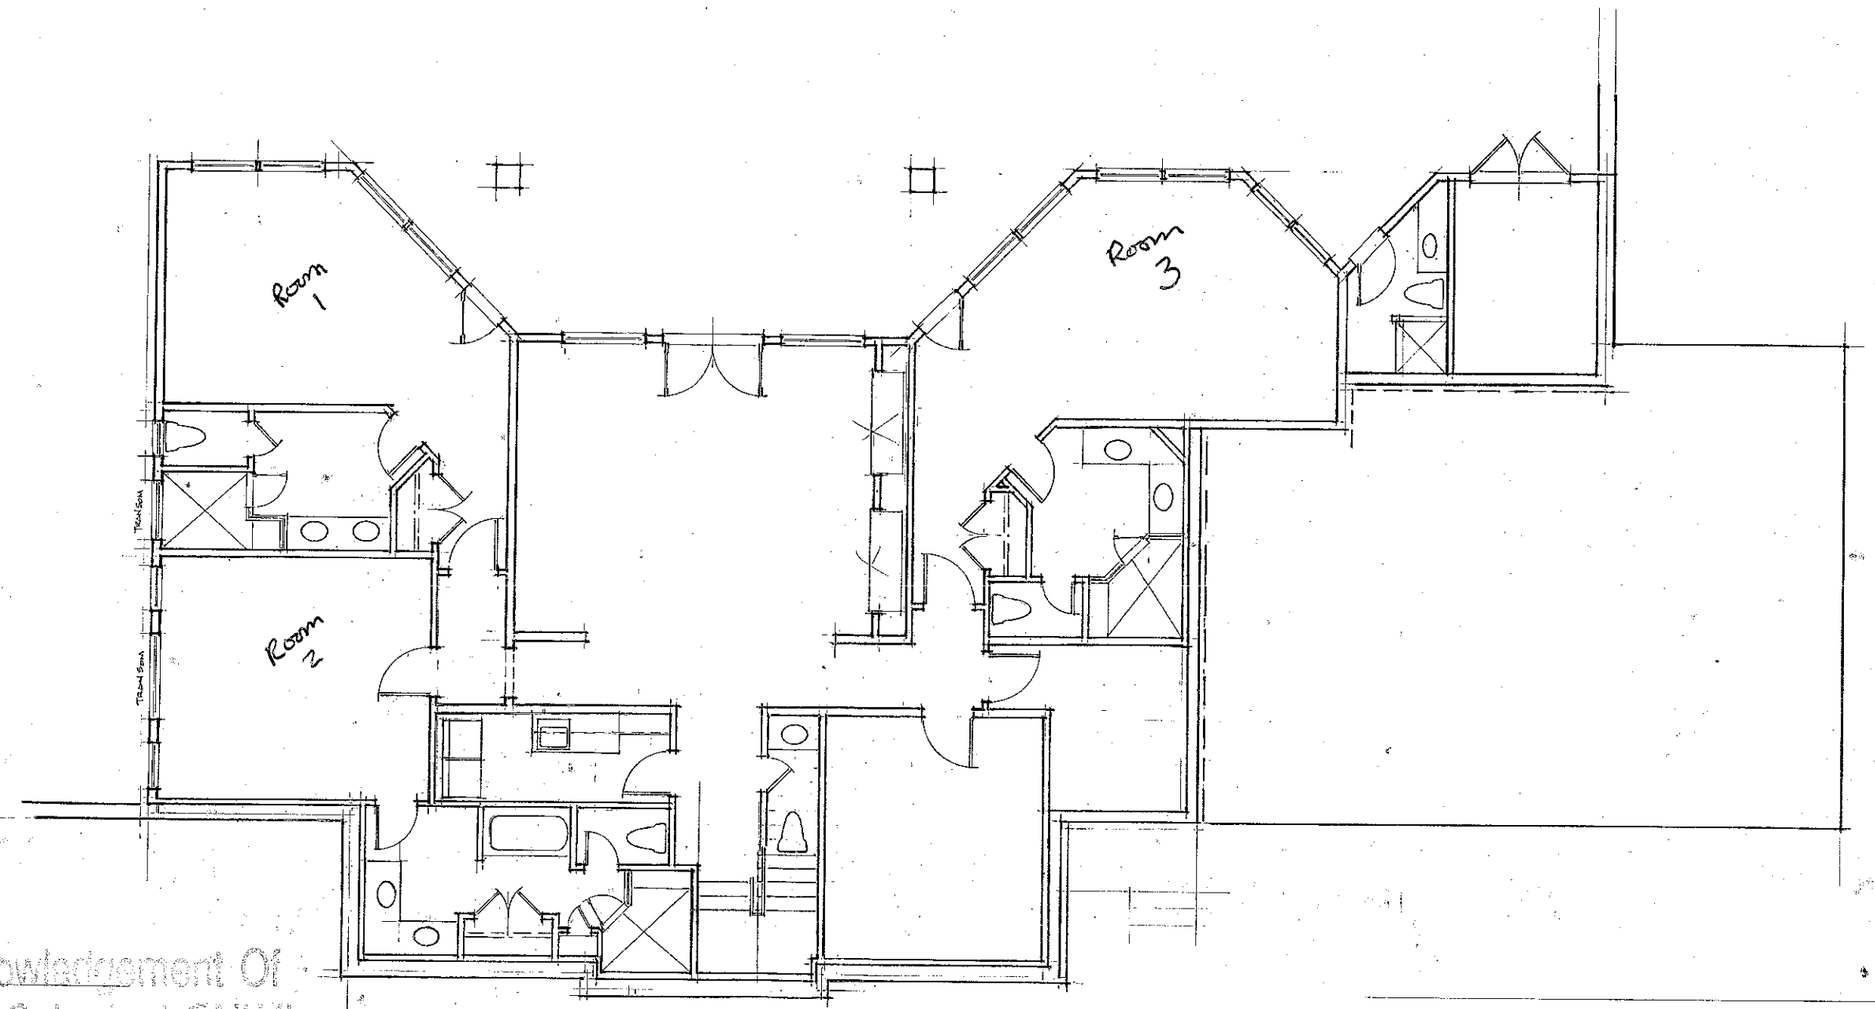

Acknowledgement Of
Plans Submittal ONLY!
Date 8-27-07
Date 9-5-07

LOWER FLOOR PLAN

SCALE: 1/4" = 1'-0"