
Acknowledgement Of
Plans Submittal ONLY
Date 4/7/06
Date

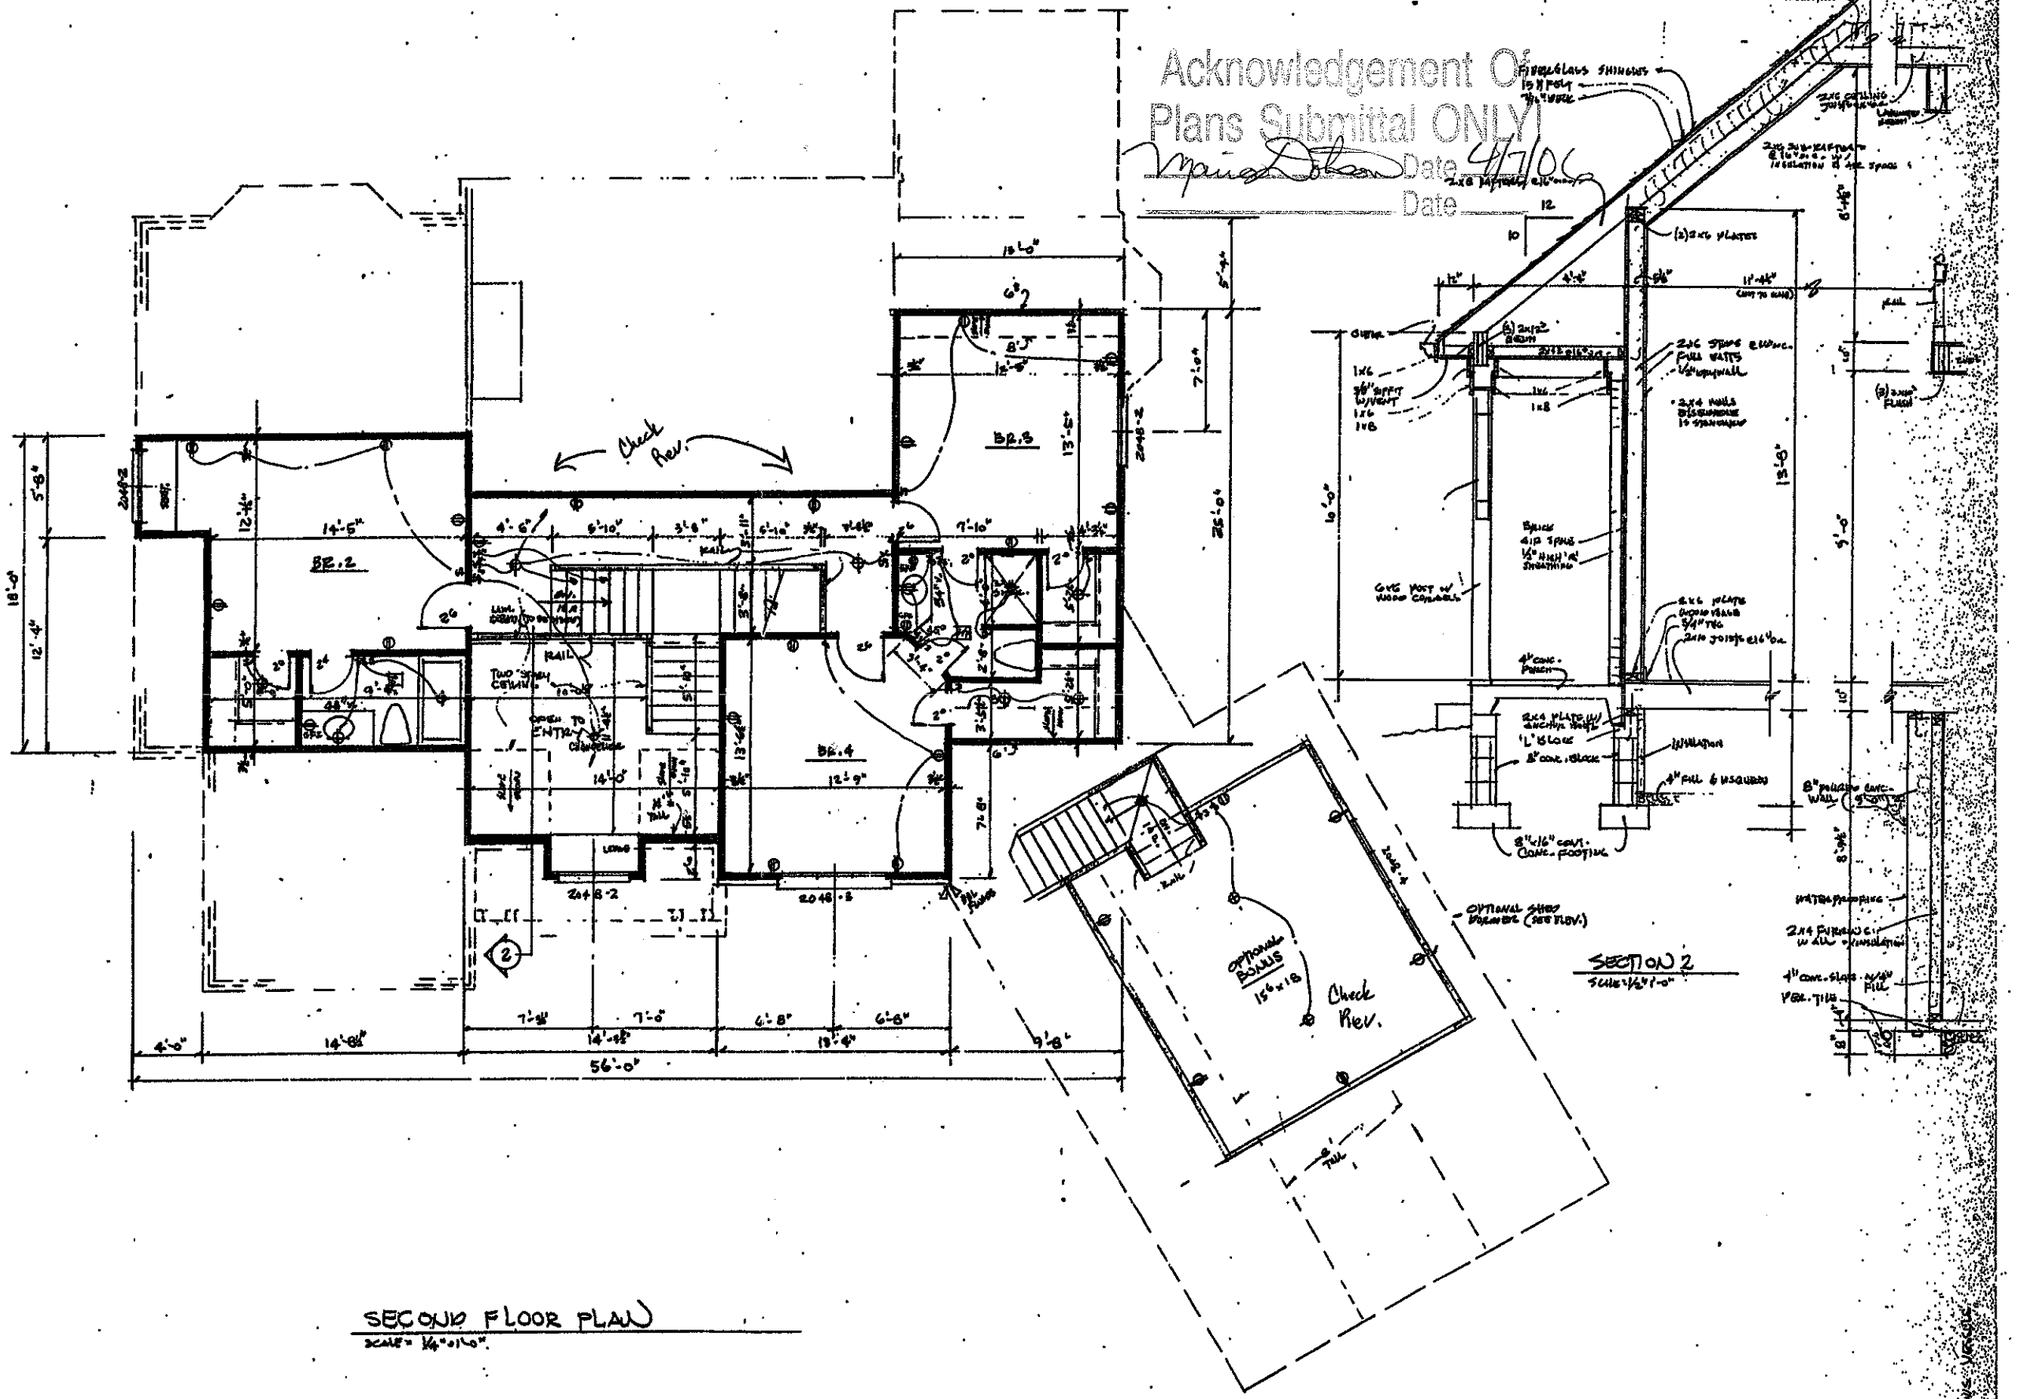

SECOND FLOOR PLAN
SCALE: 1/4"=1'-0"

3	PPP 172-3	YOUR PRINCETON PLANS PRESS HOUSE PLANS: YOUR NAME: YOUR ADDRESS:	THIS DRAWING DISCLOSES PROPRIETARY IDEAS DESIGNED, DEVELOPED AND COPYRIGHTED BY THE ARCHITECTS, OR THE ARCHITECTURAL DESIGNERS FOR THE PRINCETON PLANS PRESS HOUSES COLLECTION, WHETHER THE DRAWING NOR ANY OF THE INFORMATION IT CONTAINS MAY BE REPRODUCED IN ANY WAY WITHOUT CONTRACT PERMISSION AS REVIEWED BY SALE OF THESE DRAWINGS TO THE PURCHASER FOR HIS PERSONAL ONE TIME USE IN BUILDING THE HOUSE UNIT DESCRIBED THEREIN. MULTIPLE SUBSTITUTIVE USE IS SUBJECT TO AN ADDITIONAL FEE. ALL RIGHTS COPYRIGHTED.	PRINCETON PLANS PRESS HOUSES BOX 612, PRINCETON, NEW JERSEY 08540