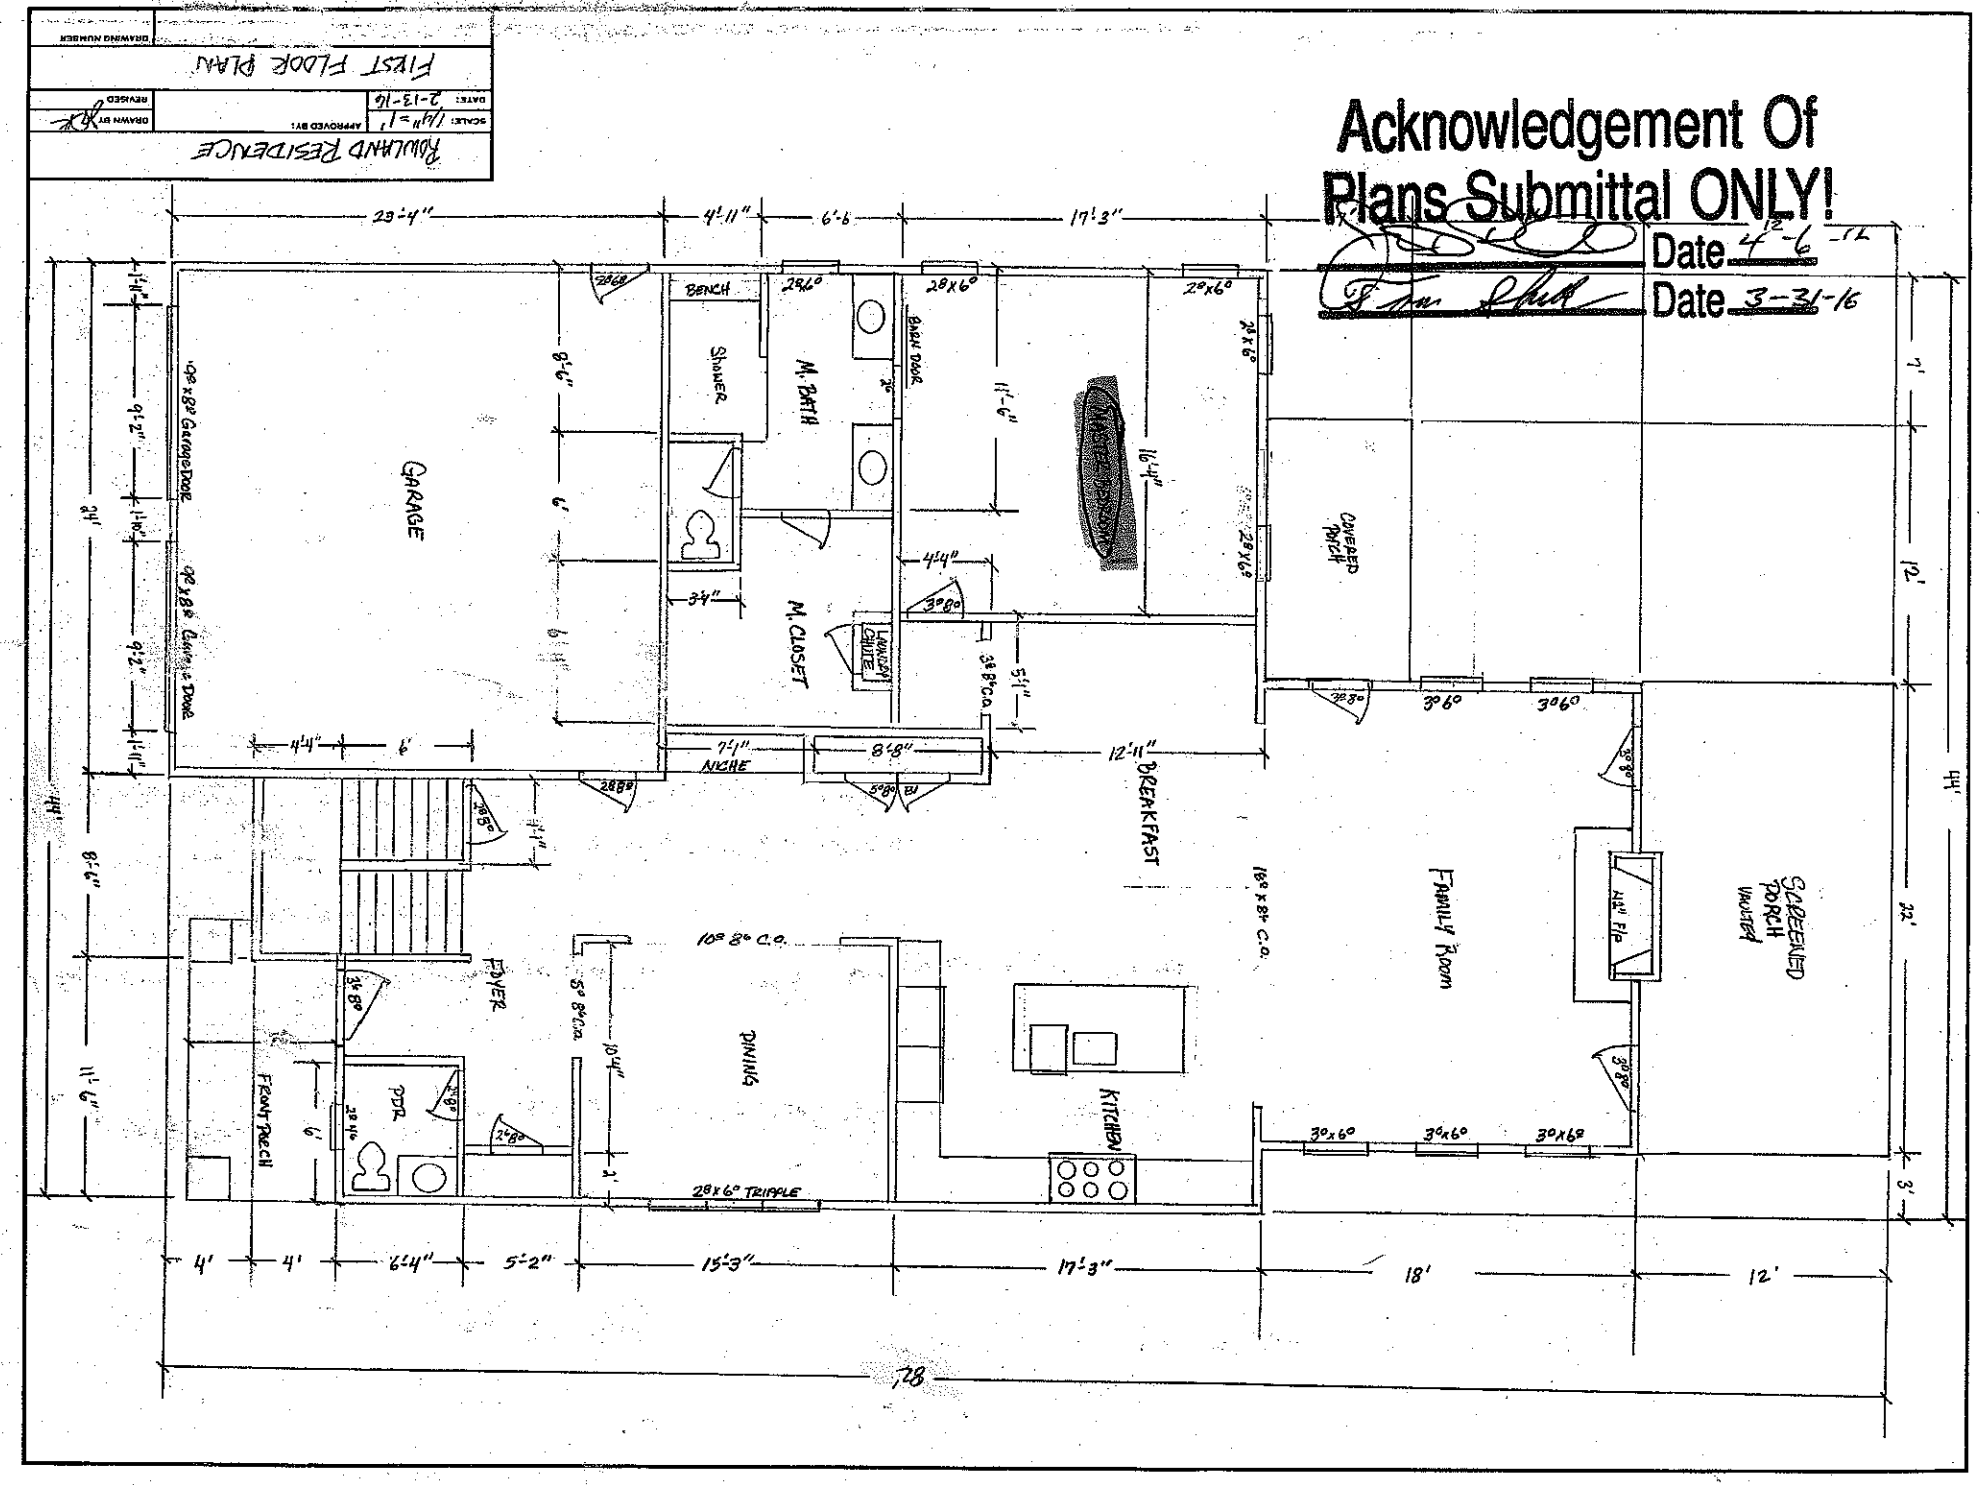
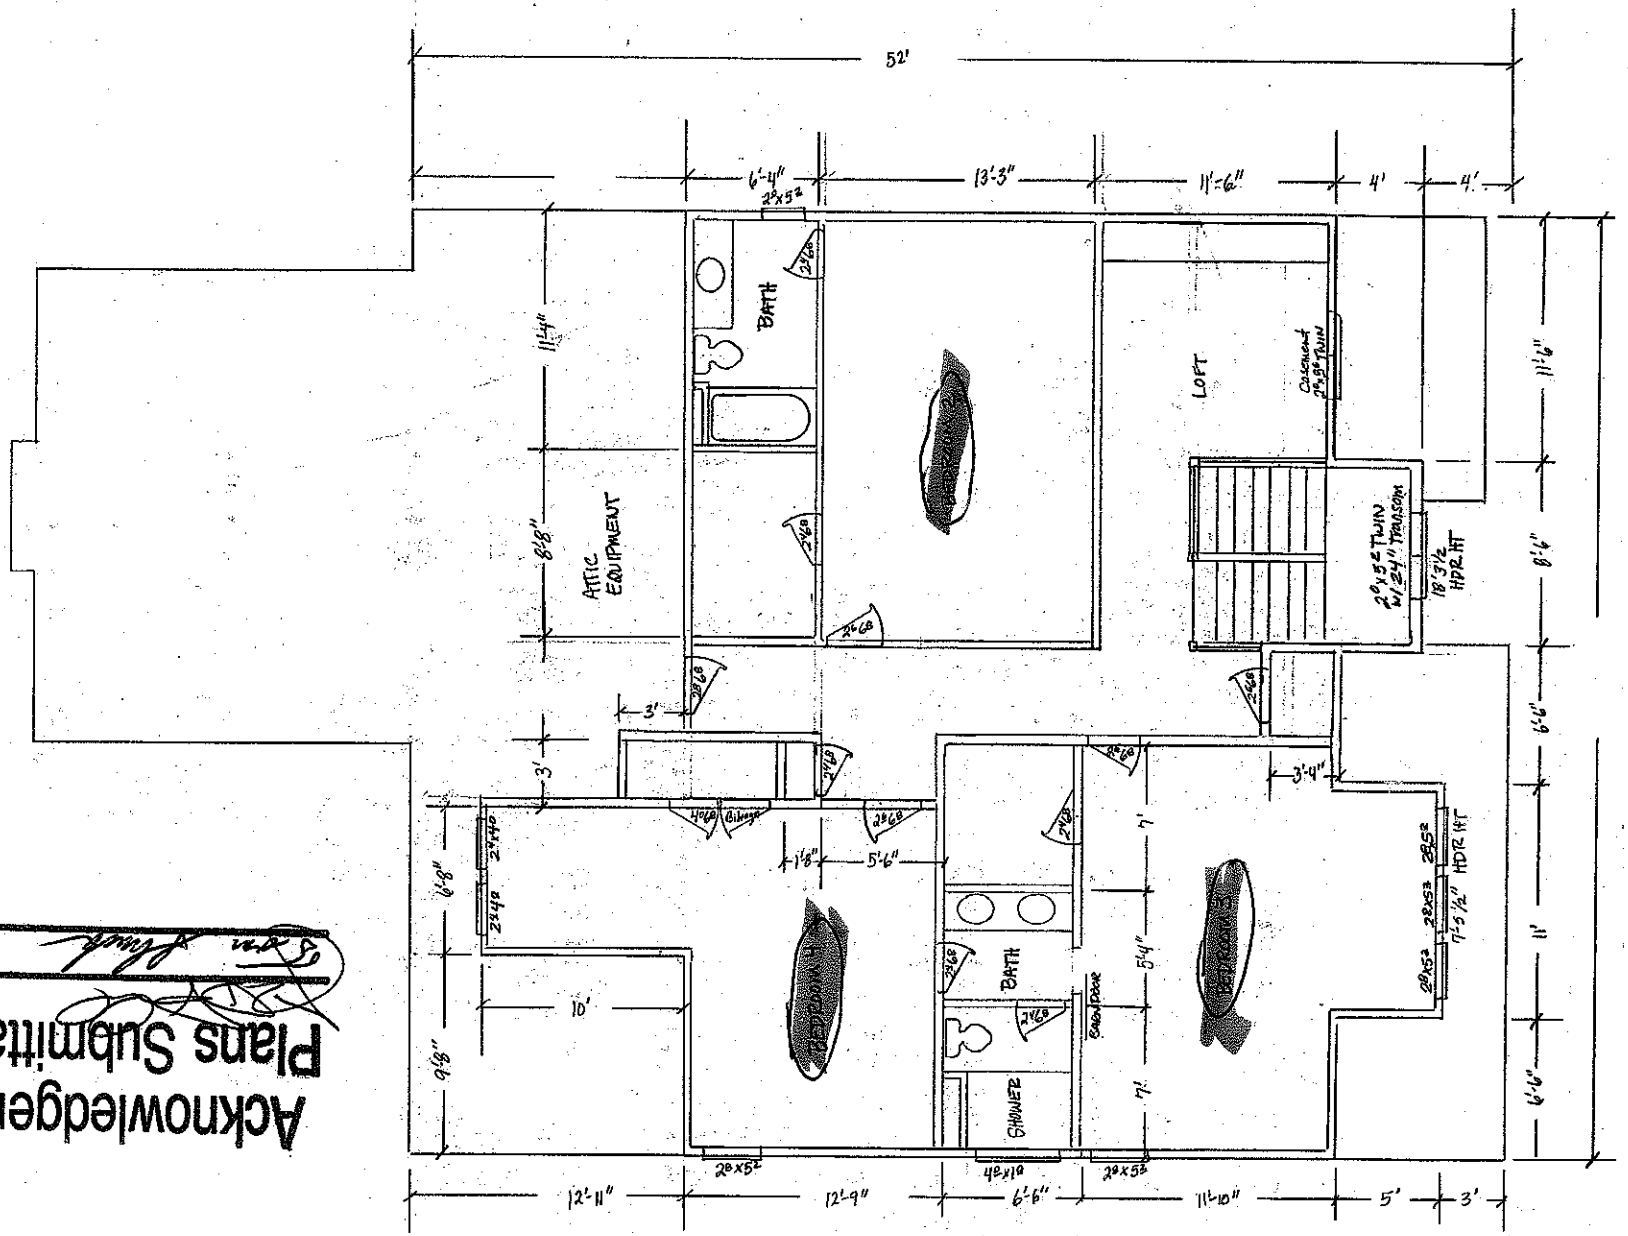

Rowland Residence
First Floor Plan
SCALE: 1/4" = 1'
DATE: 2-13-16
APPROVED BY:
DRAWN BY
REVISED
DRAWING NUMBER
Acknowledgement Of
Plans Submittal ONLY!
Date 4-6-16
Date 3-31-16
GARAGE
9'-8" x 8'0" Garage Door
9'-8" x 8'0" Garage Door
BENCH
Shower
M. BATH
M. CLOSET
LAUNDRY CHUTE
Bkwy Door
MASTER BEDROOM
COVERED PORCH
NICHE
BREAKFAST
FOYER
DINING
PDR
FRONT PORCH
KITCHEN
Family Room
SCREENED PORCH
VAULTED
42" Flr
28x6" TRIPPLE
30x6"
29'-4"
4'-11"
6'-6"
17'-3"
44'
32'
12'
7'
3'
78'

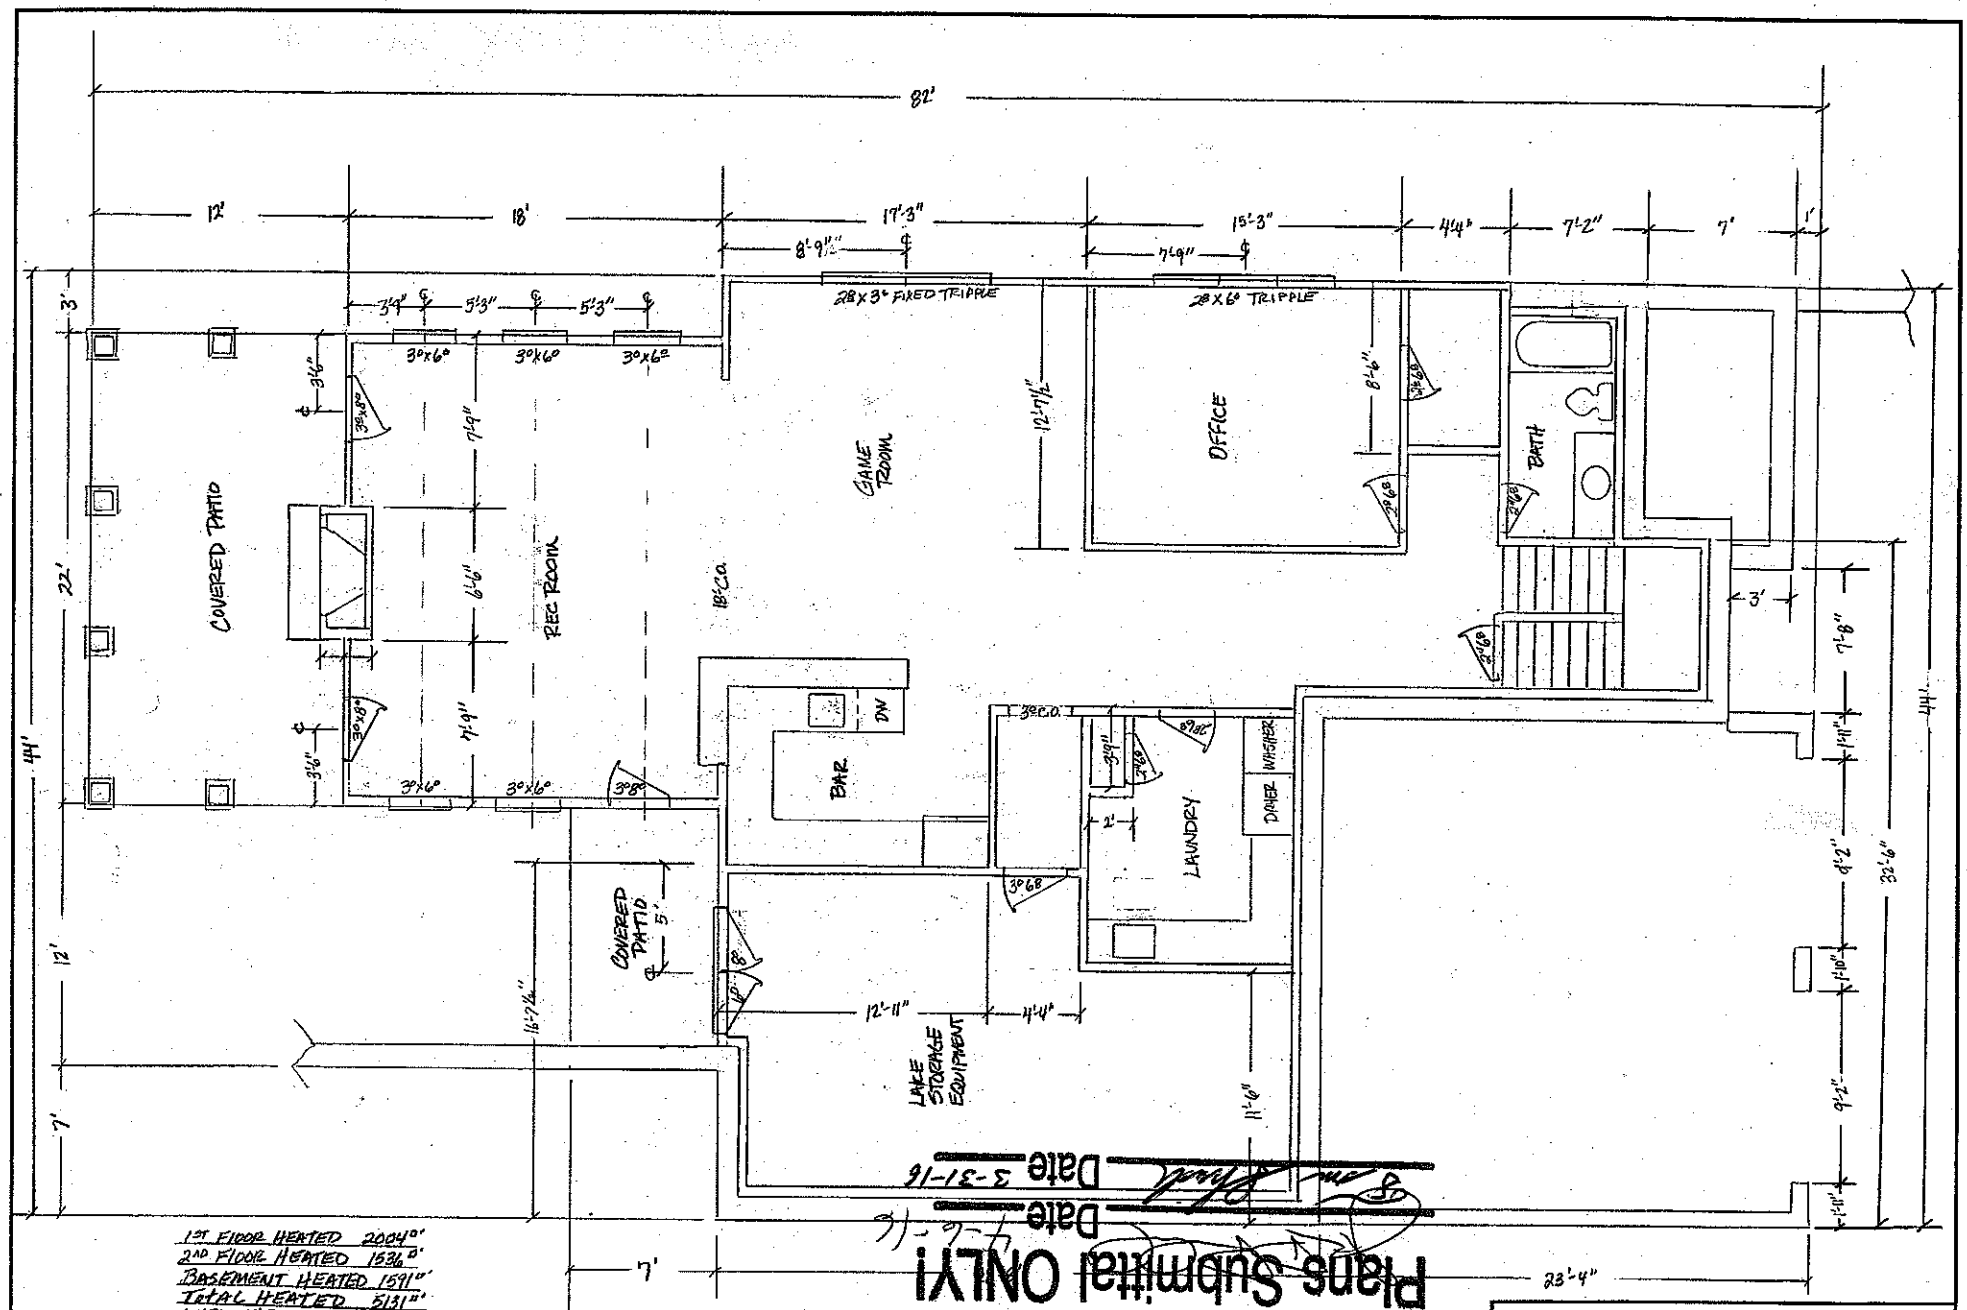


Acknowledgement Of
Plans Submittal ONLY!

Date 4-6-16

Date 3-31-16

ROWLAND RESIDENCE		
SCALE: 1/4" = 1'	APPROVED BY:	DRAWN BY JDR
DATE: 2-13-16		REVISED
2ND FLOOR		
		DRAWING NUMBER



1ST FLOOR HEATED	2004 SF
2ND FLOOR HEATED	1536 SF
BASEMENT HEATED	1591 SF
TOTAL HEATED	5131 SF
UNFINISHED BASEMENT	413 SF
GARAGE	560 SF
FRONT PORCH	83 SF
SCREENED PORCH	258 SF
COVERED PORCH	84 SF

ROWLAND RESIDENCE

SCALE: 1/4" = 1'	APPROVED BY:	DRAWN BY: JDR
DATE: 2-13-16		REVISED

BASEMENT/FOUNDATION PLAN

DRAWING NUMBER