
Acknowledgement of
Plans Submittal ONLY!
W Sparks P.S. Date 9/7/06
Compass Date 9/7/06

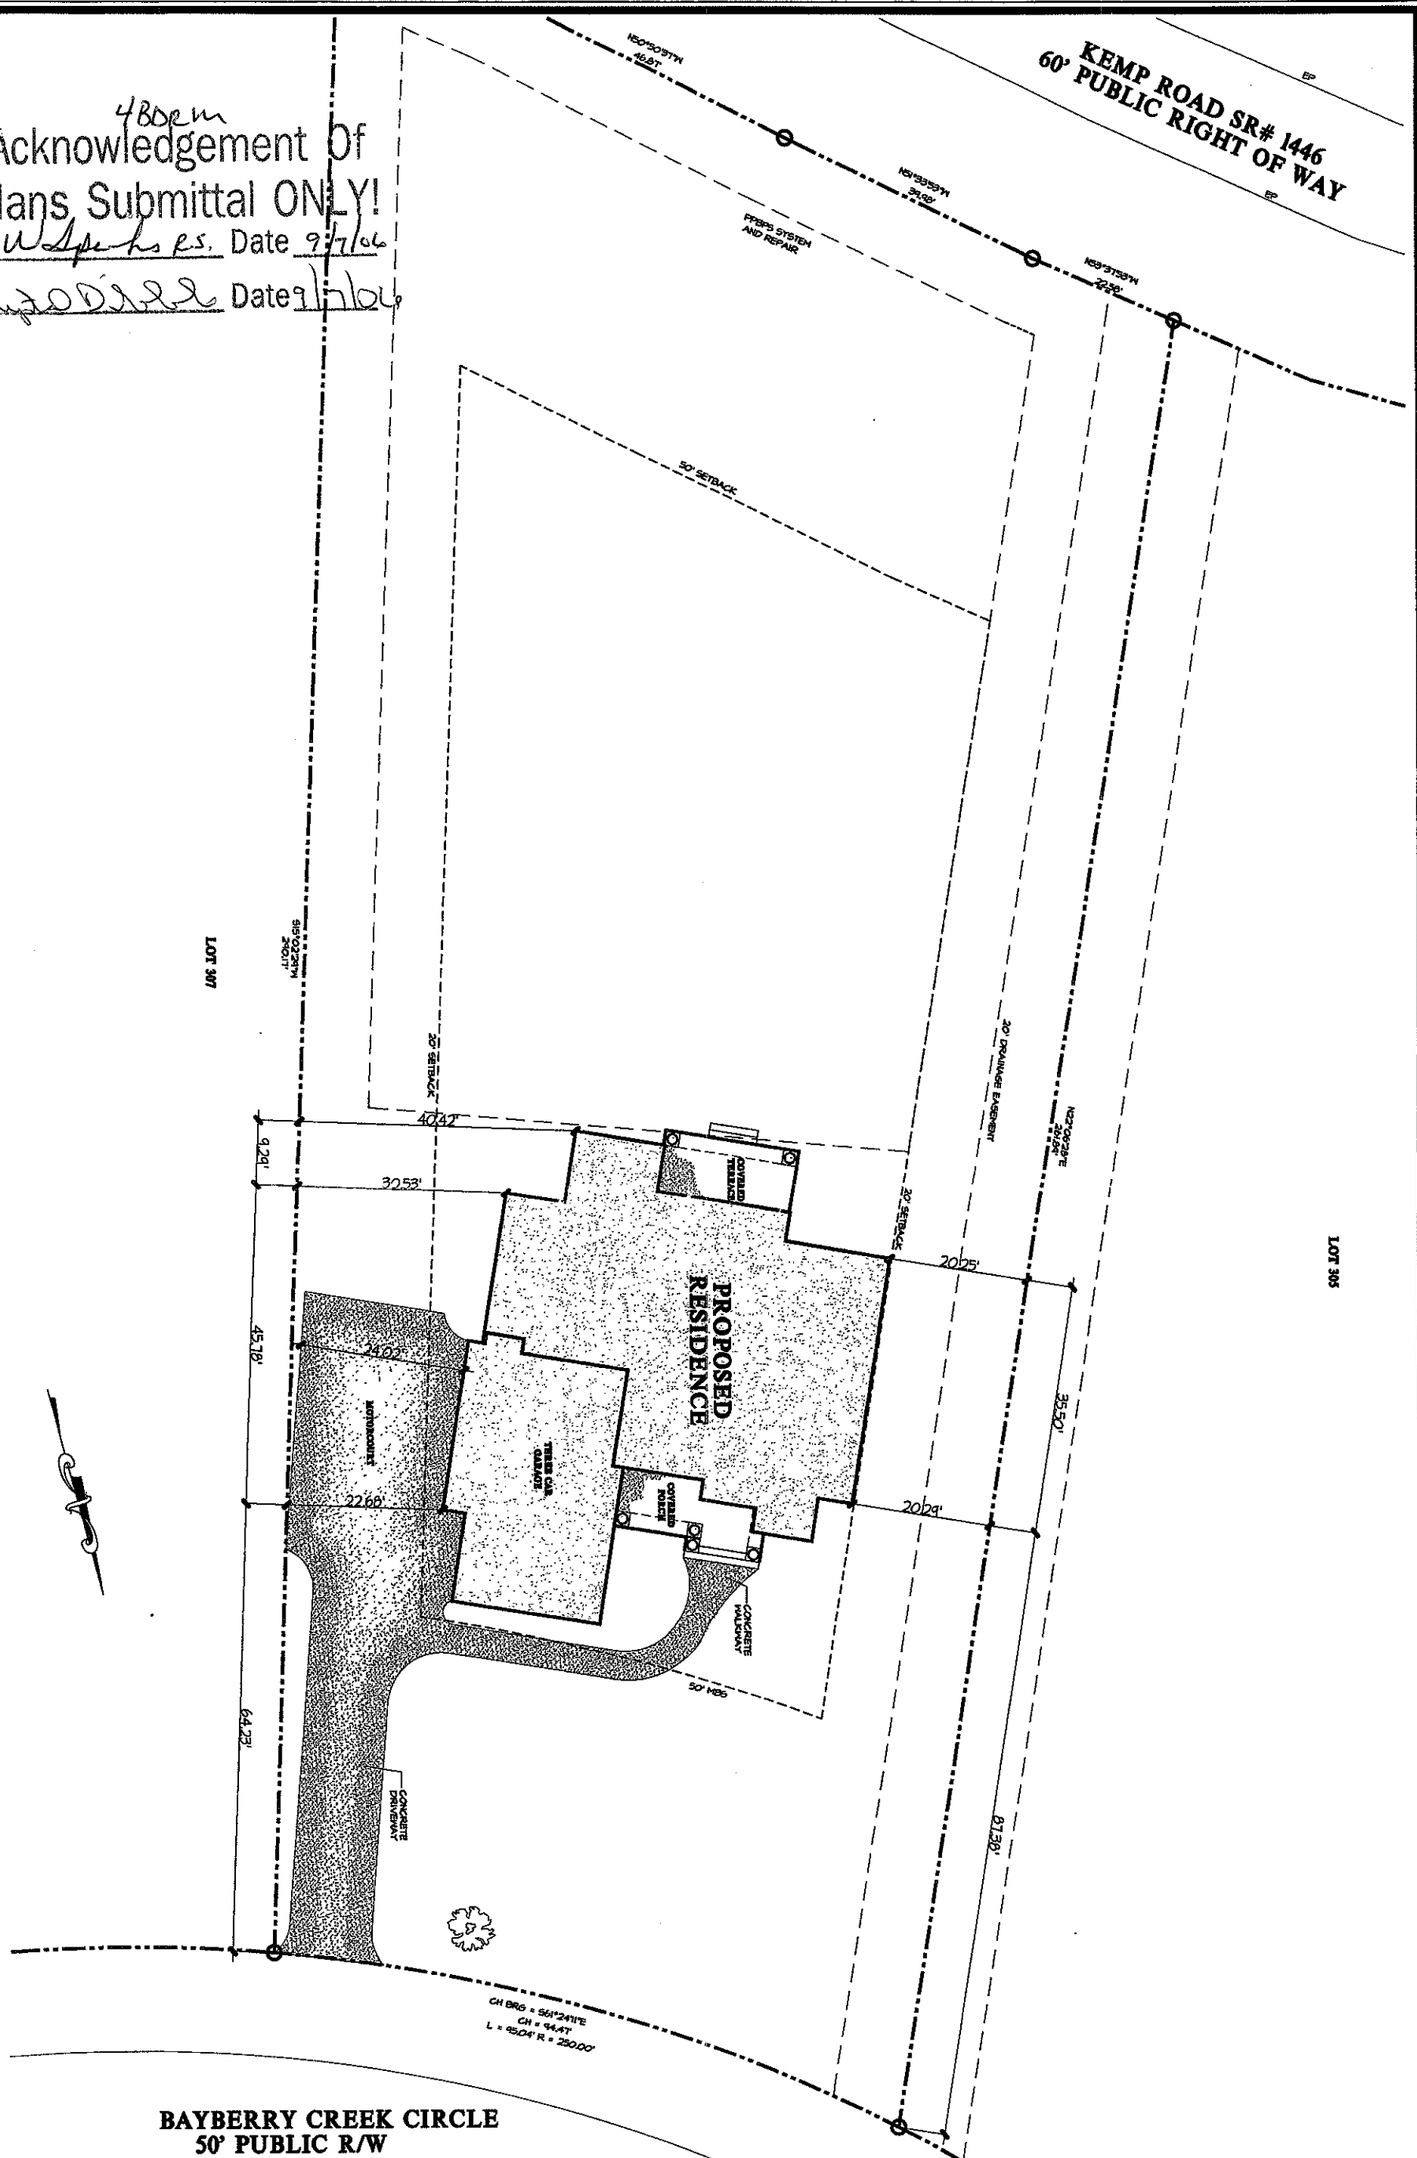

© Copyright, Carolina Design Group, Inc. - 2006

DRAWING TITLE: SITE PLAN
SCALE: 1" = 10'-0"
SHEET NO. 3 OF 17 SHEETS
CHECKED BY: CDR
DRAWN BY: CDR
DATE: 08/09/06
JOB NO. 1206-06
SEAL

A NEW RESIDENCE FOR
David Dibble
Custom Homes, Inc.

LOT 306
THE FARMS
~ Established 2003 ~

CAROLINA DESIGN GROUP
a residential design firm
10602 Bailey Road Suite A, Cornelius NC 28031
voice: 704.895.7805 fax: 704.895.0599
www.carolinadesigngroup.com